INDEX

MOSAIC PLANKS - SOFFIT (SURFACE MOUNT INSTALL)

I - INDEX
E3- SOFFIT VIEW
***N300- SOFFIT BASE -* (STARTER)**
***N301- SOFFIT BASE -* (J-STARTER)**
***N302- SOFFIT EDGE* (EDGE BASE & TOP ASSEMBLY)**
***N303- SOFFIT EDGE* (EDGE BASE & TOP ASSEMBLY)**
***N304- SOFFIT EDGE* (EDGE BASE & TOP ASSEMBLY)**
***N305- SOFFIT EDGE* (EDGE BASE & TOP ASSEMBLY)**
***N306- SOFFIT TERMINATION* (EDGE BASE & TOP ASSEMBLY)**
***N307- SOFFIT TERMINATION (EDGE* BASE & TOP ASSEMBLY)**
N308- ROUND PENETRATION #1
N309- ROUND PENETRATION #2
N310- RECTANGULAR PENETRATION #1
N311- RECTANGULAR PENETRATION #2
N312- SOFFIT - (*JOINT TRIM*)
***N313- SOFFIT -* (JOINT TRIM W/ REVEAL)**

Lumabuilt
2529 W. Jackson St.
Phoenix, AZ 85298
PHONE: (602) 275-1676
FAX: (602) 275-1739

MOSAIC PLANK SOFFIT DETAIL INDEX

SCALE: N.T.S | 05/07/26 | SYSTEM = MOSAIC

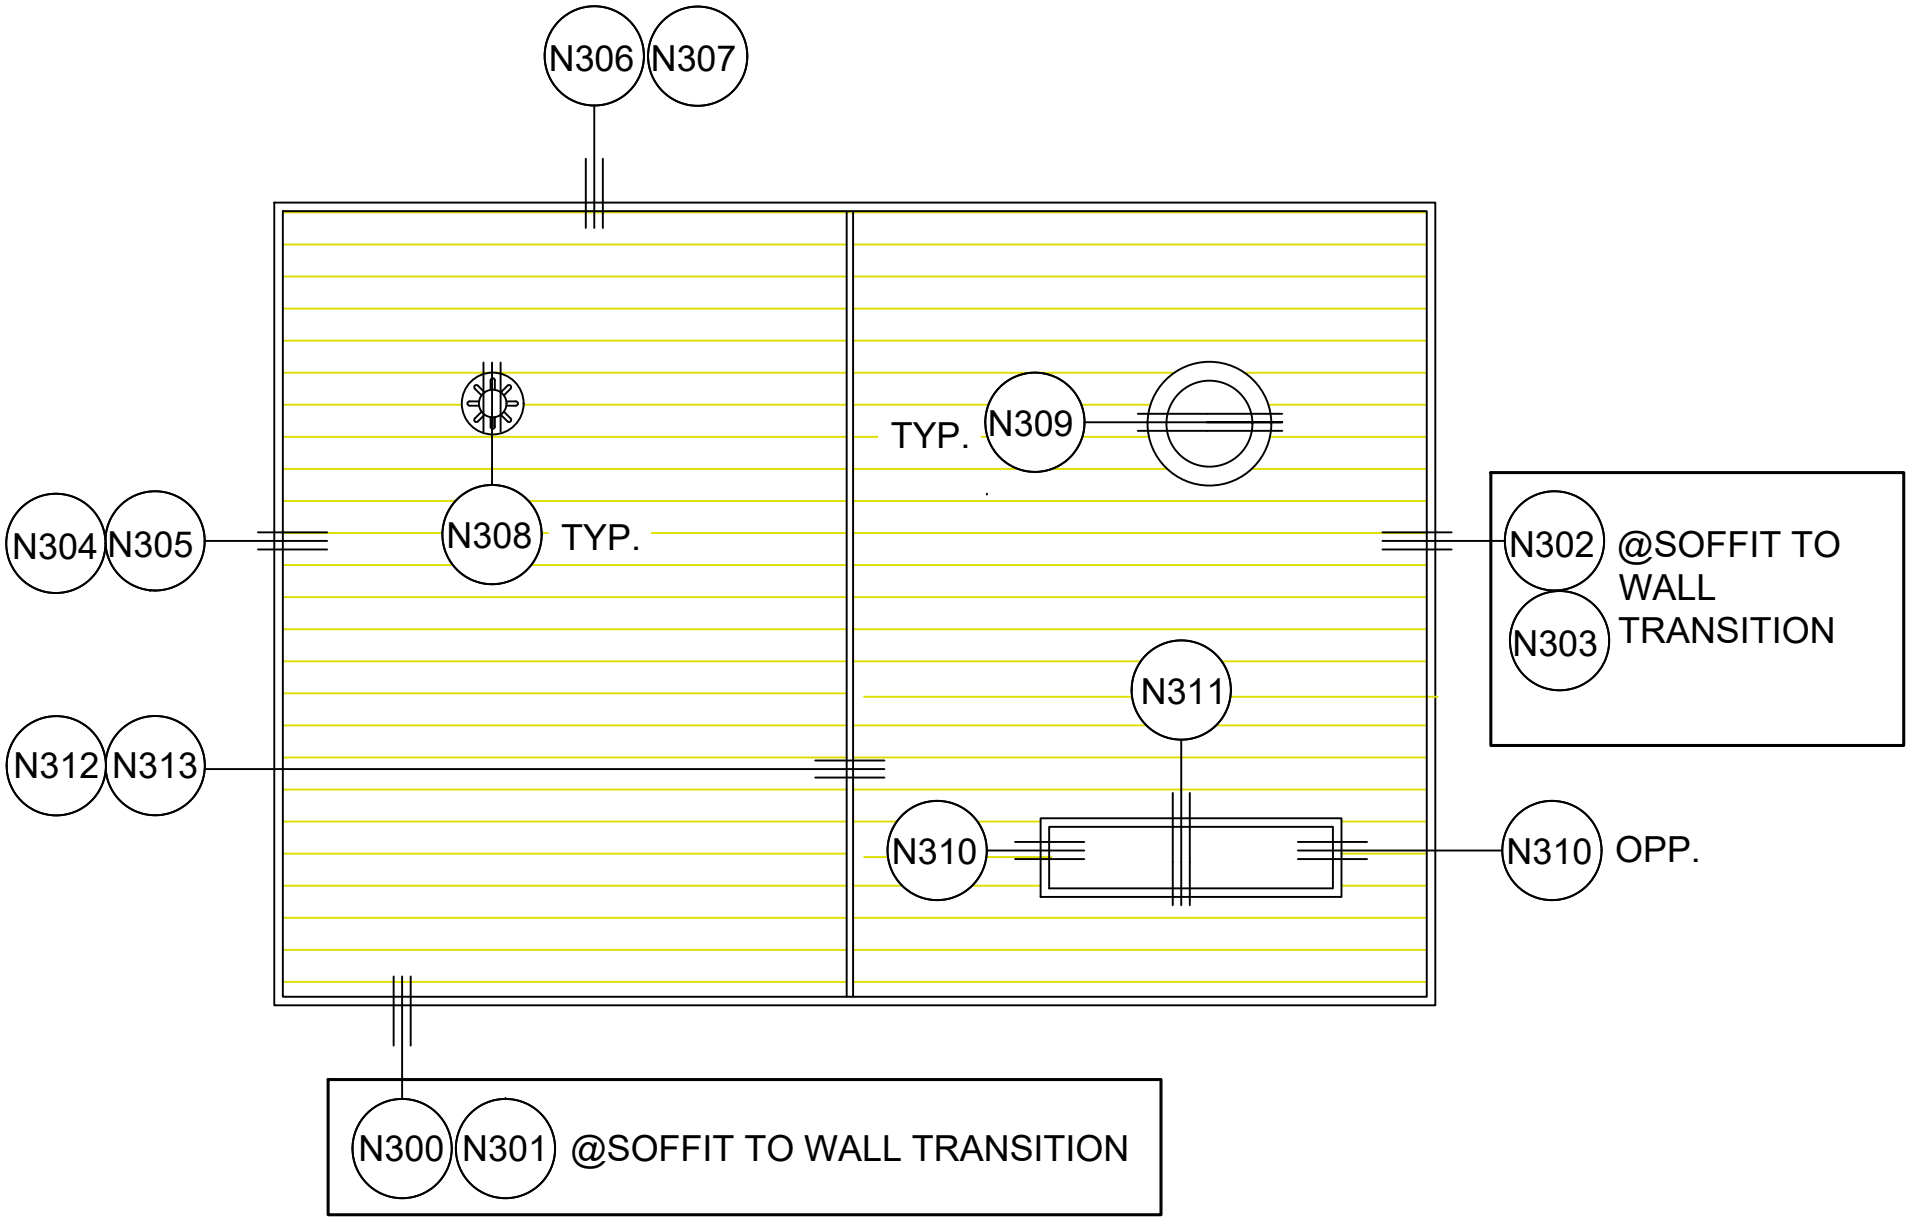

1 / E1 CEILING RCP - SOFFIT 1

SCALE: = N.T.S

REF ARCH.: N/A

SOFFIT RCP DRAWING

E3

SYSTEM: MOSAIC PLANKS

SCALE: N.T.S

05/07/26

2529 W. Jackson St.
Phoenix, AZ 85298
PHONE: (602) 275-1676
FAX: (602) 275-1739

Lumabuilt

REFERENCE LOAD SPAN TABLES FOR ALL ATTACHMENT TYPES, ANCHOR TYPES, & ANCHOR SPACING

INSTALLATION OPTIONS ARE:
1) OPEN FRAMING - WOOD OR METAL STUDS
2) WOOD SHEATHING
3) HAT CHANNEL OVER SHEATHING WITHOUT OR WITH A *VAPOR BARRIER (*RECOMMENDED FOR WALLS)

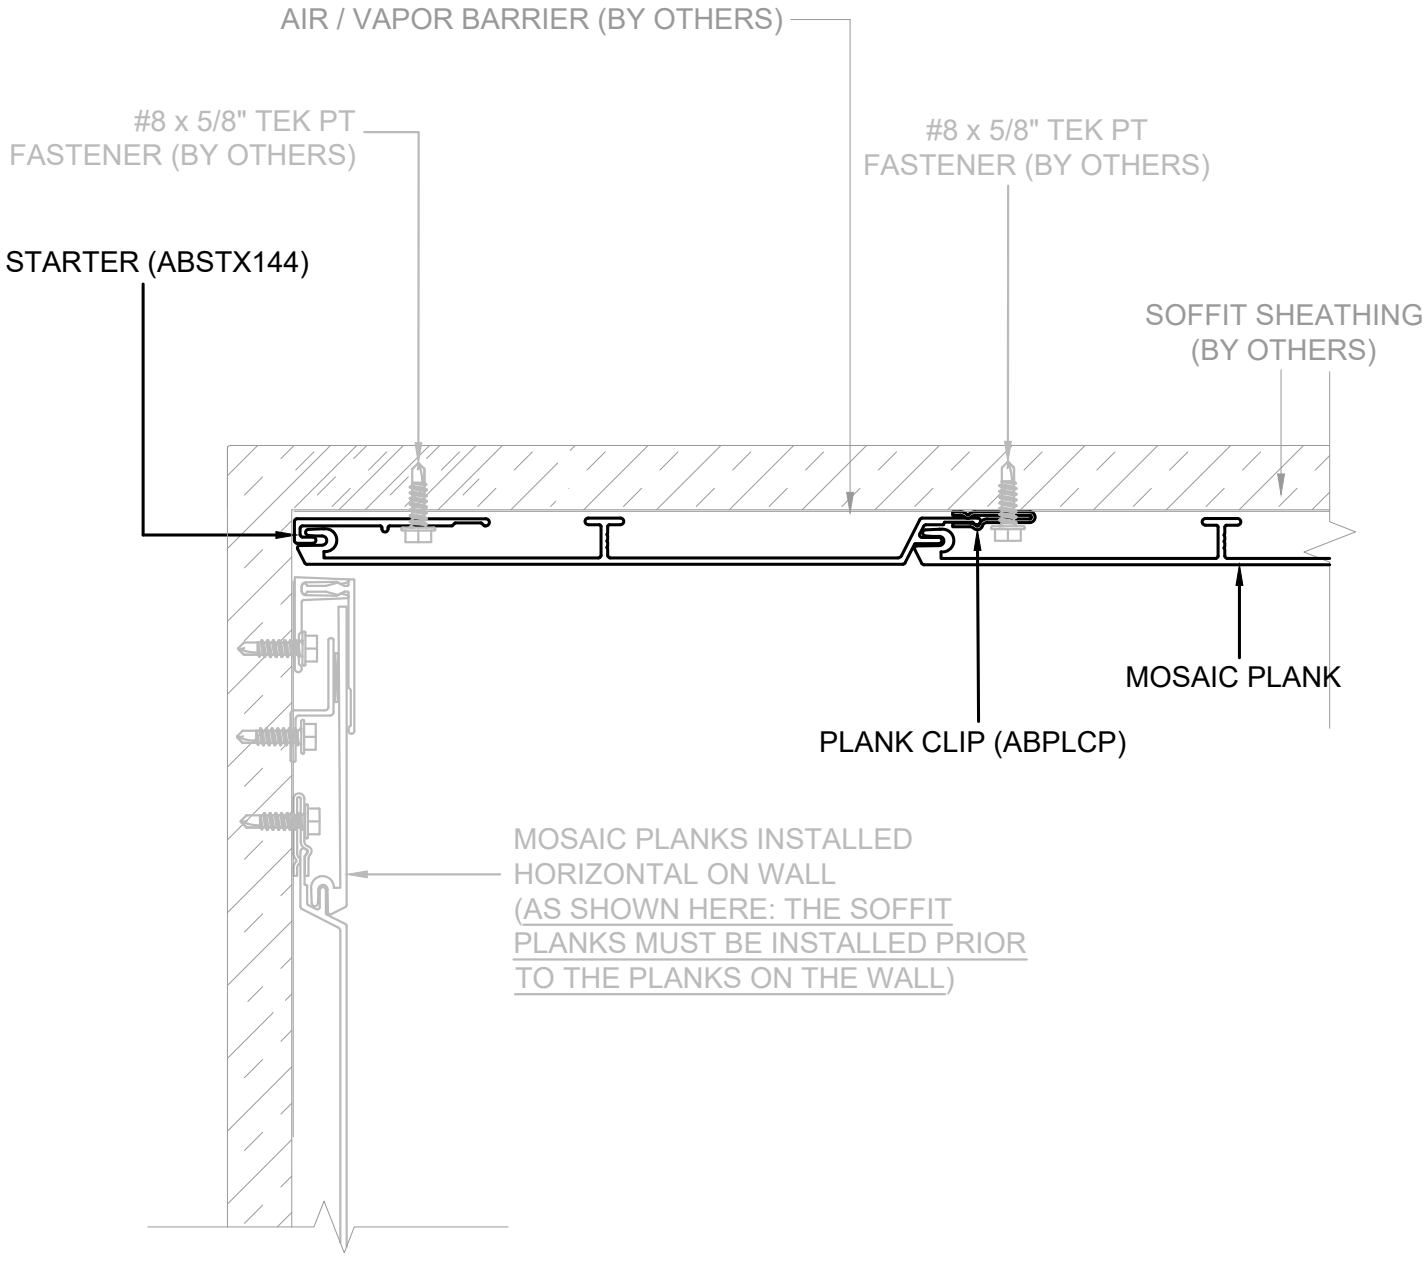

Lumabuilt
2529 W. Jackson St.
Phoenix, AZ 85298
PHONE: (602) 275-1676
FAX: (602) 275-1739

SOFFIT BASE - (STARTER)

N300

SCALE: N.T.S | 05/07/26 | SYSTEM = MOSAIC

REFERENCE LOAD SPAN TABLES FOR ALL ATTACHMENT TYPES, ANCHOR TYPES, & ANCHOR SPACING

INSTALLATION OPTIONS ARE:
1) OPEN FRAMING - WOOD OR METAL STUDS
2) WOOD SHEATHING
3) HAT CHANNEL OVER SHEATHING WITHOUT OR WITH A *VAPOR BARRIER (*RECOMMENDED FOR WALLS)

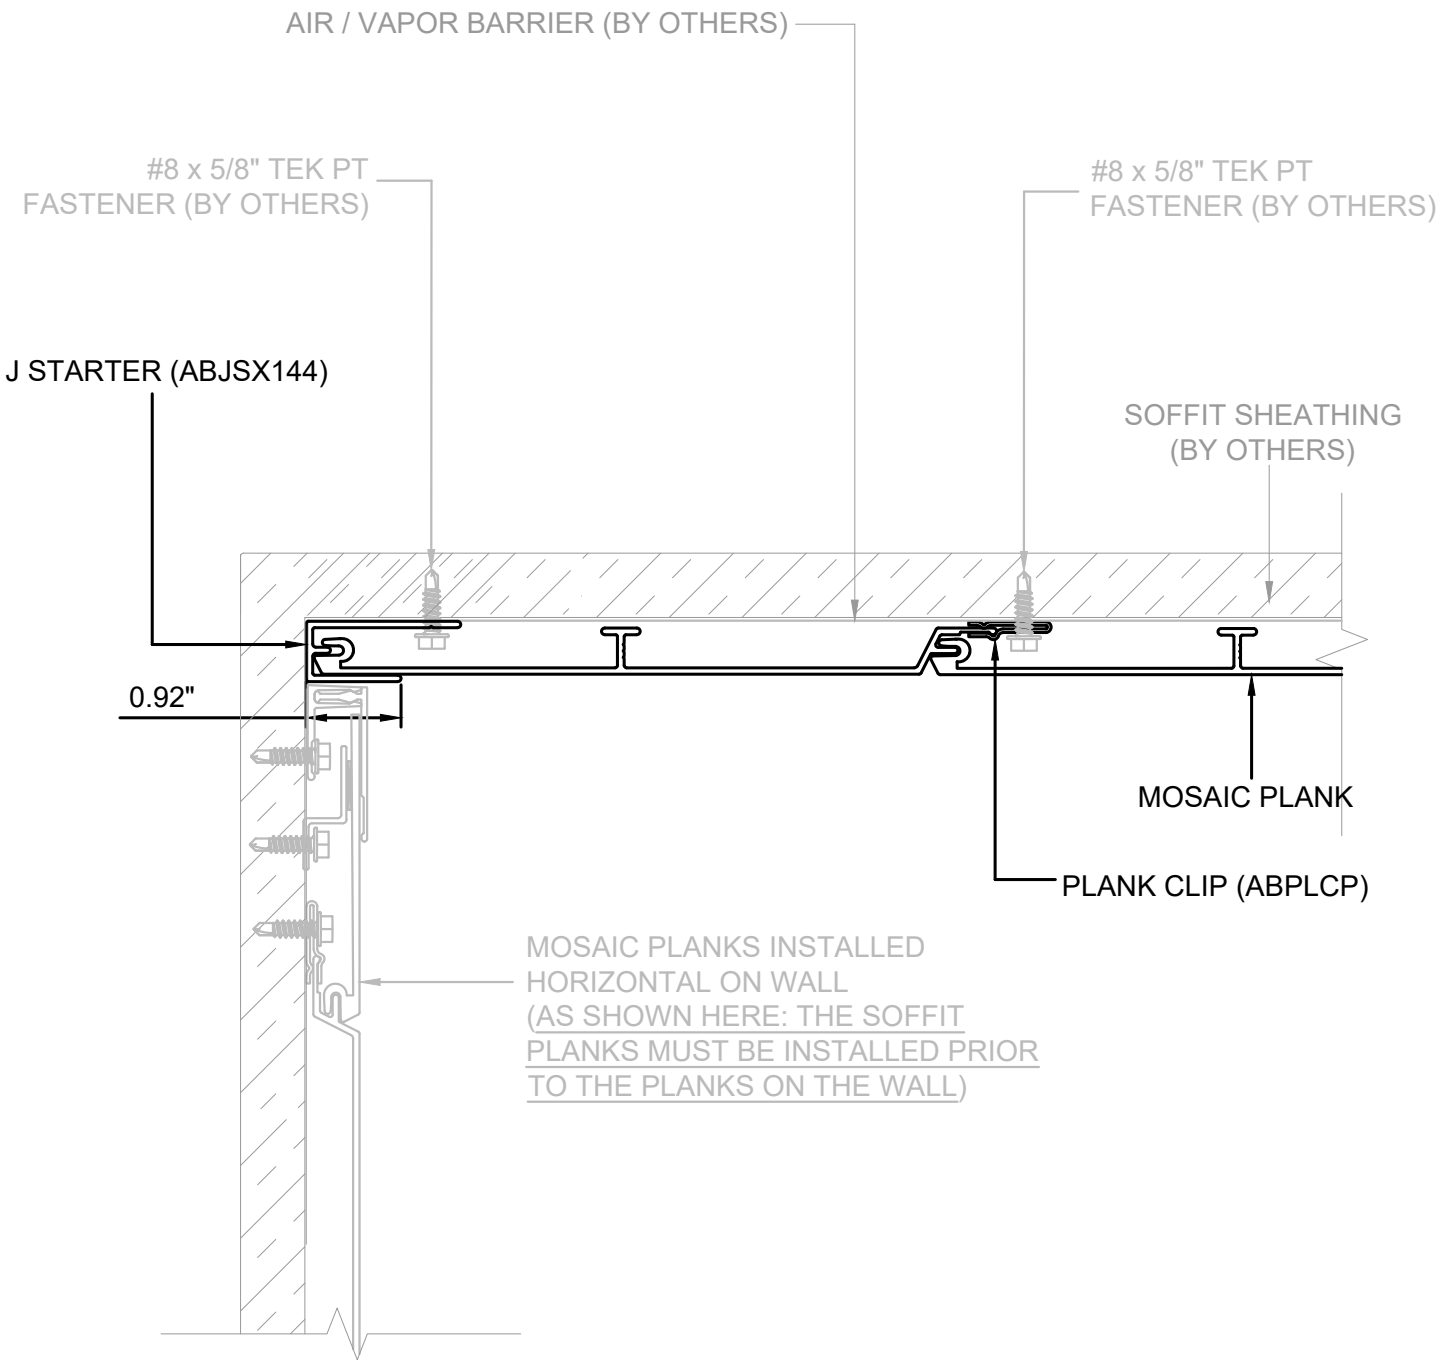

Lumabuilt
2529 W. Jackson St.
Phoenix, AZ 85298
PHONE: (602) 275-1676
FAX: (602) 275-1739

SOFFIT BASE - (J-STARTER)

N301

SCALE: N.T.S | 05/07/26 | SYSTEM = MOSAIC

REFERENCE LOAD SPAN TABLES FOR ALL ATTACHMENT TYPES, ANCHOR TYPES, & ANCHOR SPACING

INSTALLATION OPTIONS ARE:
1) OPEN FRAMING - WOOD OR METAL STUDS
2) WOOD SHEATHING
3) HAT CHANNEL OVER SHEATHING WITHOUT OR WITH A *VAPOR BARRIER (*RECOMMENDED FOR WALLS)

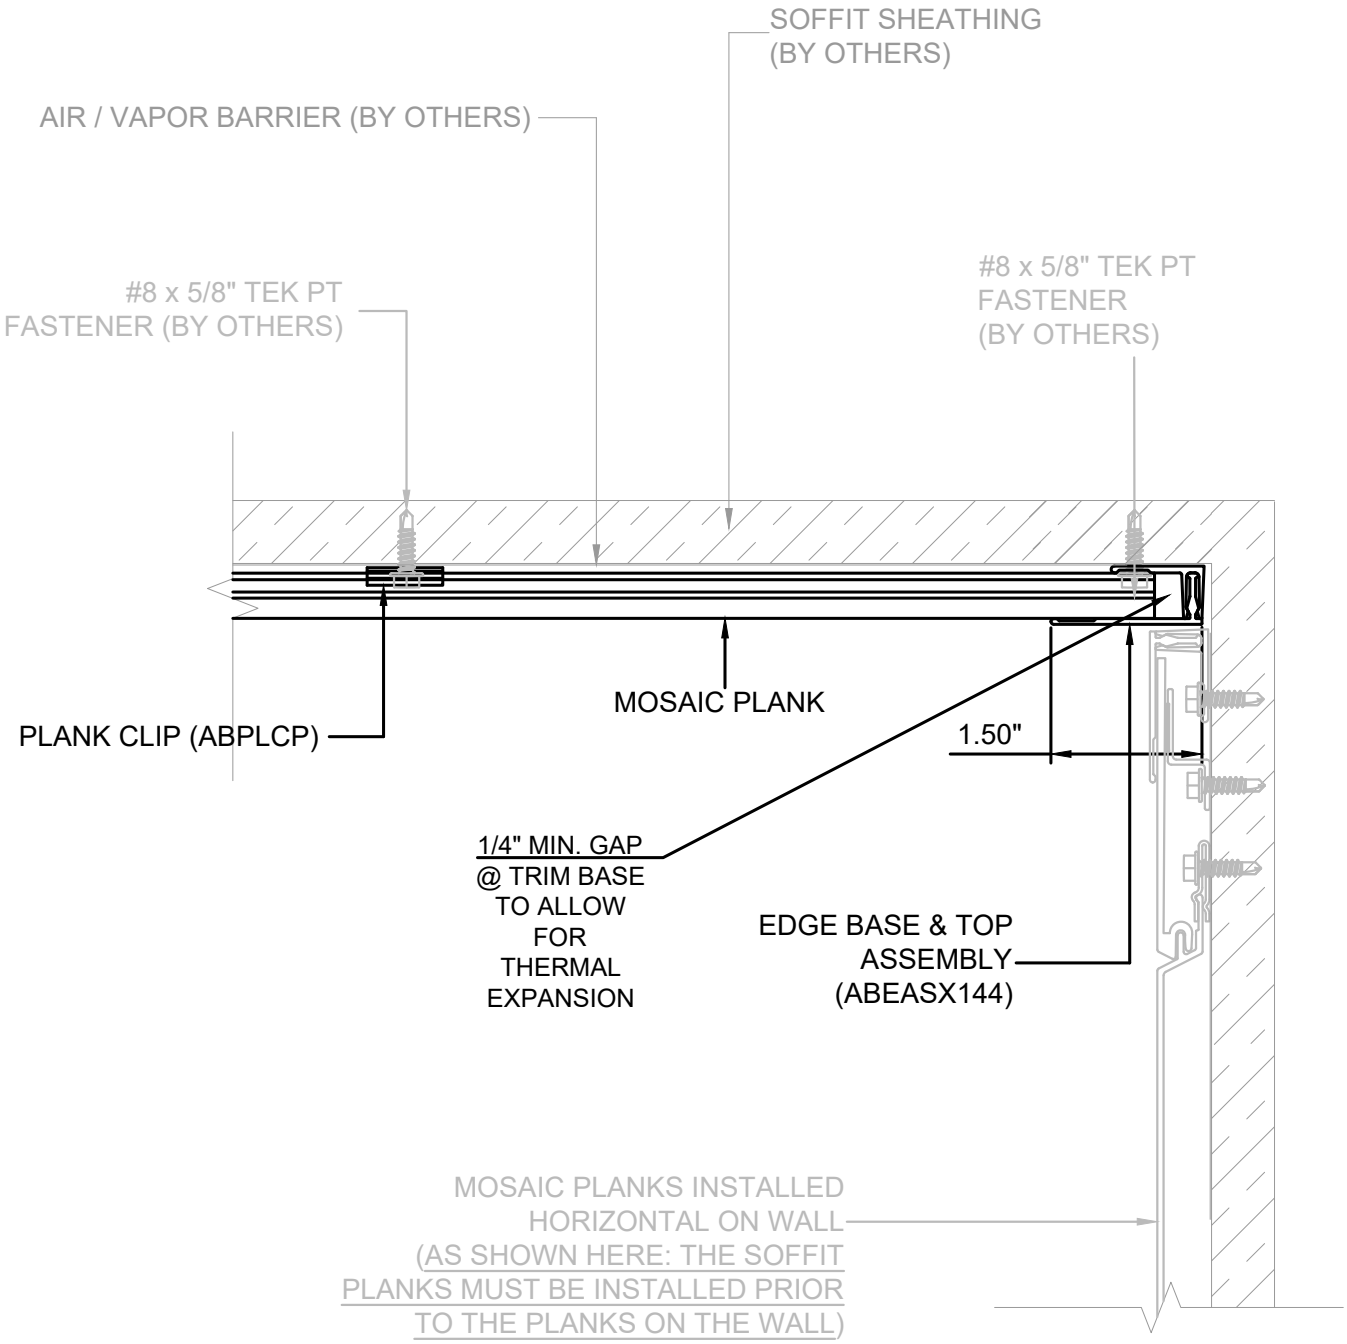

Lumabuilt
2529 W. Jackson St.
Phoenix, AZ 85298
PHONE: (602) 275-1676
FAX: (602) 275-1739

SOFFIT-(EDGE BASE & TOP ASSY)

N302

SCALE: N.T.S | 05/07/26 | SYSTEM = MOSAIC

REFERENCE LOAD SPAN TABLES FOR ALL ATTACHMENT TYPES, ANCHOR TYPES, & ANCHOR SPACING

INSTALLATION OPTIONS ARE:
1) OPEN FRAMING - WOOD OR METAL STUDS
2) WOOD SHEATHING
3) HAT CHANNEL OVER SHEATHING WITHOUT OR WITH A *VAPOR BARRIER (*RECOMMENDED FOR WALLS)

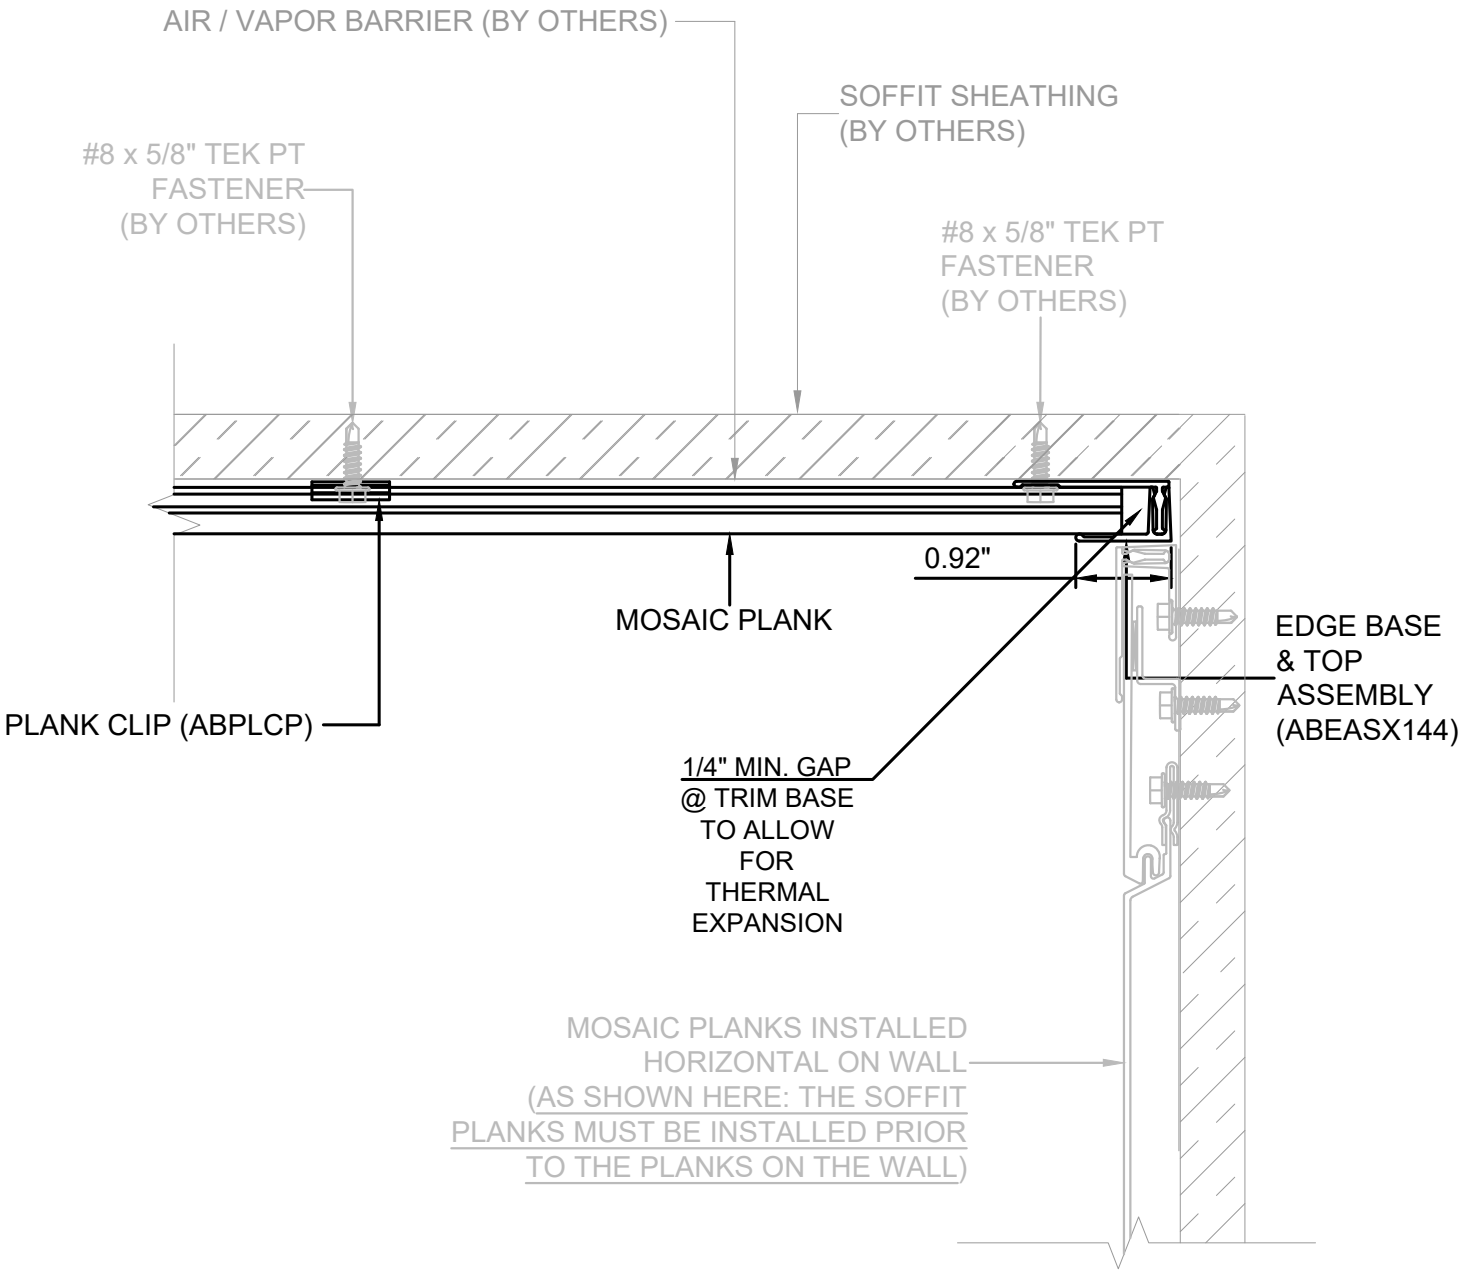

Lumabuilt
2529 W. Jackson St.
Phoenix, AZ 85298
PHONE: (602) 275-1676
FAX: (602) 275-1739

SOFFIT - (EDGE BASE & TOP ASSY)

N303

SCALE: N.T.S | 05/07/26 | SYSTEM = MOSAIC

REFERENCE LOAD SPAN TABLES FOR ALL ATTACHMENT TYPES, ANCHOR TYPES, & ANCHOR SPACING

INSTALLATION OPTIONS ARE:
1) OPEN FRAMING - WOOD OR METAL STUDS
2) WOOD SHEATHING
3) HAT CHANNEL OVER SHEATHING WITHOUT OR WITH A *VAPOR BARRIER (*RECOMMENDED FOR WALLS)

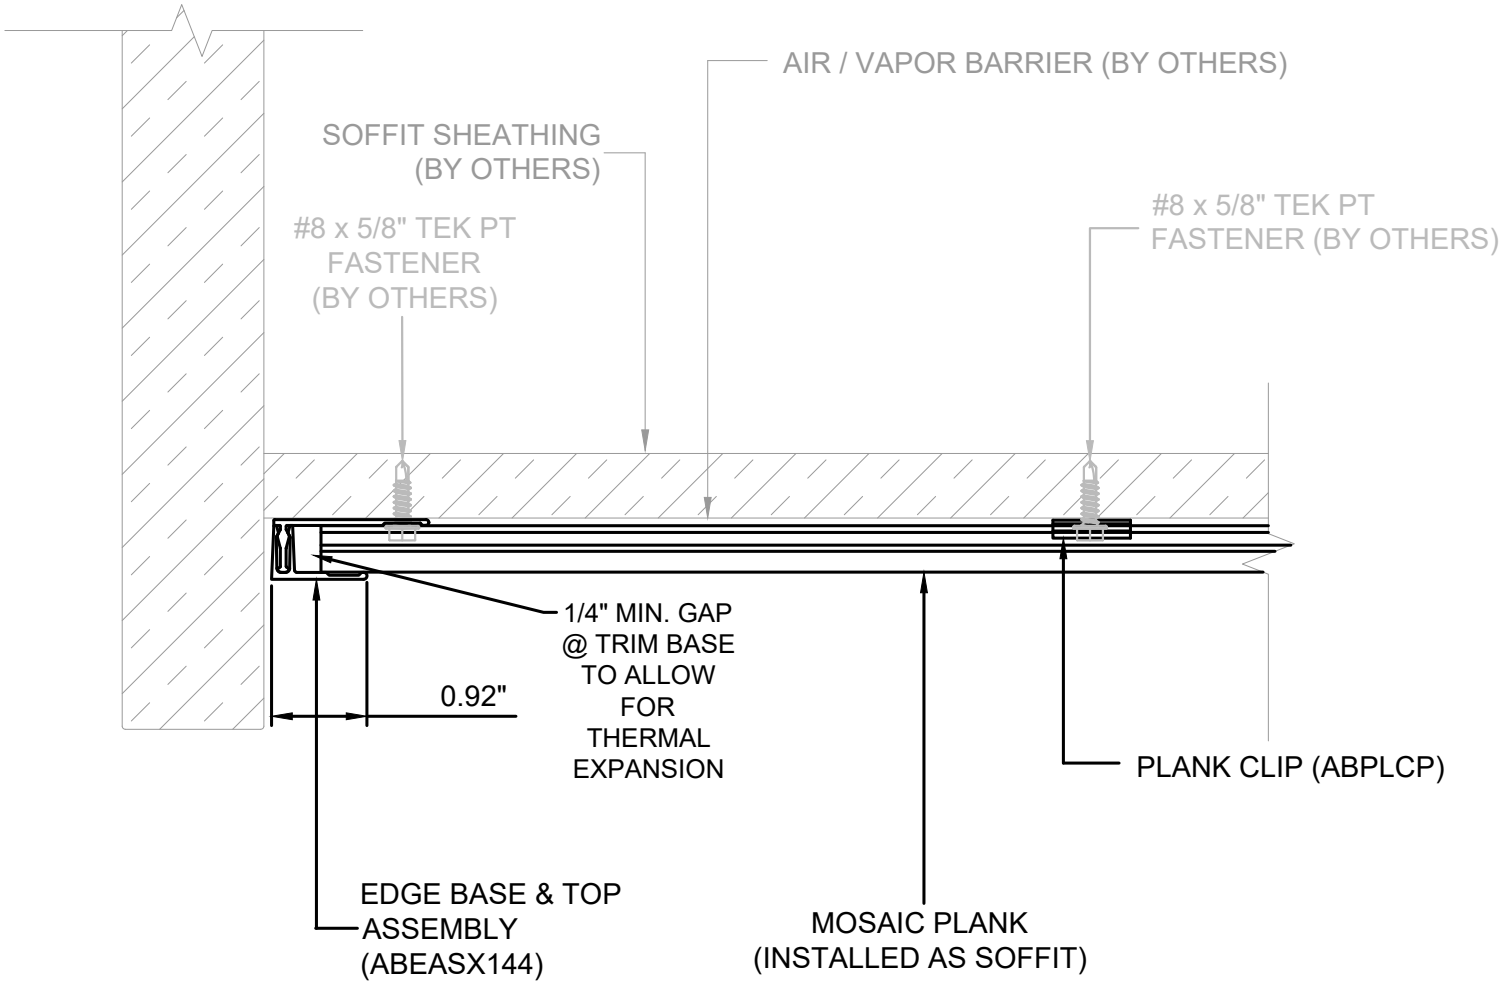

Lumabuilt
2529 W. Jackson St.
Phoenix, AZ 85298
PHONE: (602) 275-1676
FAX: (602) 275-1739

SOFFIT - (EDGE BASE & TOP ASSY)

N304

SCALE: N.T.S | 05/07/26 | SYSTEM = MOSAIC

REFERENCE LOAD SPAN TABLES FOR ALL ATTACHMENT TYPES, ANCHOR TYPES, & ANCHOR SPACING

INSTALLATION OPTIONS ARE:
1) OPEN FRAMING - WOOD OR METAL STUDS
2) WOOD SHEATHING
3) HAT CHANNEL OVER SHEATHING WITHOUT OR WITH A *VAPOR BARRIER (*RECOMMENDED FOR WALLS)

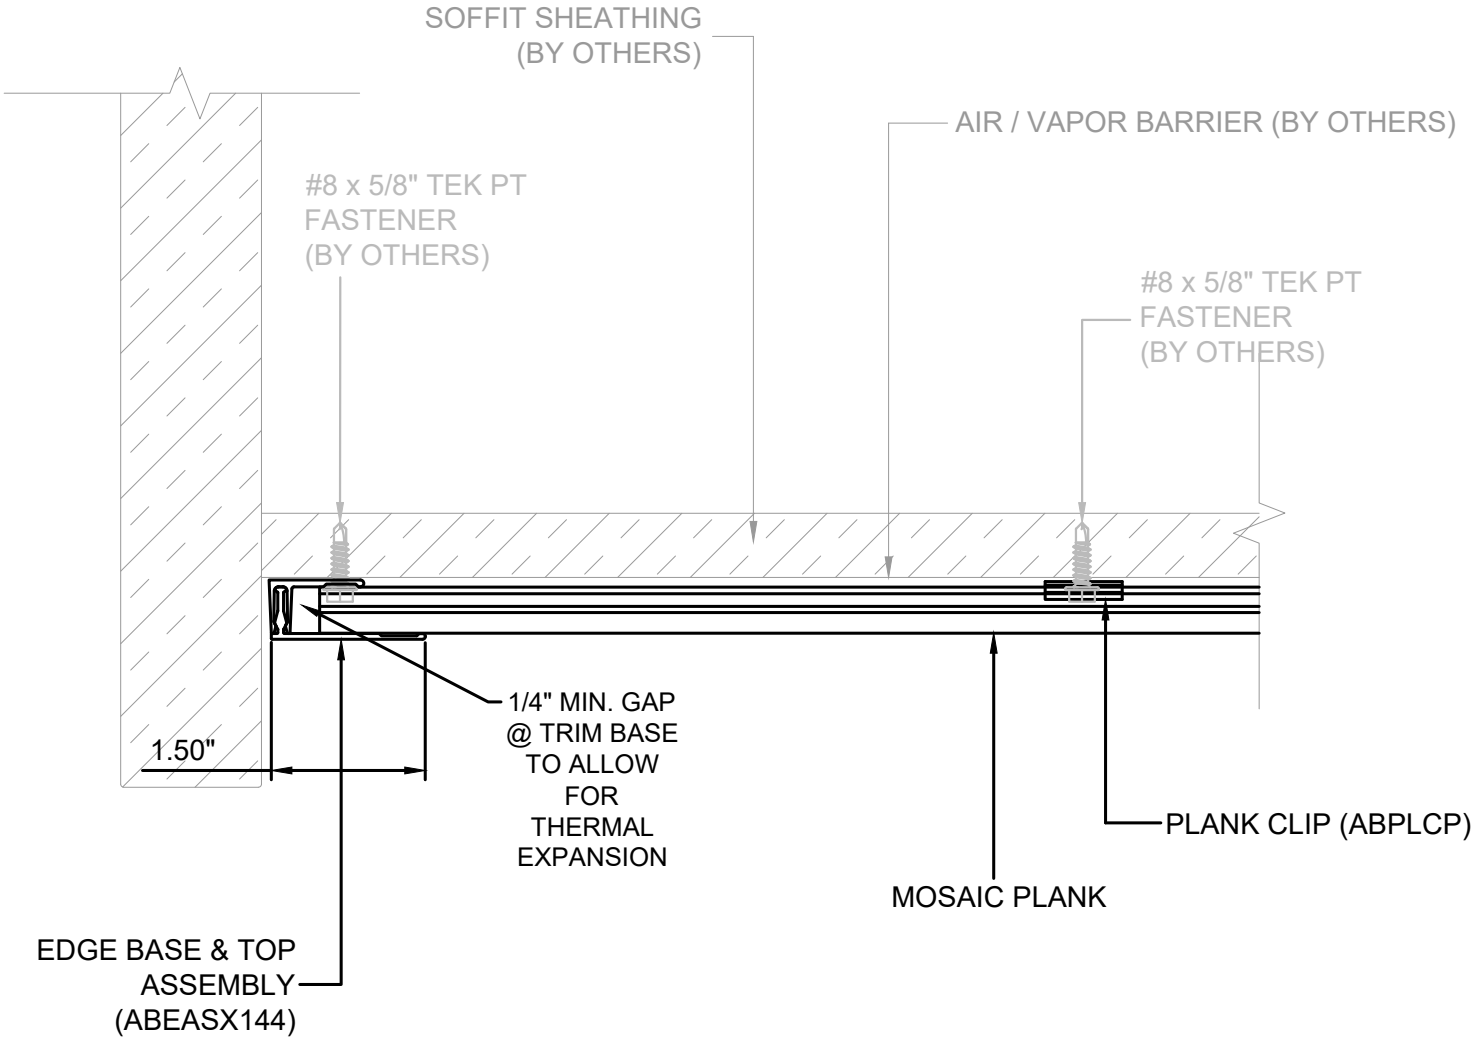

Lumabuilt
2529 W. Jackson St.
Phoenix, AZ 85298
PHONE: (602) 275-1676
FAX: (602) 275-1739

SOFFIT - (EDGE BASE & TOP ASSY)

N305

SCALE: N.T.S | 05/07/26 | SYSTEM = MOSAIC

REFERENCE LOAD SPAN TABLES FOR ALL ATTACHMENT TYPES, ANCHOR TYPES, & ANCHOR SPACING

INSTALLATION OPTIONS ARE:
1) OPEN FRAMING - WOOD OR METAL STUDS
2) WOOD SHEATHING
3) HAT CHANNEL OVER SHEATHING WITHOUT OR WITH A *VAPOR BARRIER (*RECOMMENDED FOR WALLS)

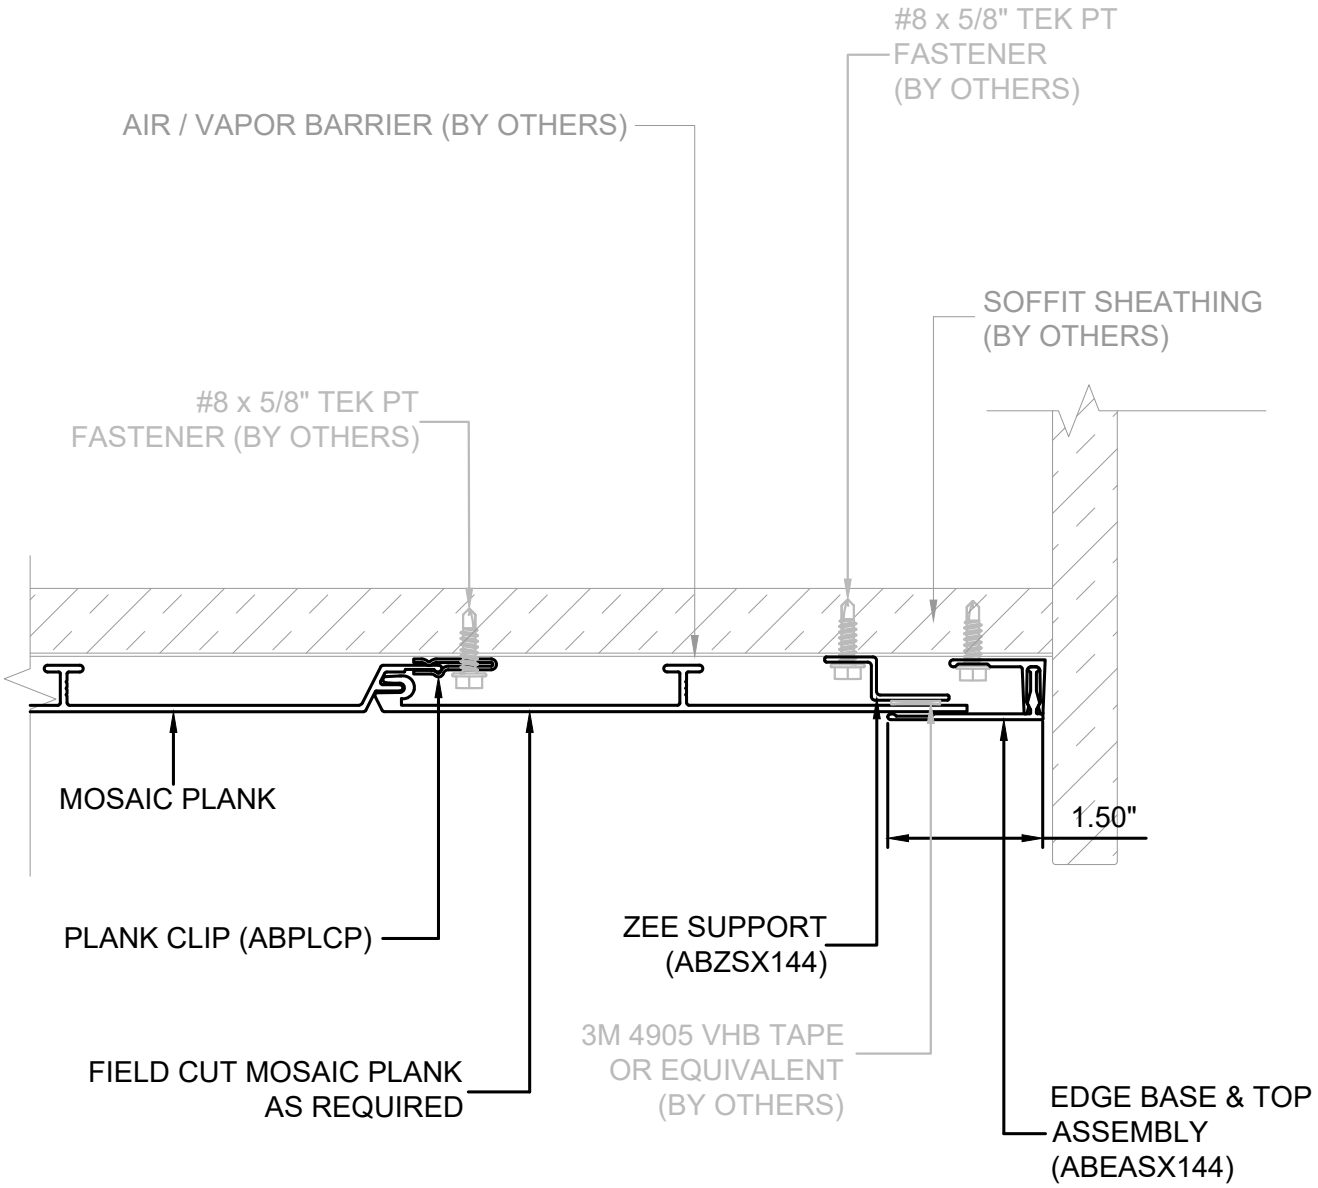

Lumabuilt
2529 W. Jackson St.
Phoenix, AZ 85298
PHONE: (602) 275-1676
FAX: (602) 275-1739

SOFFIT (EDGE BASE & TOP ASSY)

N306

SCALE: N.T.S | 05/07/26 | SYSTEM = MOSAIC

REFERENCE LOAD SPAN TABLES FOR ALL ATTACHMENT TYPES, ANCHOR TYPES, & ANCHOR SPACING

INSTALLATION OPTIONS ARE:
1) OPEN FRAMING - WOOD OR METAL STUDS
2) WOOD SHEATHING
3) HAT CHANNEL OVER SHEATHING WITHOUT OR WITH A *VAPOR BARRIER (*RECOMMENDED FOR WALLS)

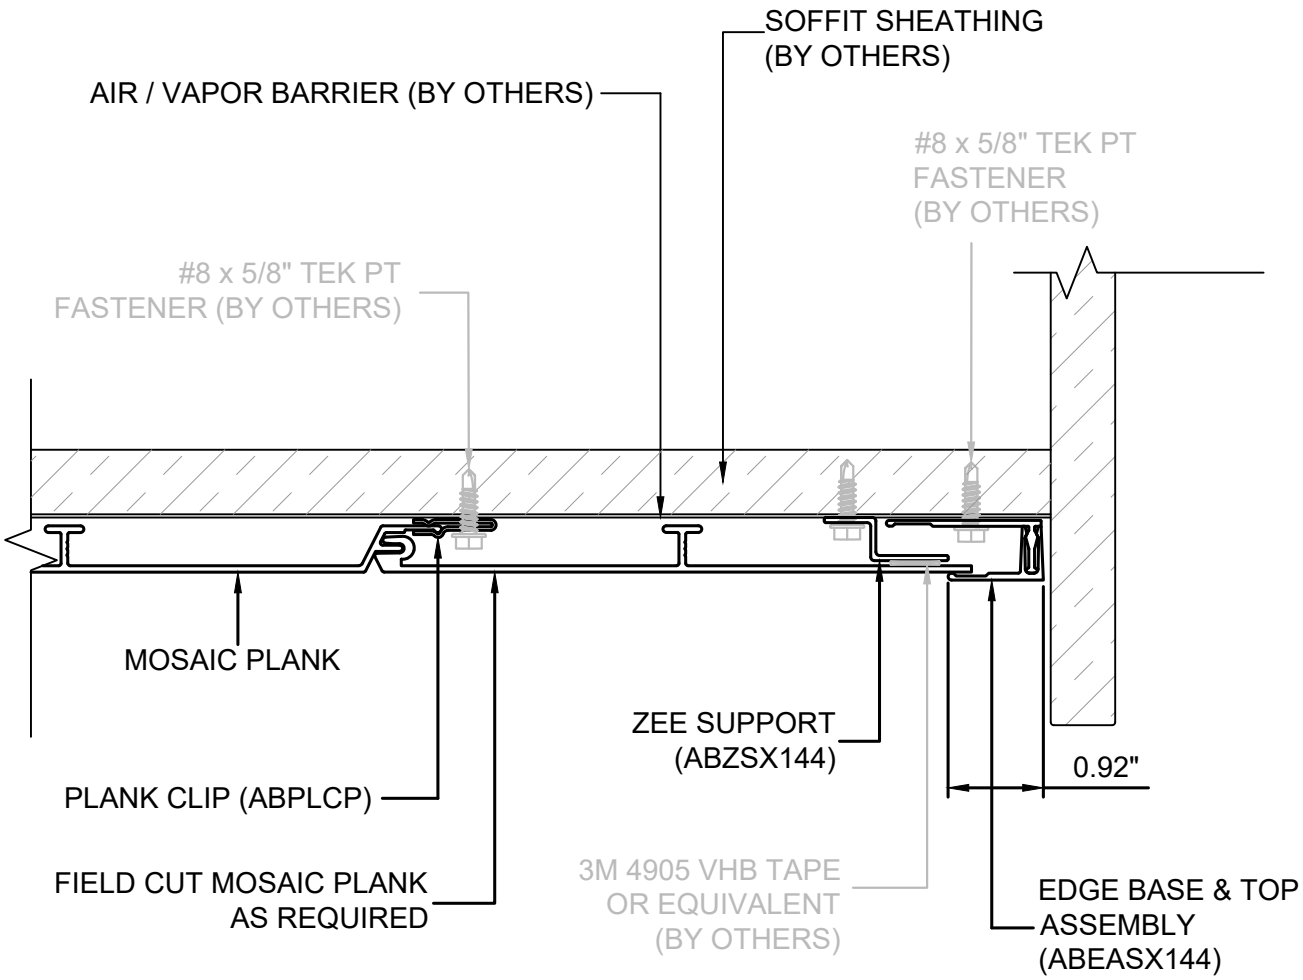

Lumabuilt
2529 W. Jackson St.
Phoenix, AZ 85298
PHONE: (602) 275-1676
FAX: (602) 275-1739

SOFFIT (EDGE BASE & TOP ASSY)

N307

SCALE: N.T.S | 05/07/26 | SYSTEM = MOSAIC

REFERENCE LOAD SPAN TABLES FOR ALL ATTACHMENT TYPES, ANCHOR TYPES, & ANCHOR SPACING

INSTALLATION OPTIONS ARE:
1) OPEN FRAMING - WOOD OR METAL STUDS
2) WOOD SHEATHING
3) HAT CHANNEL OVER SHEATHING WITHOUT OR WITH A *VAPOR BARRIER (*RECOMMENDED FOR WALLS)

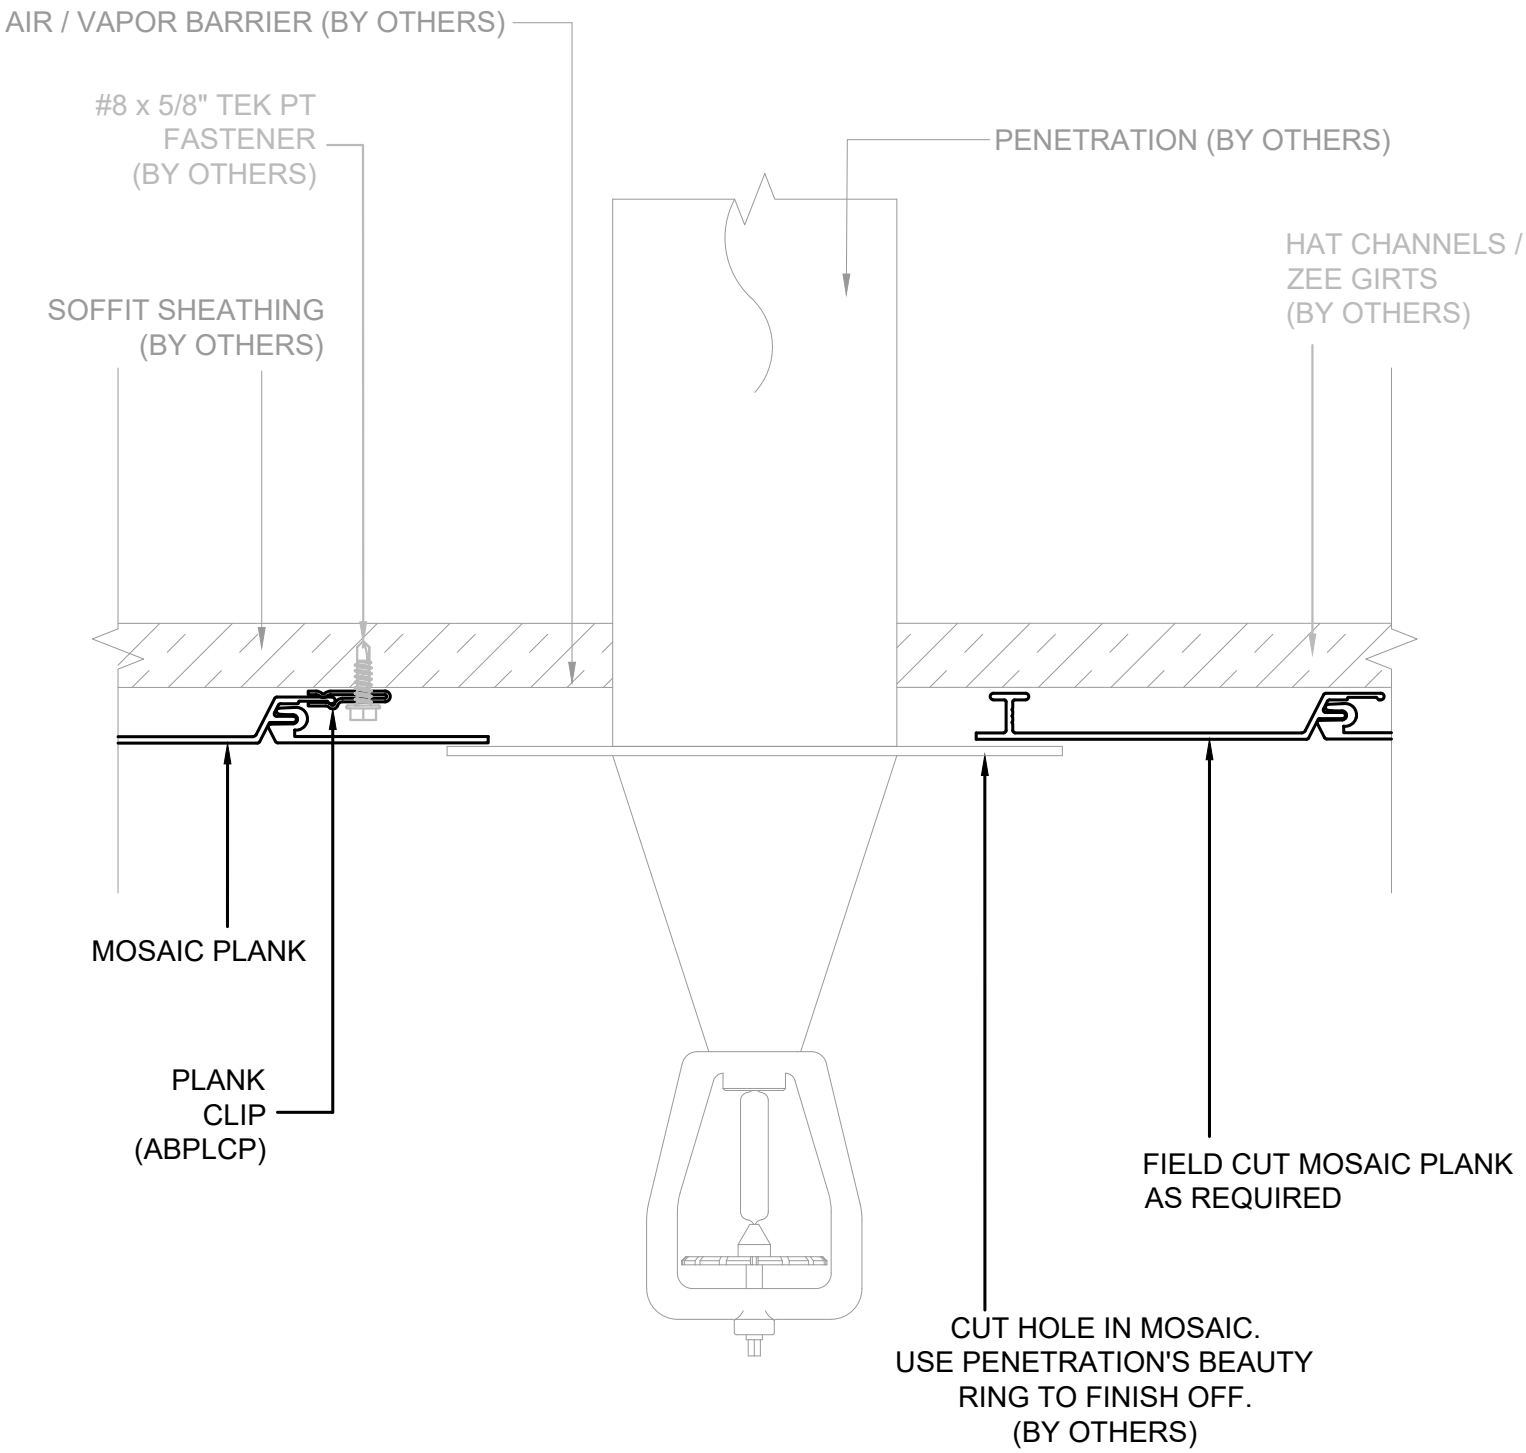

Lumabuilt
2529 W. Jackson St.
Phoenix, AZ 85298
PHONE: (602) 275-1676
FAX: (602) 275-1739

ROUND PENETRATION #1

N308

SCALE: N.T.S | 05/07/26 | SYSTEM = MOSAIC

REFERENCE LOAD SPAN TABLES FOR ALL ATTACHMENT TYPES, ANCHOR TYPES, & ANCHOR SPACING

INSTALLATION OPTIONS ARE:
1) OPEN FRAMING - WOOD OR METAL STUDS
2) WOOD SHEATHING
3) HAT CHANNEL OVER SHEATHING WITHOUT OR WITH A *VAPOR BARRIER (*RECOMMENDED FOR WALLS)

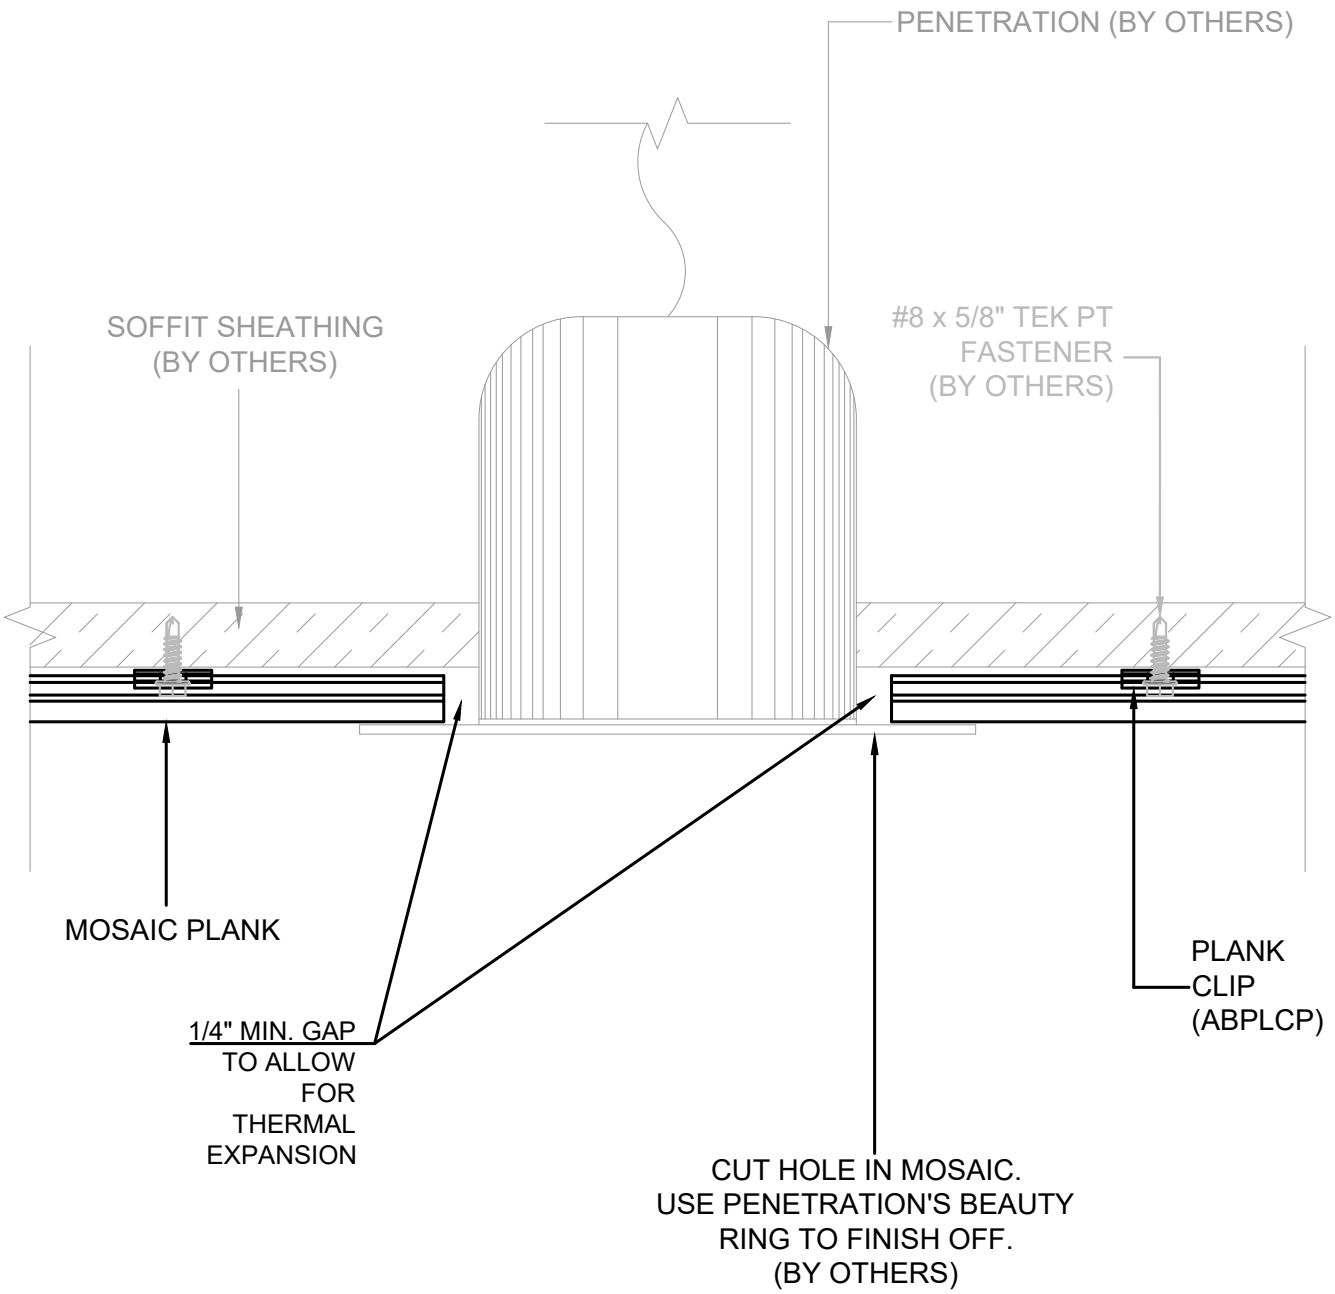

Lumabuilt
2529 W. Jackson St.
Phoenix, AZ 85298
PHONE: (602) 275-1676
FAX: (602) 275-1739

ROUND PENETRATION #2

N309

SCALE: N.T.S | 05/07/26 | SYSTEM = MOSAIC

REFERENCE LOAD SPAN TABLES FOR ALL ATTACHMENT TYPES, ANCHOR TYPES, & ANCHOR SPACING

INSTALLATION OPTIONS ARE:
1) OPEN FRAMING - WOOD OR METAL STUDS
2) WOOD SHEATHING
3) HAT CHANNEL OVER SHEATHING WITHOUT OR WITH A *VAPOR BARRIER (*RECOMMENDED FOR WALLS)

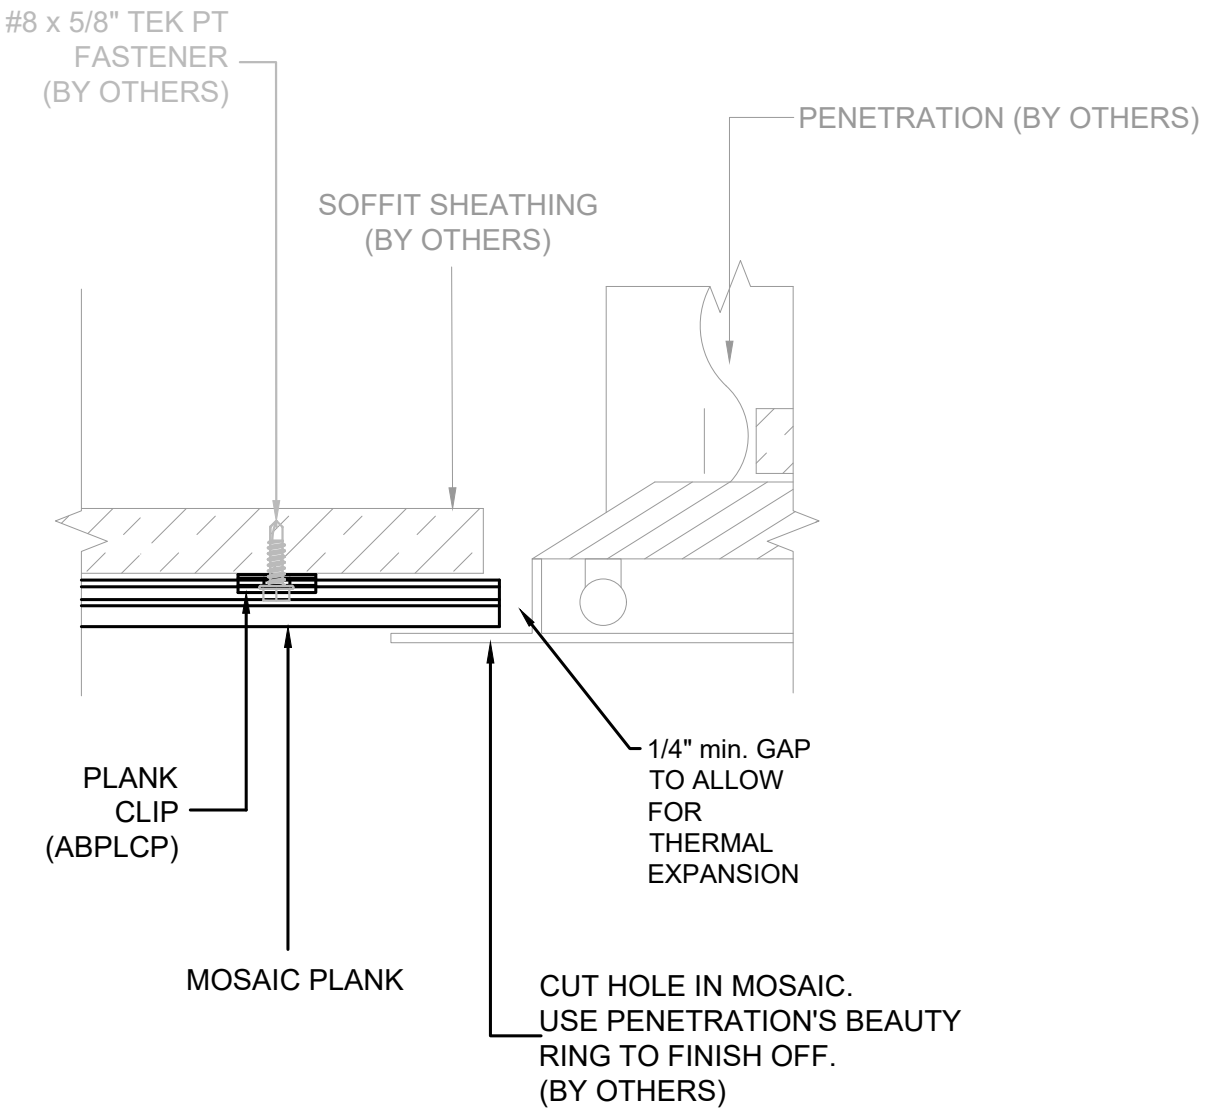

Lumabuilt
2529 W. Jackson St.
Phoenix, AZ 85298
PHONE: (602) 275-1676
FAX: (602) 275-1739

RECTANGULAR PENETRATION #1

N310

SCALE: N.T.S | 05/07/26 | SYSTEM = MOSAIC

REFERENCE LOAD SPAN TABLES FOR ALL ATTACHMENT TYPES, ANCHOR TYPES, & ANCHOR SPACING

INSTALLATION OPTIONS ARE:
1) OPEN FRAMING - WOOD OR METAL STUDS
2) WOOD SHEATHING
3) HAT CHANNEL OVER SHEATHING WITHOUT OR WITH A *VAPOR BARRIER (*RECOMMENDED FOR WALLS)

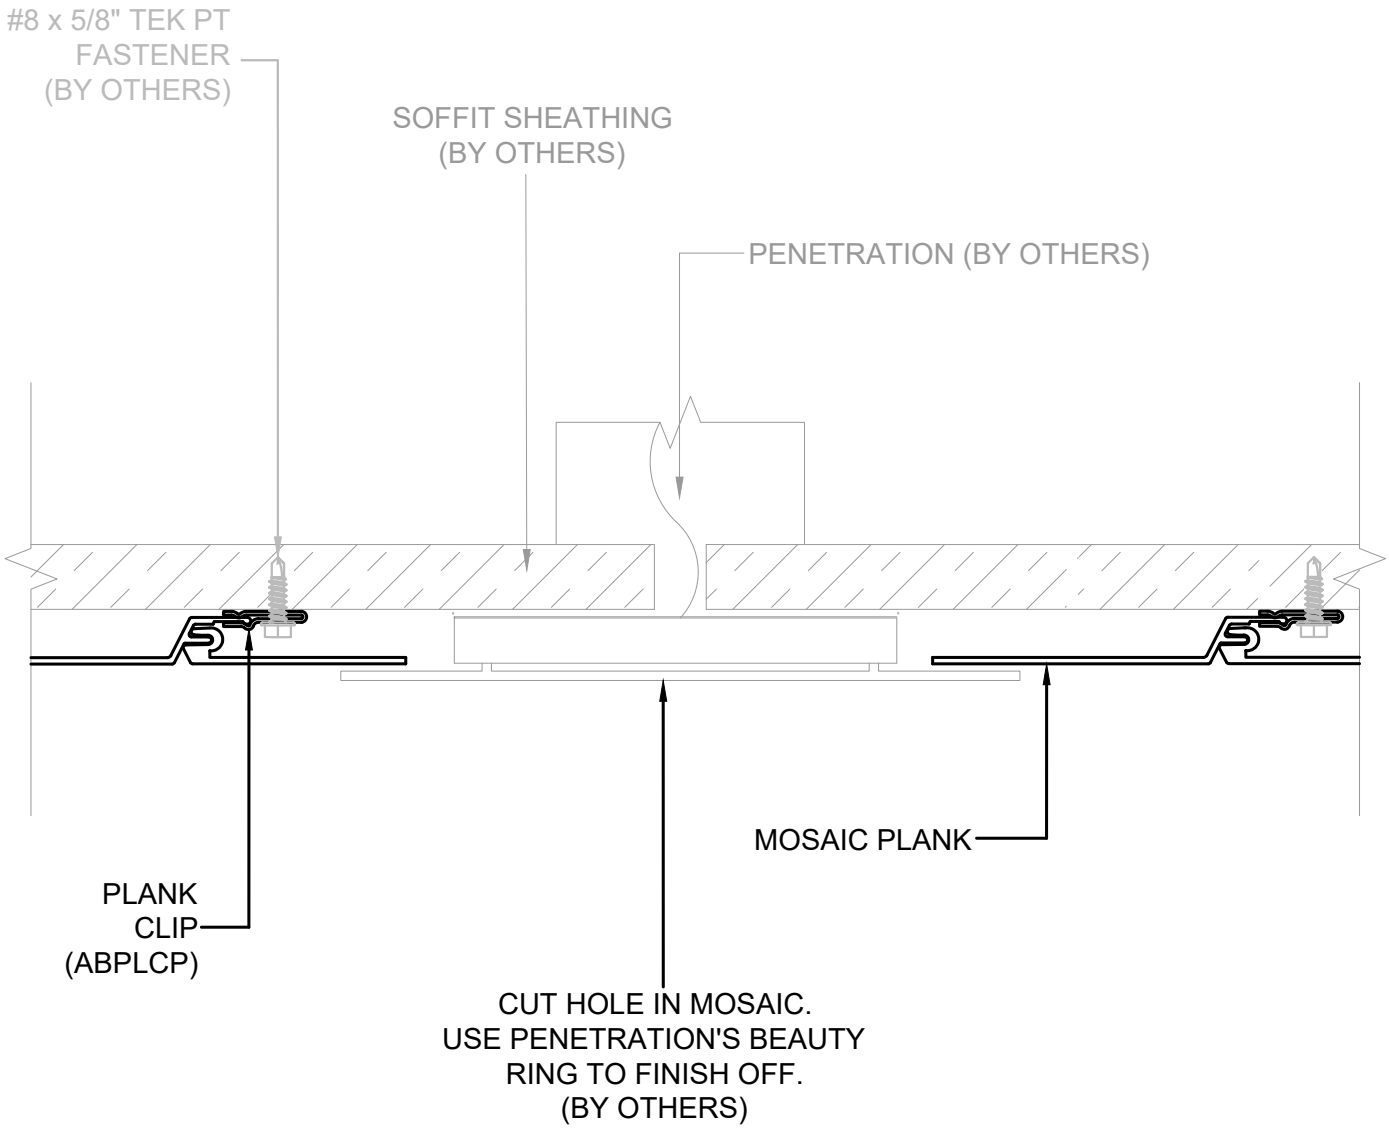

Lumabuilt
2529 W. Jackson St.
Phoenix, AZ 85298
PHONE: (602) 275-1676
FAX: (602) 275-1739

RECTANGULAR PENETRATION #2

N311

SCALE: N.T.S | 05/07/26 | SYSTEM = MOSAIC

REFERENCE LOAD SPAN TABLES FOR ALL ATTACHMENT TYPES, ANCHOR TYPES, & ANCHOR SPACING

INSTALLATION OPTIONS ARE:
1) OPEN FRAMING - WOOD OR METAL STUDS
2) WOOD SHEATHING
3) HAT CHANNEL OVER SHEATHING WITHOUT OR WITH A *VAPOR BARRIER (*RECOMMENDED FOR WALLS)

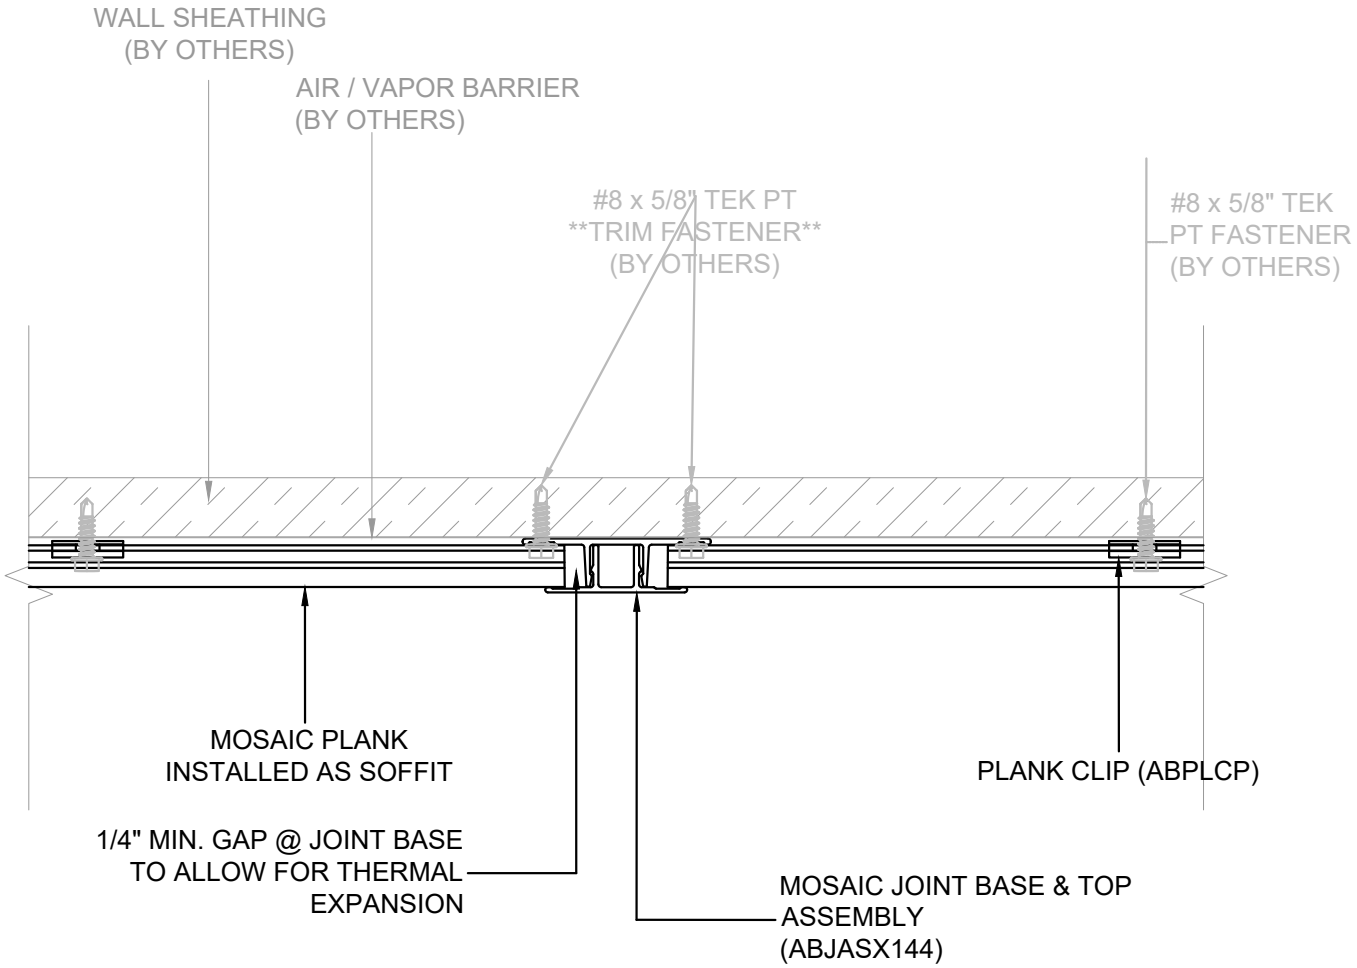

Lumabuilt
2529 W. Jackson St.
Phoenix, AZ 85298
PHONE: (602) 275-1676
FAX: (602) 275-1739

SOFFIT - (JOINT TRIM)

N312

SCALE: N.T.S | 05/07/26 | SYSTEM = MOSAIC

REFERENCE LOAD SPAN TABLES FOR ALL ATTACHMENT TYPES, ANCHOR TYPES, & ANCHOR SPACING

INSTALLATION OPTIONS ARE:
1) OPEN FRAMING - WOOD OR METAL STUDS
2) WOOD SHEATHING
3) HAT CHANNEL OVER SHEATHING WITHOUT OR WITH A *VAPOR BARRIER (*RECOMMENDED FOR WALLS)

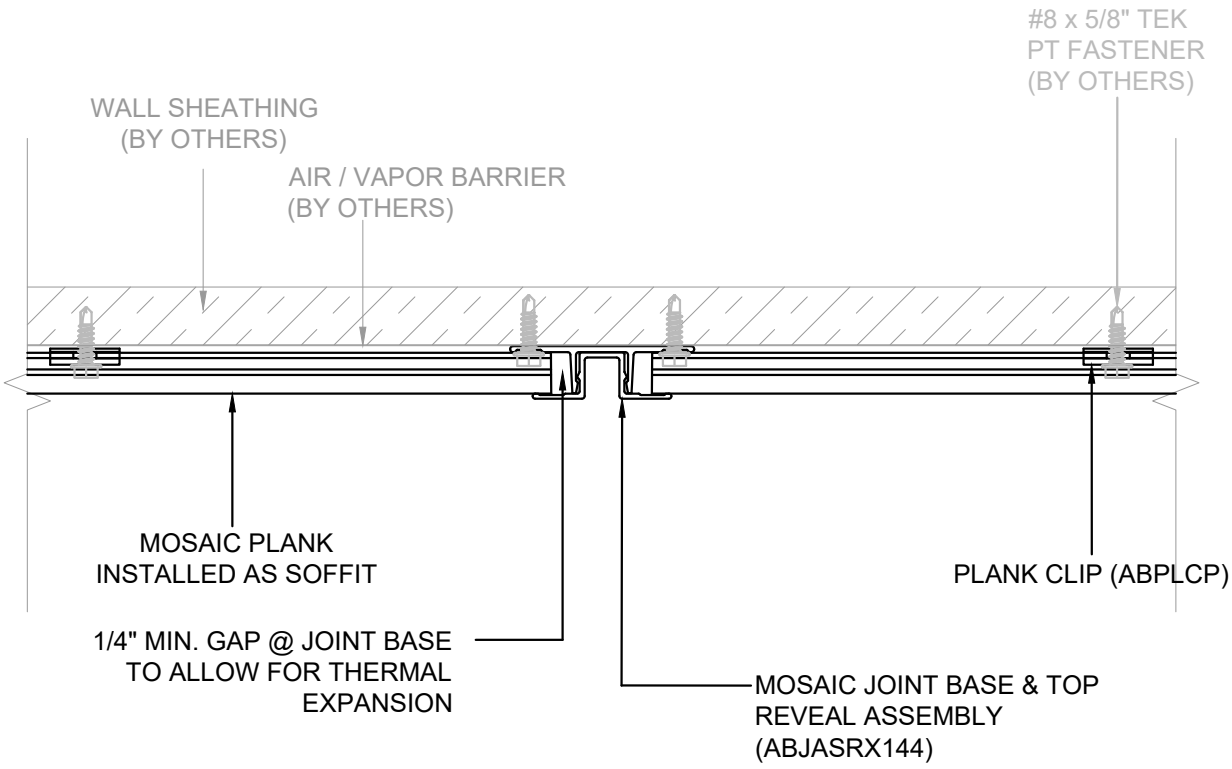

Lumabuilt
2529 W. Jackson St.
Phoenix, AZ 85298
PHONE: (602) 275-1676
FAX: (602) 275-1739

SOFFIT - (JOINT TRIM W/ REVEAL)

N313

SCALE: N.T.S | 05/07/26 | SYSTEM = MOSAIC