INDEX

MOSAIC PLANKS - SOFFIT (HD CEILING T-GRID INSTALL)

I - INDEX
E3- SOFFIT VIEW
***T300- SOFFIT BASE -* (STARTER)**
***T301- SOFFIT BASE -* (J-STARTER)**
***T302- SOFFIT EDGE* (EDGE BASE & TOP ASSEMBLY)**
***T303- SOFFIT EDGE* (EDGE BASE & TOP ASSEMBLY)**
***T304- SOFFIT EDGE* (EDGE BASE & TOP ASSEMBLY)**
***T305- SOFFIT EDGE* (EDGE BASE & TOP ASSEMBLY)**
***T306- SOFFIT TERMINATION* (EDGE BASE & TOP ASSEMBLY)**
***T307- SOFFIT TERMINATION (EDGE* BASE & TOP ASSEMBLY)**
T308- ROUND PENETRATION #1
T309- ROUND PENETRATION #2
T310- RECTANGULAR PENETRATION #1
T311- RECTANGULAR PENETRATION #2
T312- SOFFIT - (*JOINT TRIM*)
***T313- SOFFIT -* (JOINT TRIM W/ REVEAL)**

Lumabuilt
2529 W. Jackson St.
Phoenix, AZ 85298
PHONE: (602) 275-1676
FAX: (602) 275-1739

MOSAIC PLANK SOFFIT DETAIL INDEX

SCALE: N.T.S | 05/07/26 | SYSTEM = MOSAIC

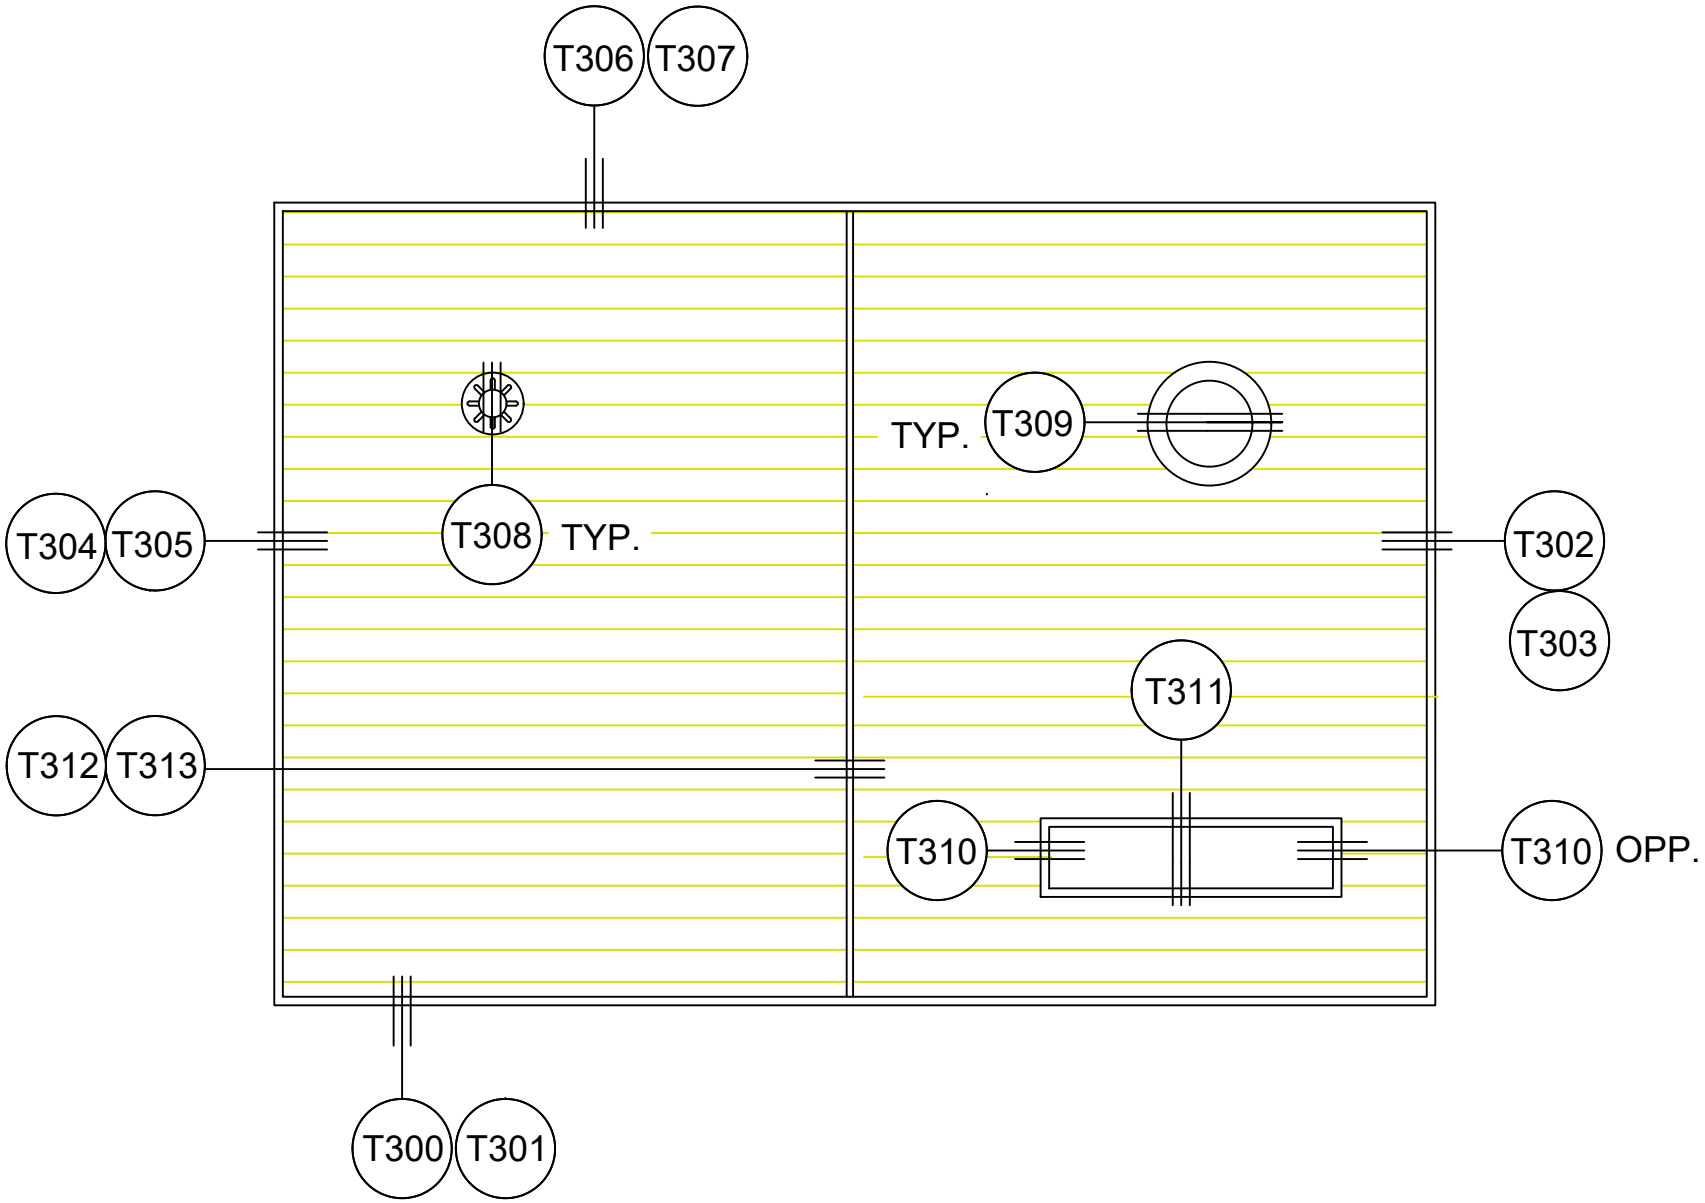

1 / E1 CEILING RCP - SOFFIT 1

SCALE: = N.T.S

REF ARCH.: N/A

SOFFIT RCP DRAWING

E3

SYSTEM: MOSAIC PLANKS

05/07/26

SCALE: N.T.S

2529 W. Jackson St.
Phoenix, AZ 85298
PHONE: (602) 275-1676
FAX: (602) 275-1739

Lumabuilt

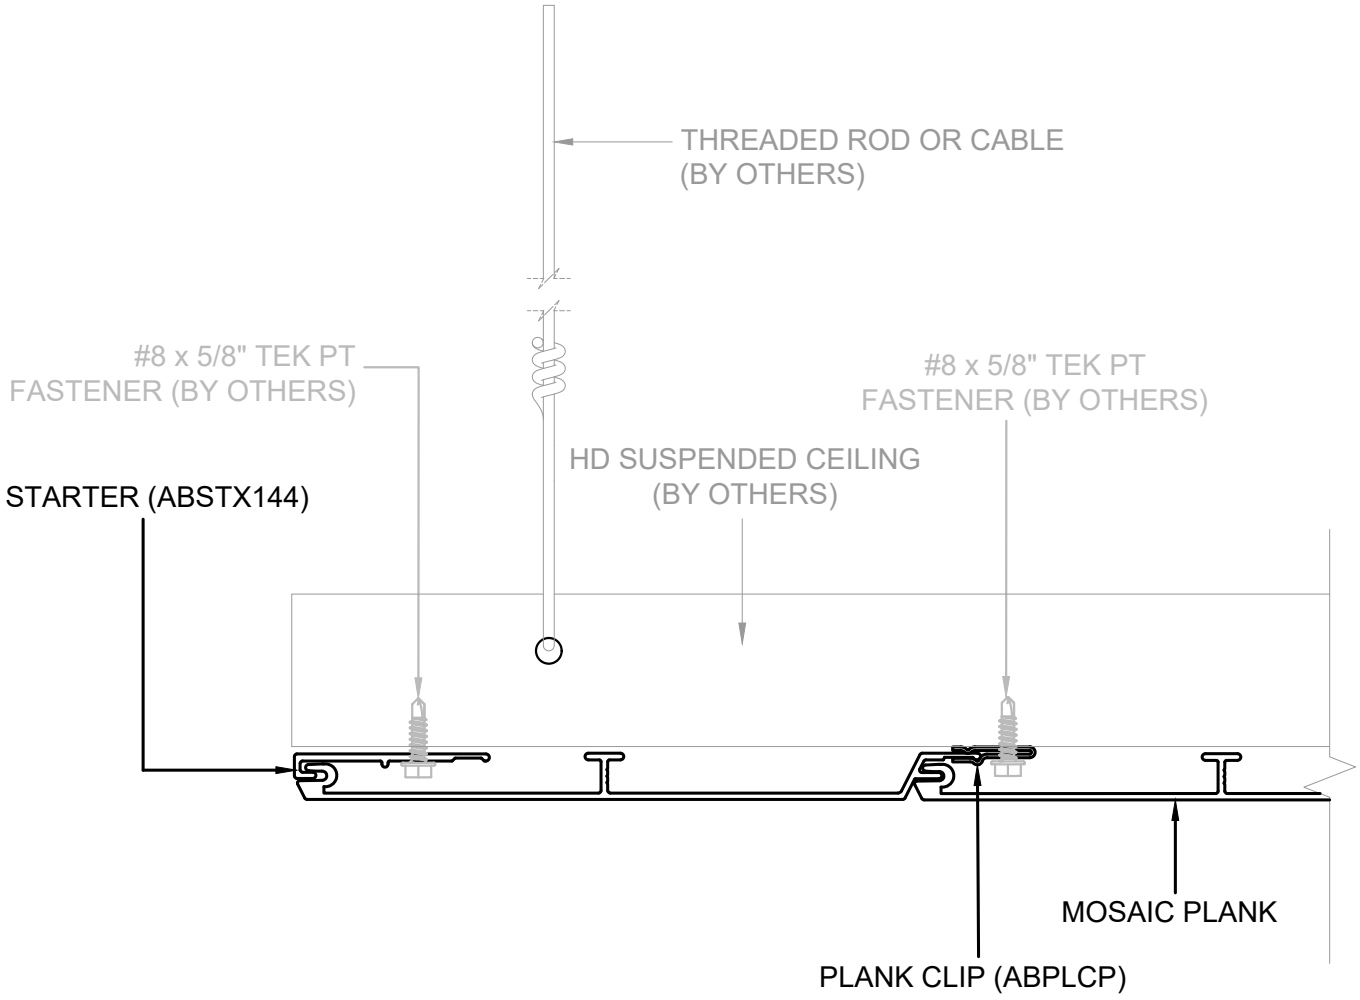

NOTES

1. REFERENCE THE CEILING GRID MANUFACTURER LOAD SPAN TABLES FOR ALL LOADING ALLOWANCES, ATTACHMENT TYPES, ANCHOR TYPES, & ANCHOR SPACING. THE CEILING GRID IS NOT EVALUATED BY LUMABUILT.
2. AN ASSOCIATED ICC-ESR (EVALUATION SERVICE REPORT) WILL CONTAIN THE ALLOWABLE CONCENTRATED LOADS AND ATTACHMENT LOCATIONS PER MANUFACTURER OF THE HEAVY DUTY CEILING GRID. SPEAK WITH LUMABUILT REPRESENTATIVES FOR MORE INFORMATION.

Lumabuilt
2529 W. Jackson St.
Phoenix, AZ 85298
PHONE: (602) 275-1676
FAX: (602) 275-1739

SOFFIT BASE - (STARTER)

T300

SCALE: N.T.S | 05/07/26 | SYSTEM = MOSAIC

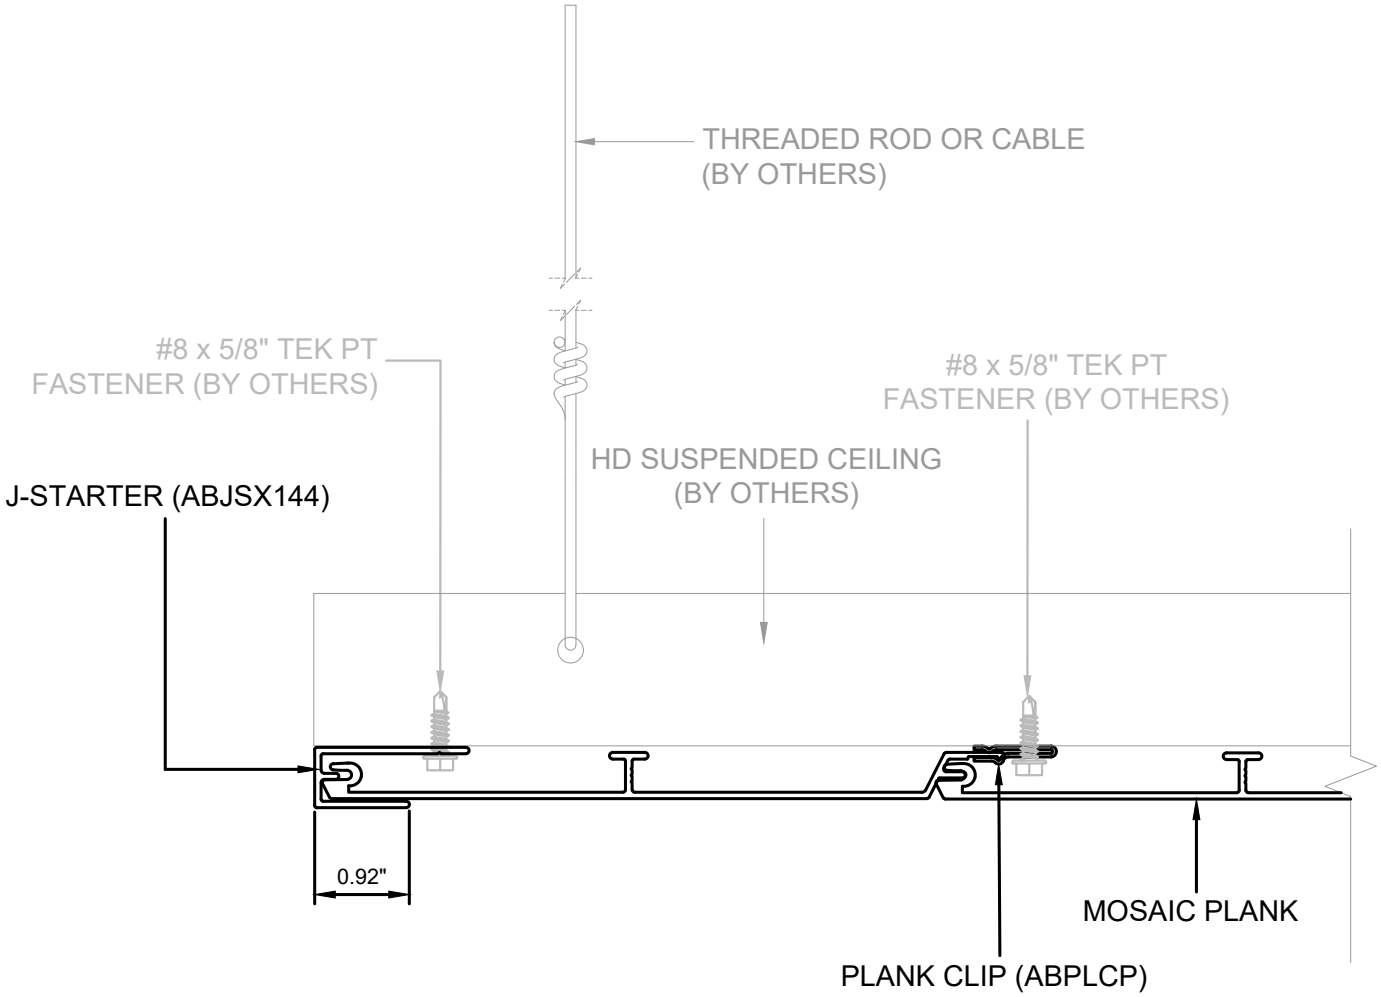

NOTES

1. REFERENCE THE CEILING GRID MANUFACTURER LOAD SPAN TABLES FOR ALL LOADING ALLOWANCES, ATTACHMENT TYPES, ANCHOR TYPES, & ANCHOR SPACING. THE CEILING GRID IS NOT EVALUATED BY LUMABUILT.
2. AN ASSOCIATED ICC-ESR (EVALUATION SERVICE REPORT) WILL CONTAIN THE ALLOWABLE CONCENTRATED LOADS AND ATTACHMENT LOCATIONS PER MANUFACTURER OF THE HEAVY DUTY CEILING GRID. SPEAK WITH LUMABUILT REPRESENTATIVES FOR MORE INFORMATION.

Lumabuilt
2529 W. Jackson St.
Phoenix, AZ 85298
PHONE: (602) 275-1676
FAX: (602) 275-1739

SOFFIT BASE - (J-STARTER)

T301

SCALE: N.T.S | 05/07/26 | SYSTEM = MOSAIC

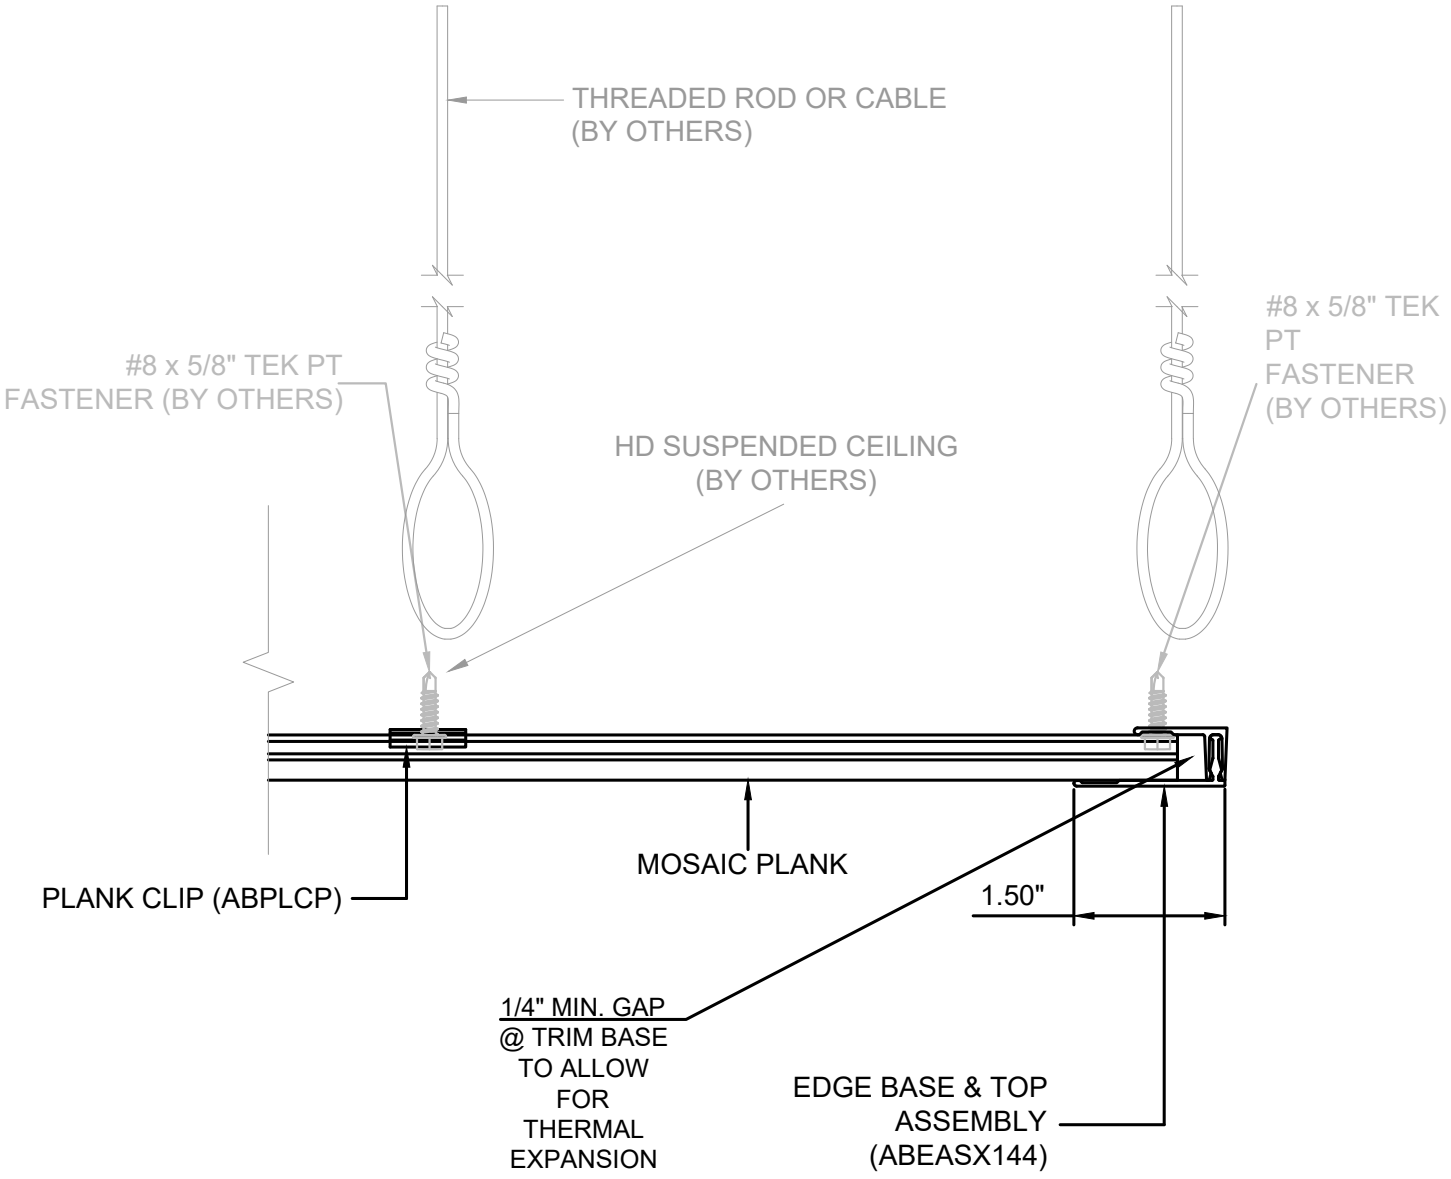

NOTES

1. REFERENCE THE CEILING GRID MANUFACTURER LOAD SPAN TABLES FOR ALL LOADING ALLOWANCES, ATTACHMENT TYPES, ANCHOR TYPES, & ANCHOR SPACING. THE CEILING GRID IS NOT EVALUATED BY LUMABUILT.
2. AN ASSOCIATED ICC-ESR (EVALUATION SERVICE REPORT) WILL CONTAIN THE ALLOWABLE CONCENTRATED LOADS AND ATTACHMENT LOCATIONS PER MANUFACTURER OF THE HEAVY DUTY CEILING GRID. SPEAK WITH LUMABUILT REPRESENTATIVES FOR MORE INFORMATION.

Lumabuilt
2529 W. Jackson St.
Phoenix, AZ 85298
PHONE: (602) 275-1676
FAX: (602) 275-1739

SOFFIT-(EDGE BASE & TOP ASSY)

T302

SCALE: N.T.S | 05/07/26 | SYSTEM = MOSAIC

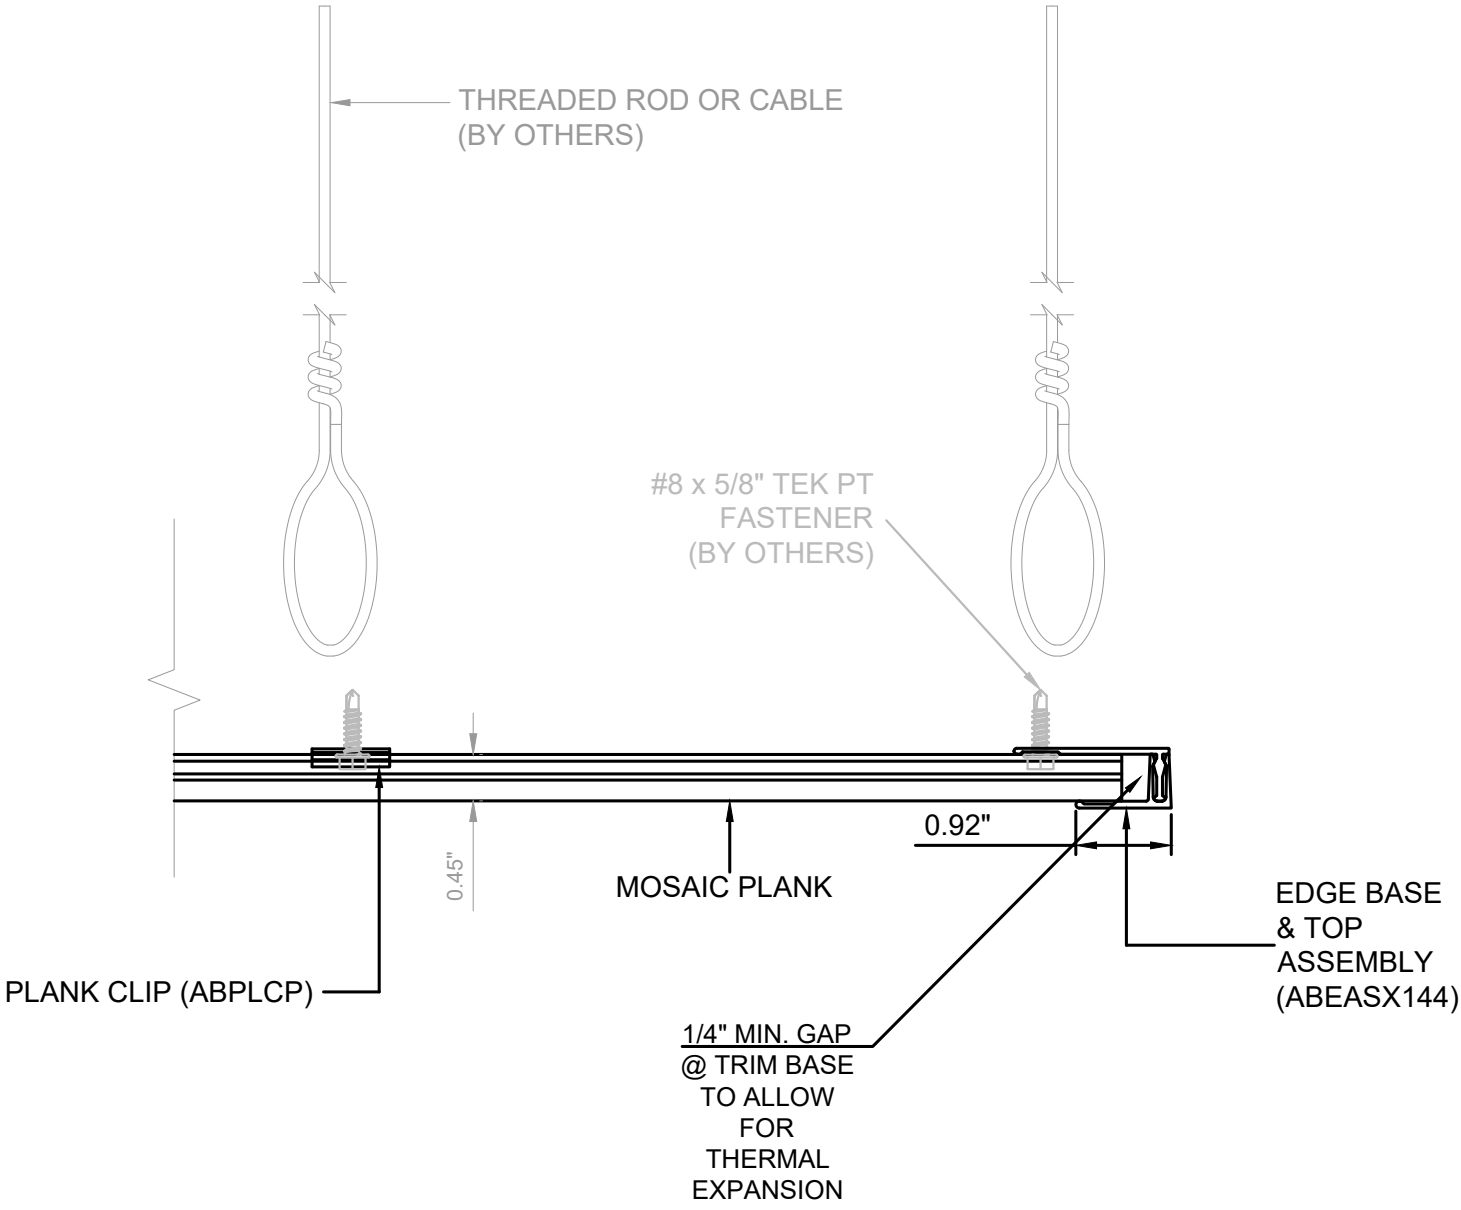

NOTES

1. REFERENCE THE CEILING GRID MANUFACTURER LOAD SPAN TABLES FOR ALL LOADING ALLOWANCES, ATTACHMENT TYPES, ANCHOR TYPES, & ANCHOR SPACING. THE CEILING GRID IS NOT EVALUATED BY LUMABUILT.
2. AN ASSOCIATED ICC-ESR (EVALUATION SERVICE REPORT) WILL CONTAIN THE ALLOWABLE CONCENTRATED LOADS AND ATTACHMENT LOCATIONS PER MANUFACTURER OF THE HEAVY DUTY CEILING GRID. SPEAK WITH LUMABUILT REPRESENTATIVES FOR MORE INFORMATION.

Lumabuilt
2529 W. Jackson St.
Phoenix, AZ 85298
PHONE: (602) 275-1676
FAX: (602) 275-1739

SOFFIT - (EDGE BASE & TOP ASSY)

T303

SCALE: N.T.S | 05/07/26 | SYSTEM = MOSAIC

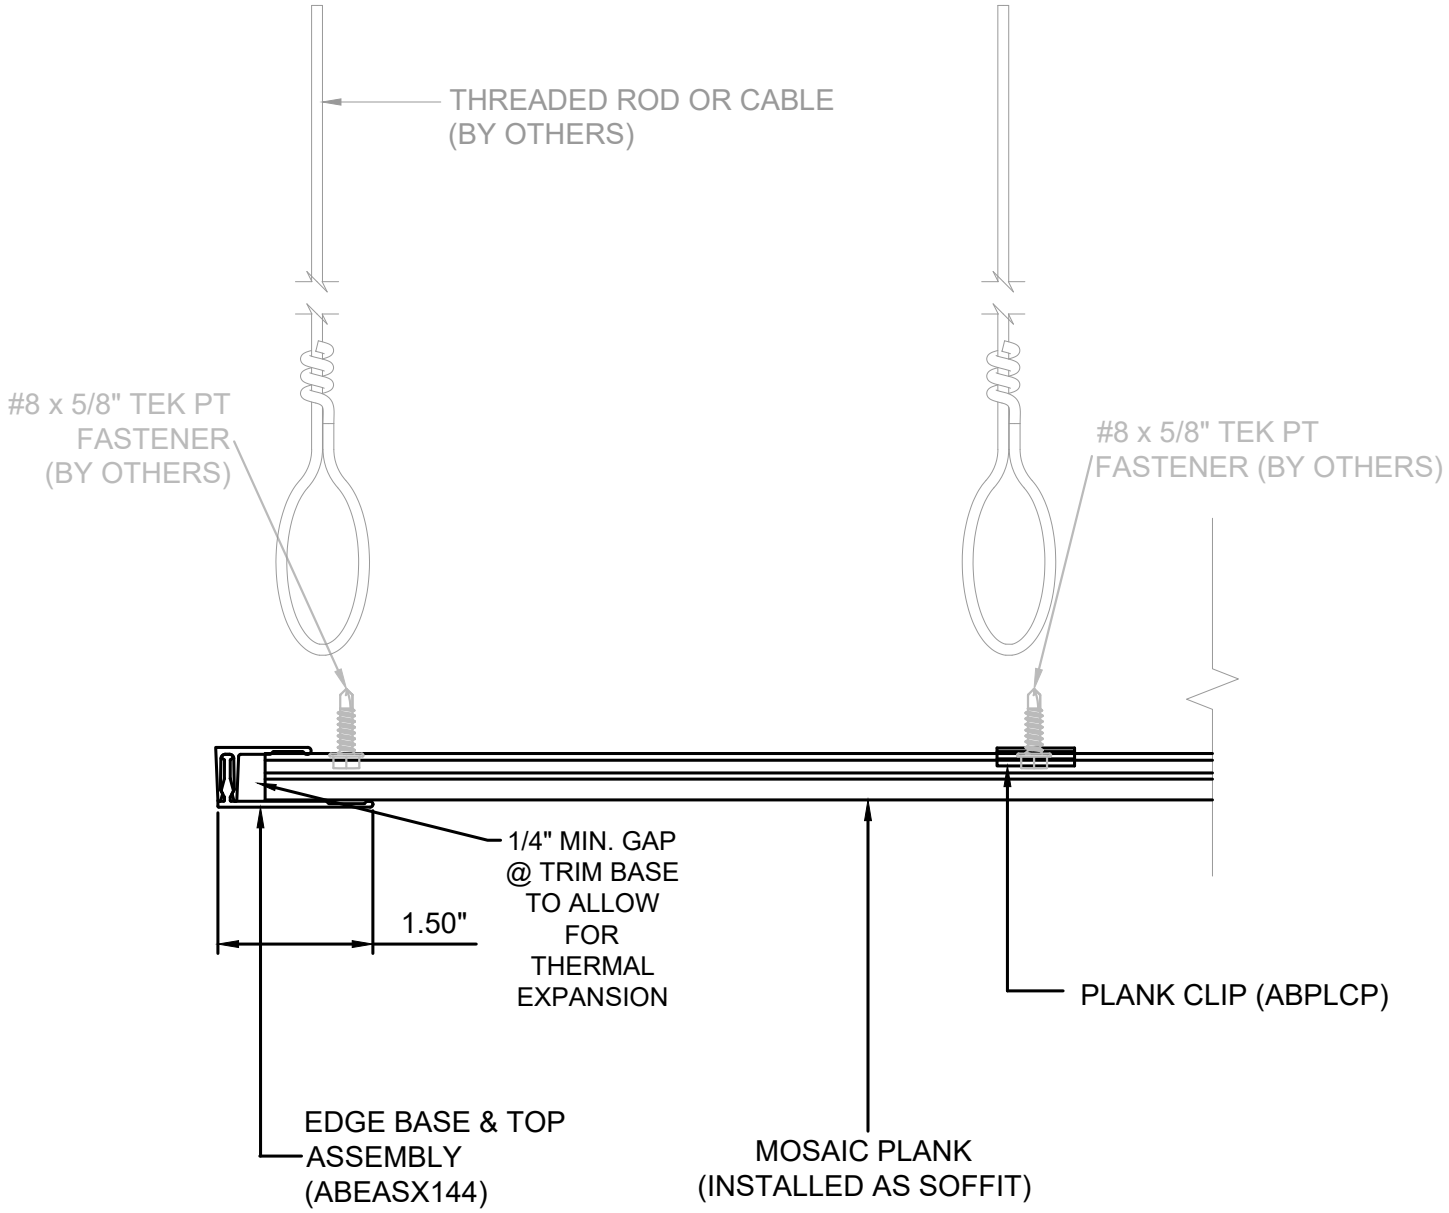

NOTES

1. REFERENCE THE CEILING GRID MANUFACTURER LOAD SPAN TABLES FOR ALL LOADING ALLOWANCES, ATTACHMENT TYPES, ANCHOR TYPES, & ANCHOR SPACING. THE CEILING GRID IS NOT EVALUATED BY LUMABUILT.
2. AN ASSOCIATED ICC-ESR (EVALUATION SERVICE REPORT) WILL CONTAIN THE ALLOWABLE CONCENTRATED LOADS AND ATTACHMENT LOCATIONS PER MANUFACTURER OF THE HEAVY DUTY CEILING GRID. SPEAK WITH LUMABUILT REPRESENTATIVES FOR MORE INFORMATION.

Lumabuilt
2529 W. Jackson St.
Phoenix, AZ 85298
PHONE: (602) 275-1676
FAX: (602) 275-1739

SOFFIT - (EDGE BASE & TOP ASSY)

T304

SCALE: N.T.S | 05/07/26 | SYSTEM = MOSAIC

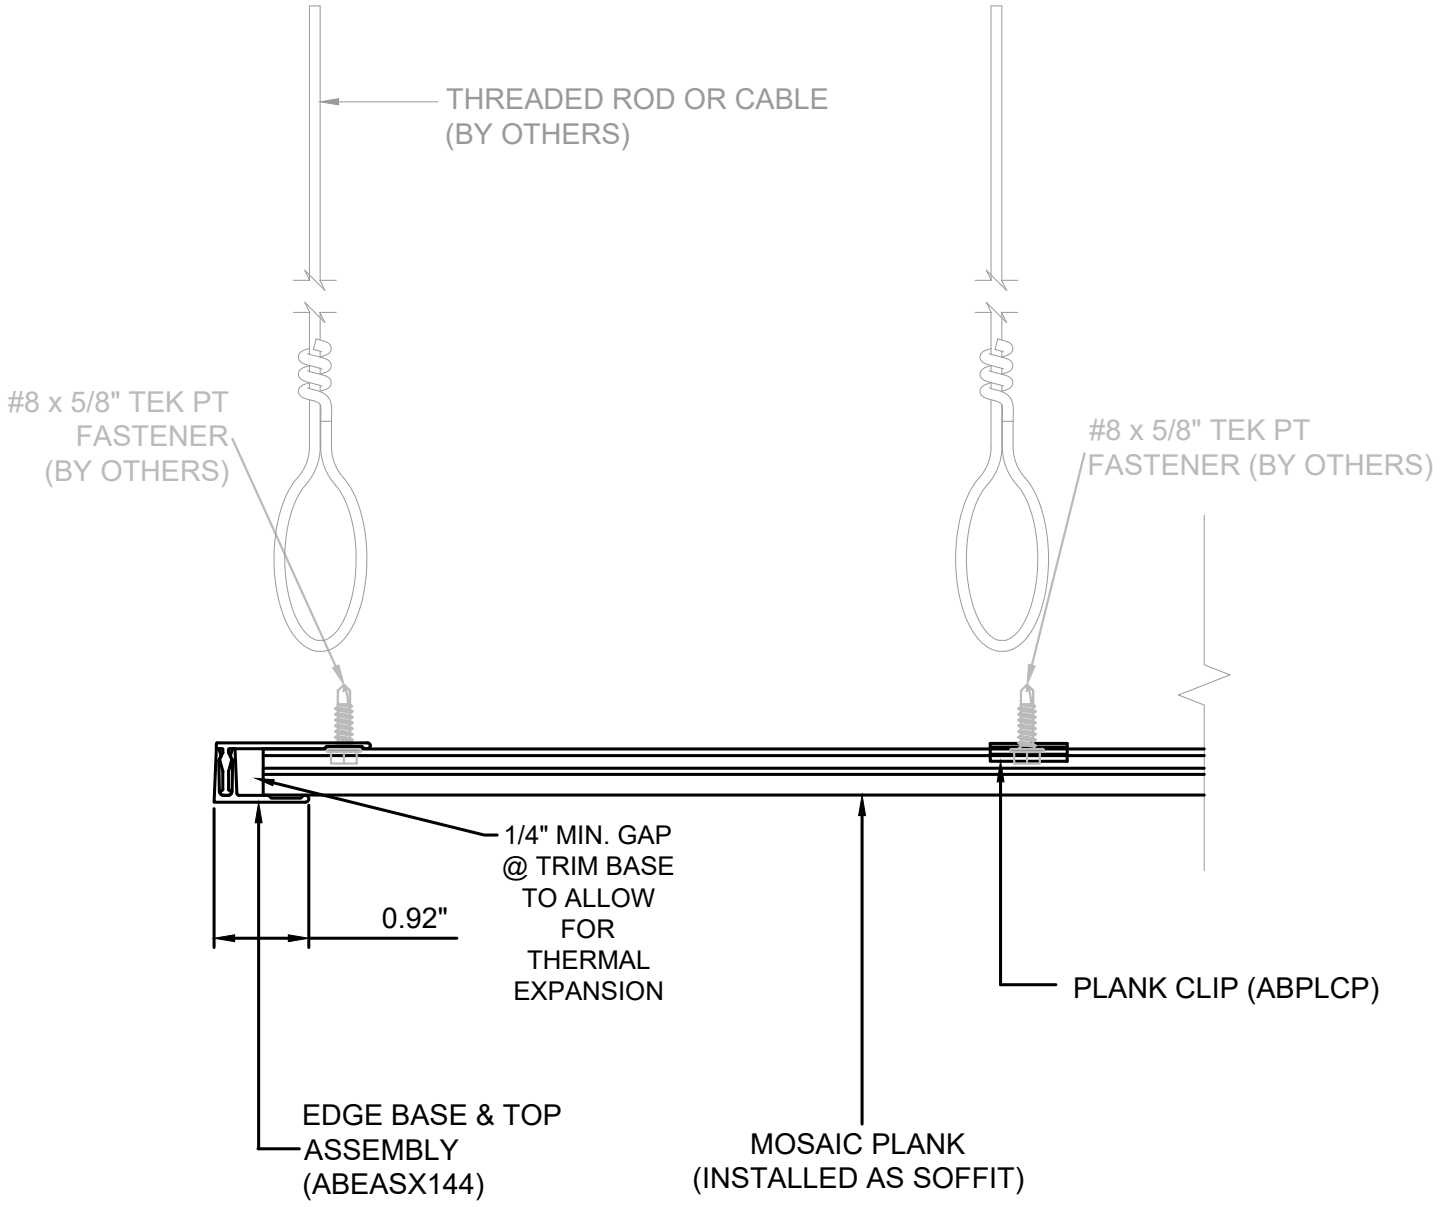

NOTES

1. REFERENCE THE CEILING GRID MANUFACTURER LOAD SPAN TABLES FOR ALL LOADING ALLOWANCES, ATTACHMENT TYPES, ANCHOR TYPES, & ANCHOR SPACING. THE CEILING GRID IS NOT EVALUATED BY LUMABUILT.
2. AN ASSOCIATED ICC-ESR (EVALUATION SERVICE REPORT) WILL CONTAIN THE ALLOWABLE CONCENTRATED LOADS AND ATTACHMENT LOCATIONS PER MANUFACTURER OF THE HEAVY DUTY CEILING GRID. SPEAK WITH LUMABUILT REPRESENTATIVES FOR MORE INFORMATION.

Lumabuilt
2529 W. Jackson St.
Phoenix, AZ 85298
PHONE: (602) 275-1676
FAX: (602) 275-1739

SOFFIT - (EDGE BASE & TOP ASSY)

T305

SCALE: N.T.S | 05/07/26 | SYSTEM = MOSAIC

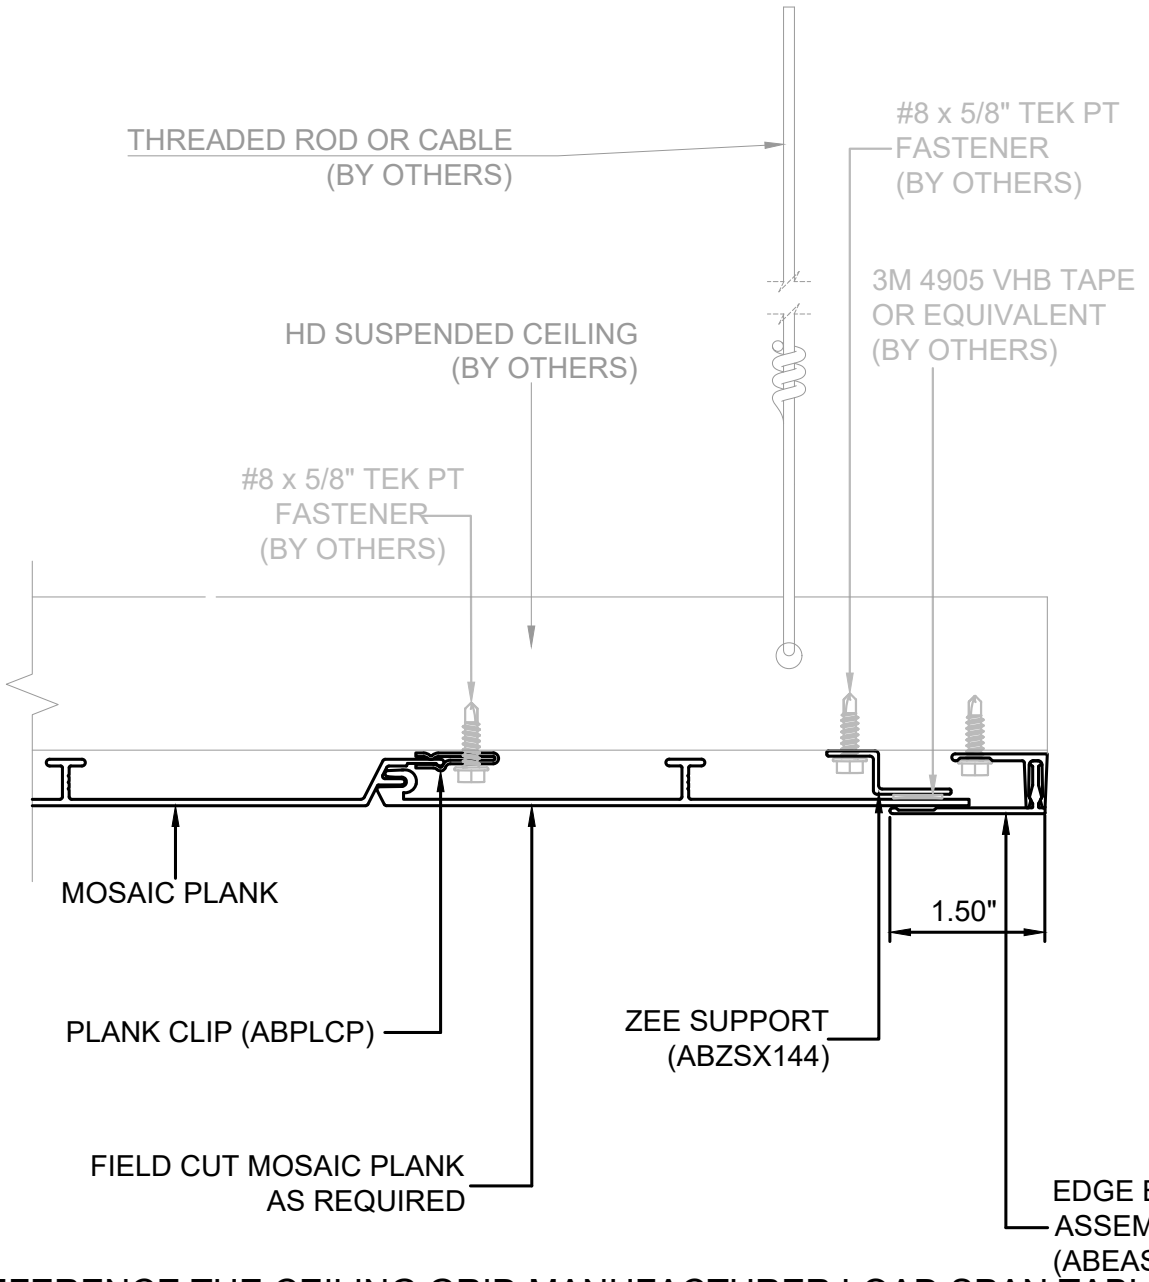

NOTES

1. REFERENCE THE CEILING GRID MANUFACTURER LOAD SPAN TABLES FOR ALL LOADING ALLOWANCES, ATTACHMENT TYPES, ANCHOR TYPES, & ANCHOR SPACING. THE CEILING GRID IS NOT EVALUATED BY LUMABUILT.
2. AN ASSOCIATED ICC-ESR (EVALUATION SERVICE REPORT) WILL CONTAIN THE ALLOWABLE CONCENTRATED LOADS AND ATTACHMENT LOCATIONS PER MANUFACTURER OF THE HEAVY DUTY CEILING GRID. SPEAK WITH LUMABUILT REPRESENTATIVES FOR MORE INFORMATION.

Lumabuilt
2529 W. Jackson St.
Phoenix, AZ 85298
PHONE: (602) 275-1676
FAX: (602) 275-1739

SOFFIT (EDGE BASE & TOP ASSY)

T306

SCALE: N.T.S | 05/07/26 | SYSTEM = MOSAIC

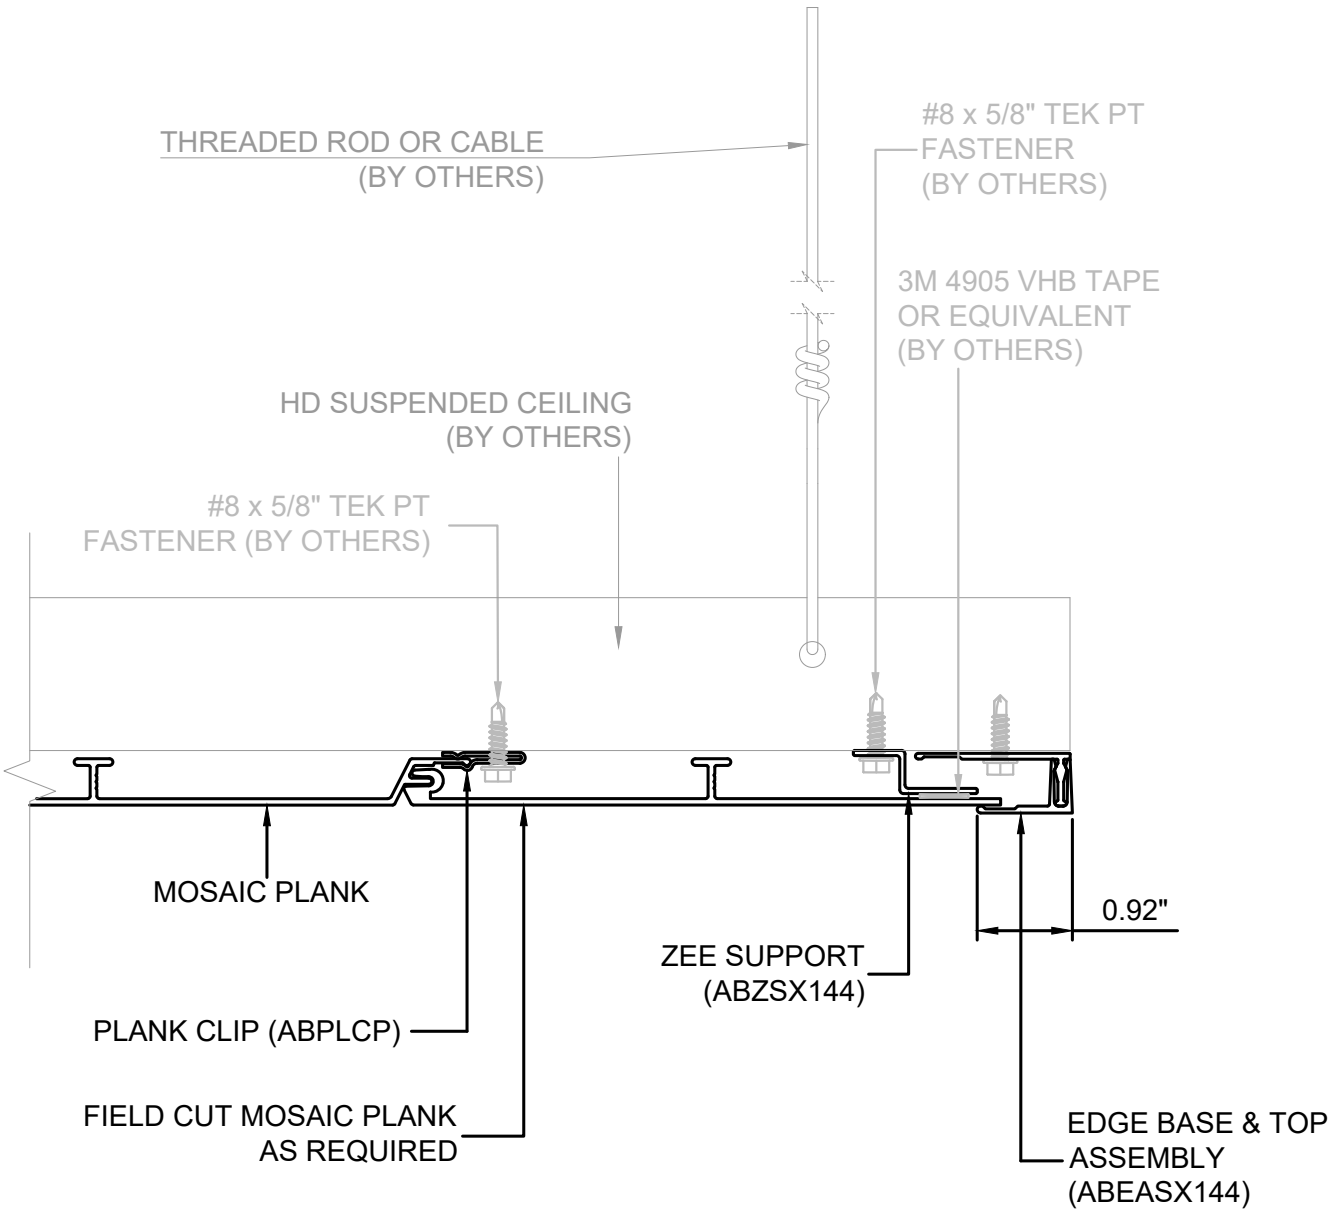

NOTES

1. REFERENCE THE CEILING GRID MANUFACTURER LOAD SPAN TABLES FOR ALL LOADING ALLOWANCES, ATTACHMENT TYPES, ANCHOR TYPES, & ANCHOR SPACING. THE CEILING GRID IS NOT EVALUATED BY LUMABUILT.
2. AN ASSOCIATED ICC-ESR (EVALUATION SERVICE REPORT) WILL CONTAIN THE ALLOWABLE CONCENTRATED LOADS AND ATTACHMENT LOCATIONS PER MANUFACTURER OF THE HEAVY DUTY CEILING GRID. SPEAK WITH LUMABUILT REPRESENTATIVES FOR MORE INFORMATION.

Lumabuilt
2529 W. Jackson St.
Phoenix, AZ 85298
PHONE: (602) 275-1676
FAX: (602) 275-1739

SOFFIT (EDGE BASE & TOP ASSY)

T307

SCALE: N.T.S | 05/07/26 | SYSTEM = MOSAIC

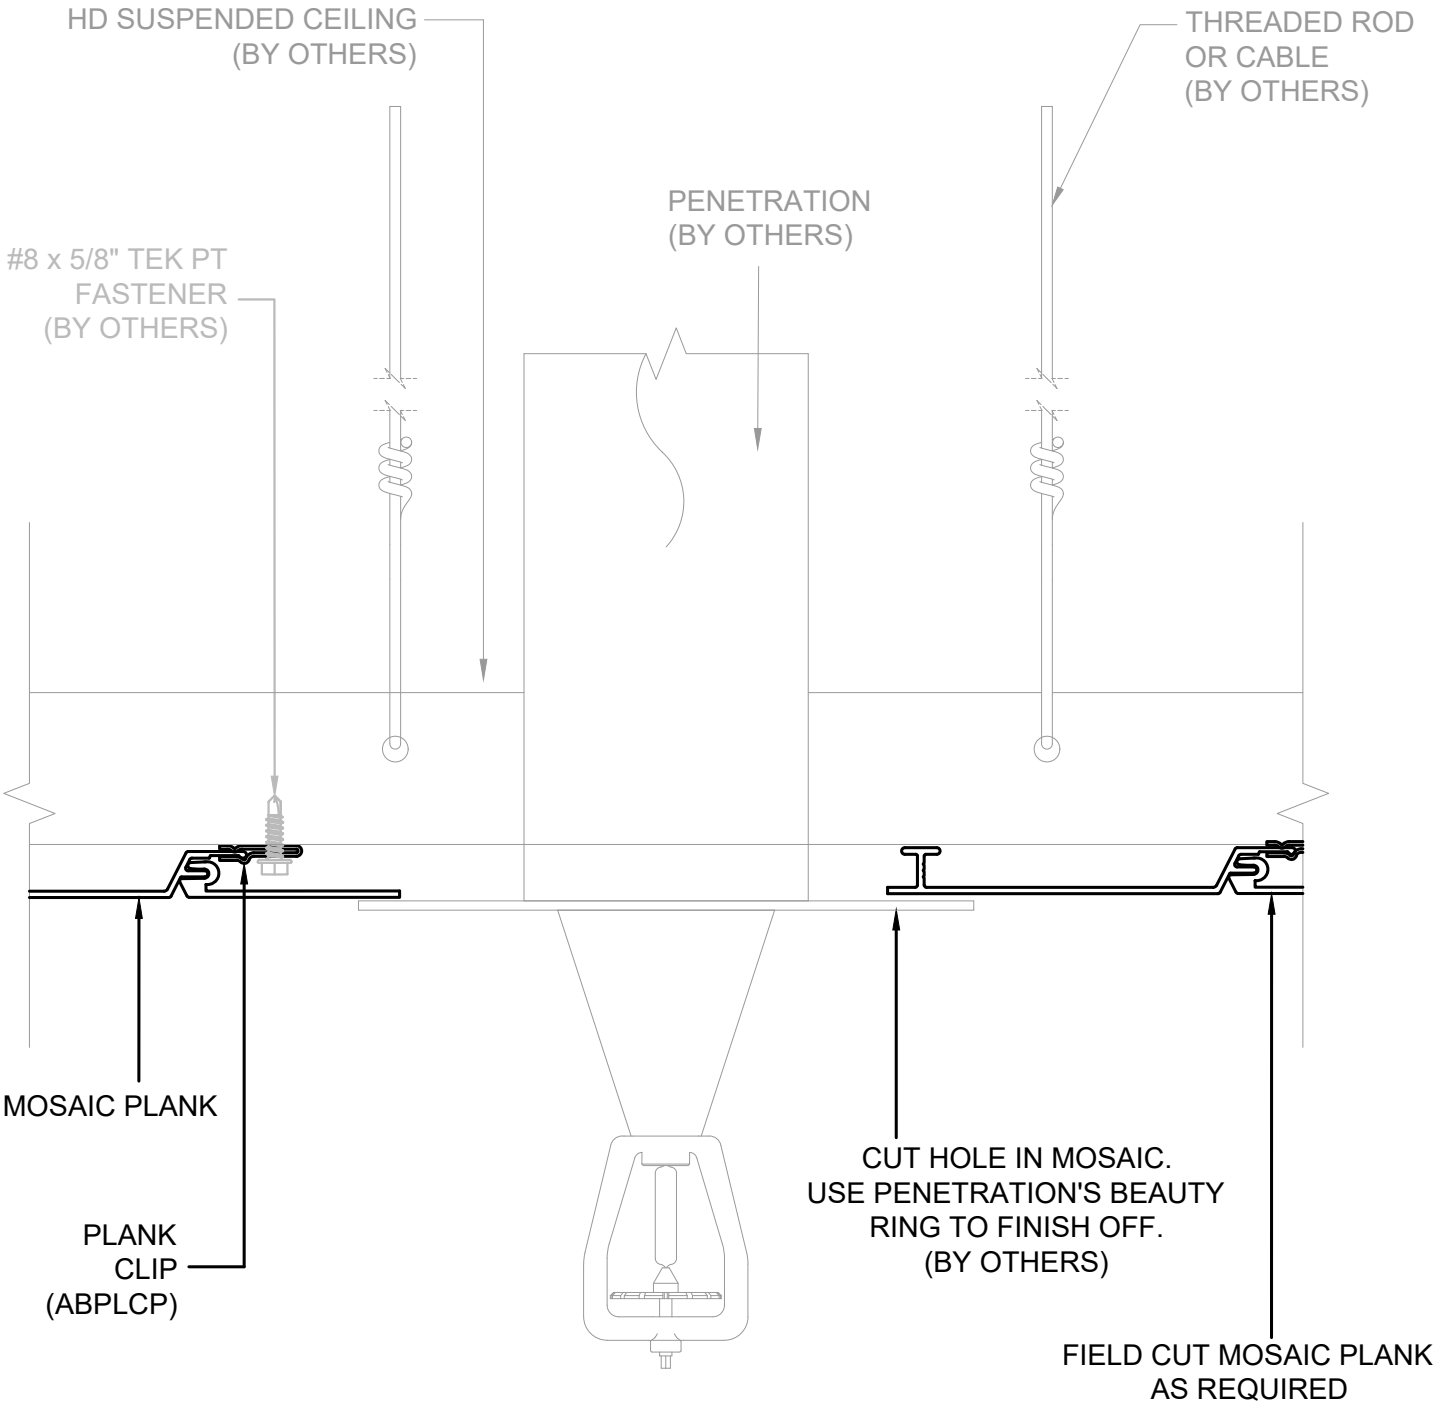

NOTES

1. REFERENCE THE CEILING GRID MANUFACTURER LOAD SPAN TABLES FOR ALL LOADING ALLOWANCES, ATTACHMENT TYPES, ANCHOR TYPES, & ANCHOR SPACING. THE CEILING GRID IS NOT EVALUATED BY LUMABUILT.
2. AN ASSOCIATED ICC-ESR (EVALUATION SERVICE REPORT) WILL CONTAIN THE ALLOWABLE CONCENTRATED LOADS AND ATTACHMENT LOCATIONS PER MANUFACTURER OF THE HEAVY DUTY CEILING GRID. SPEAK WITH LUMABUILT REPRESENTATIVES FOR MORE INFORMATION.

Lumabuilt
2529 W. Jackson St.
Phoenix, AZ 85298
PHONE: (602) 275-1676
FAX: (602) 275-1739

ROUND PENETRATION #1

T308

SCALE: N.T.S | 05/07/26 | SYSTEM = MOSAIC

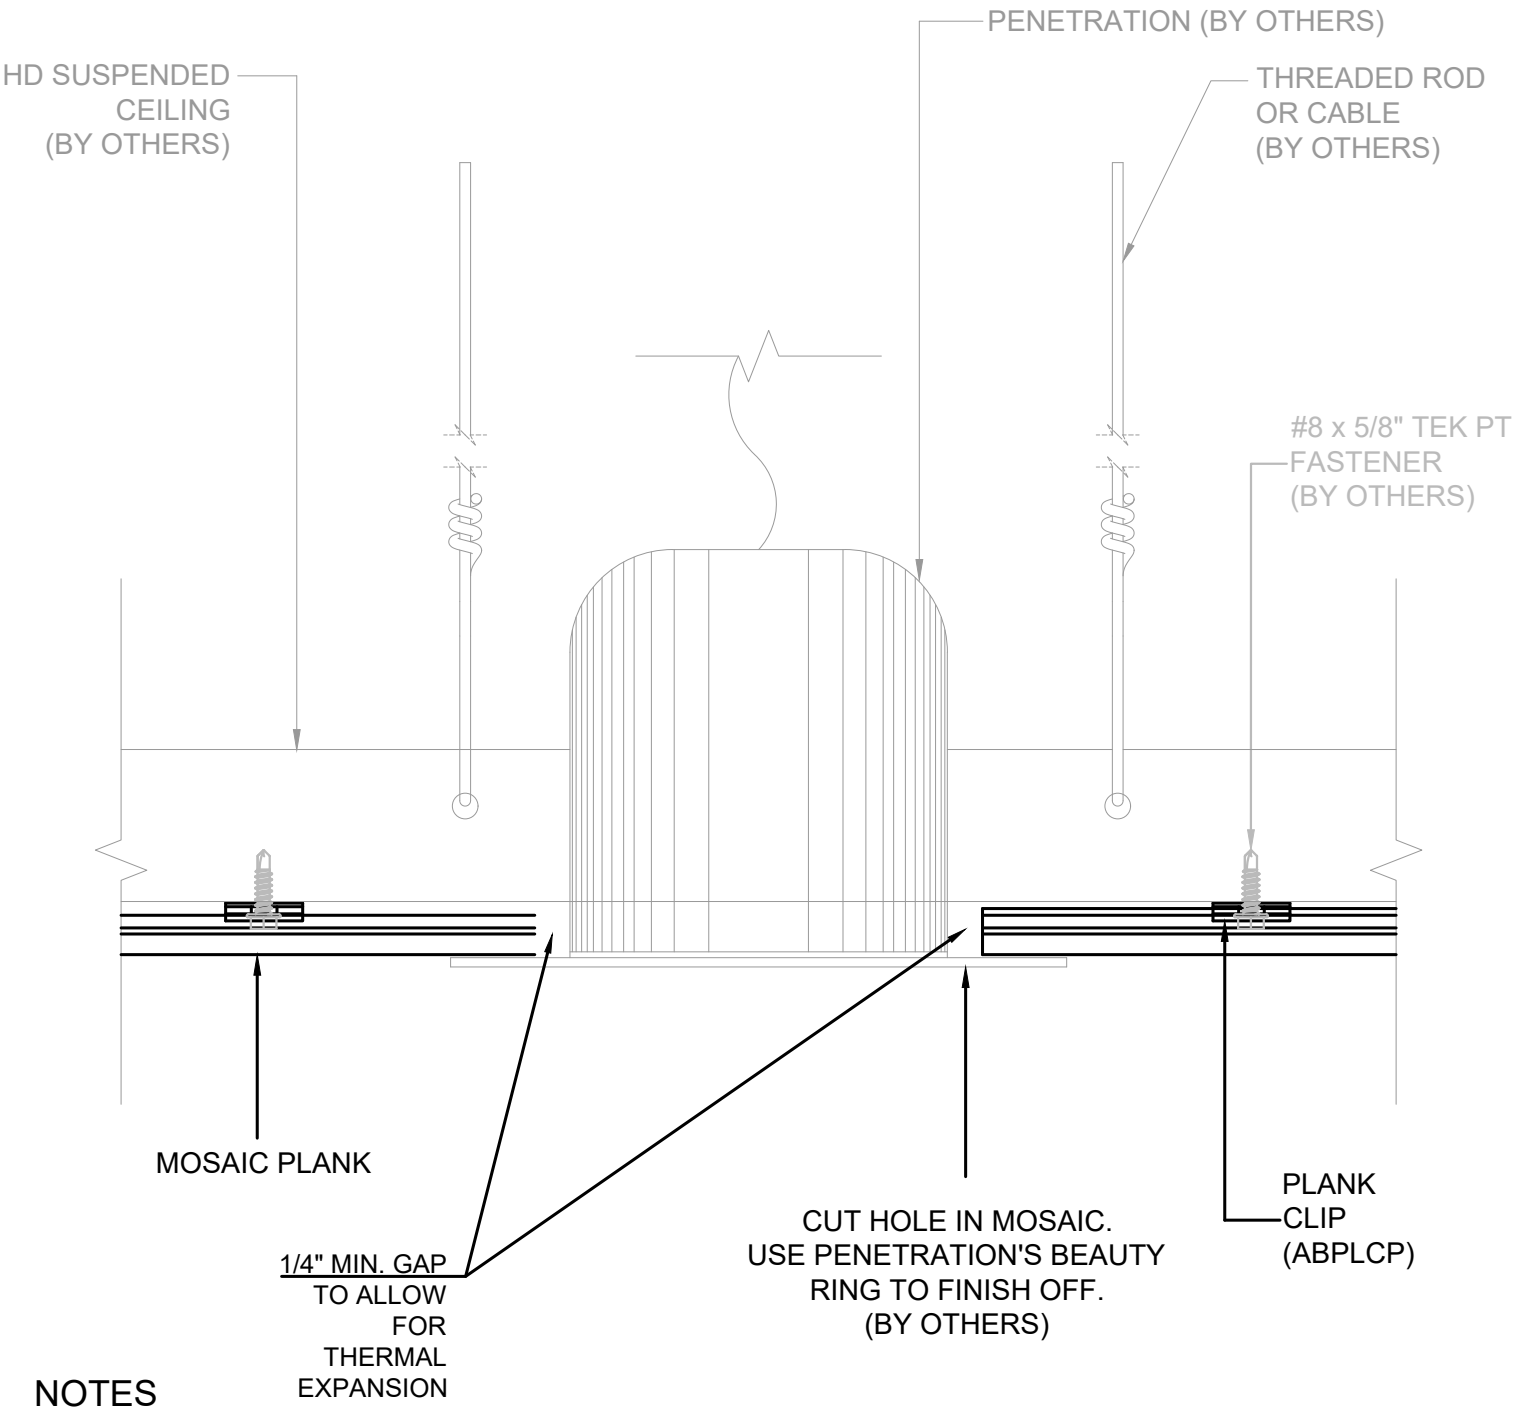

NOTES

1. REFERENCE THE CEILING GRID MANUFACTURER LOAD SPAN TABLES FOR ALL LOADING ALLOWANCES, ATTACHMENT TYPES, ANCHOR TYPES, & ANCHOR SPACING. THE CEILING GRID IS NOT EVALUATED BY LUMABUILT.
2. AN ASSOCIATED ICC-ESR (EVALUATION SERVICE REPORT) WILL CONTAIN THE ALLOWABLE CONCENTRATED LOADS AND ATTACHMENT LOCATIONS PER MANUFACTURER OF THE HEAVY DUTY CEILING GRID. SPEAK WITH LUMABUILT REPRESENTATIVES FOR MORE INFORMATION.

Lumabuilt
2529 W. Jackson St.
Phoenix, AZ 85298
PHONE: (602) 275-1676
FAX: (602) 275-1739

ROUND PENETRATION #2

T309

SCALE: N.T.S | 05/07/26 | SYSTEM = MOSAIC

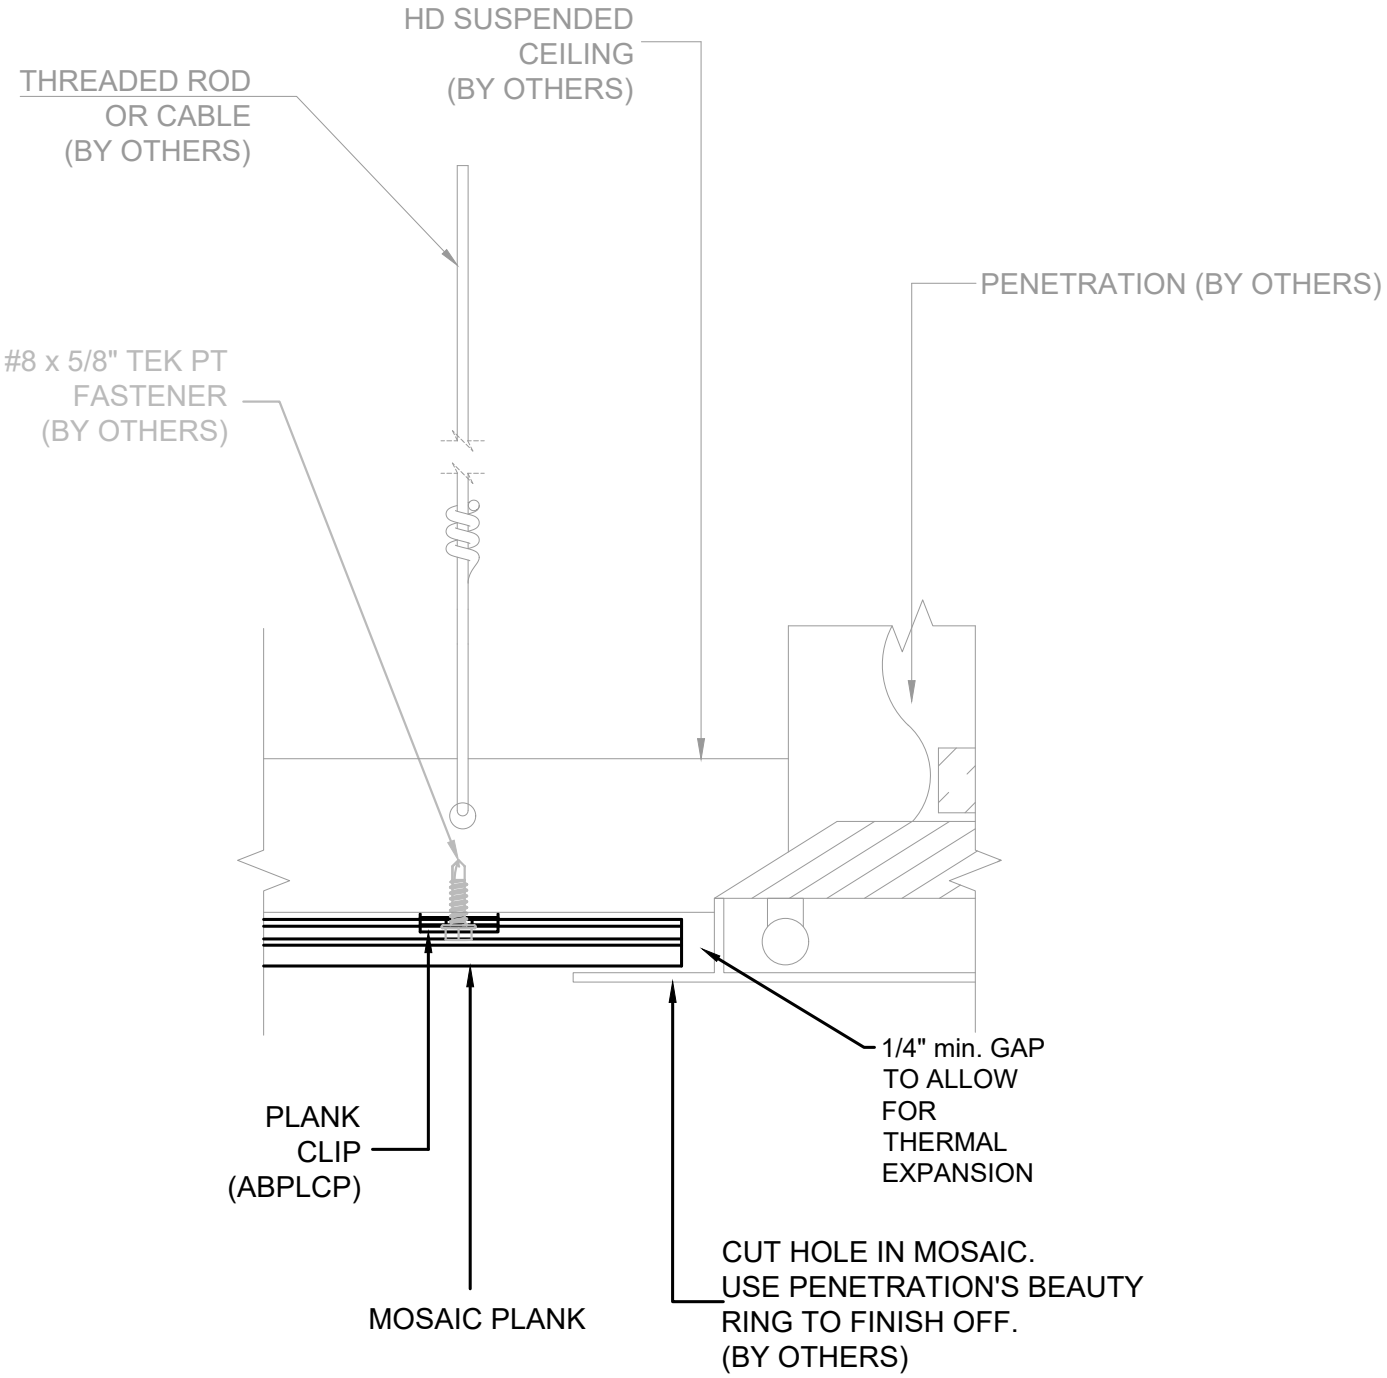

NOTES

1. REFERENCE THE CEILING GRID MANUFACTURER LOAD SPAN TABLES FOR ALL LOADING ALLOWANCES, ATTACHMENT TYPES, ANCHOR TYPES, & ANCHOR SPACING. THE CEILING GRID IS NOT EVALUATED BY LUMABUILT.
2. AN ASSOCIATED ICC-ESR (EVALUATION SERVICE REPORT) WILL CONTAIN THE ALLOWABLE CONCENTRATED LOADS AND ATTACHMENT LOCATIONS PER MANUFACTURER OF THE HEAVY DUTY CEILING GRID. SPEAK WITH LUMABUILT REPRESENTATIVES FOR MORE INFORMATION.

Lumabuilt
2529 W. Jackson St.
Phoenix, AZ 85298
PHONE: (602) 275-1676
FAX: (602) 275-1739

RECTANGULAR PENETRATION #1

T310

SCALE: N.T.S | 05/07/26 | SYSTEM = MOSAIC

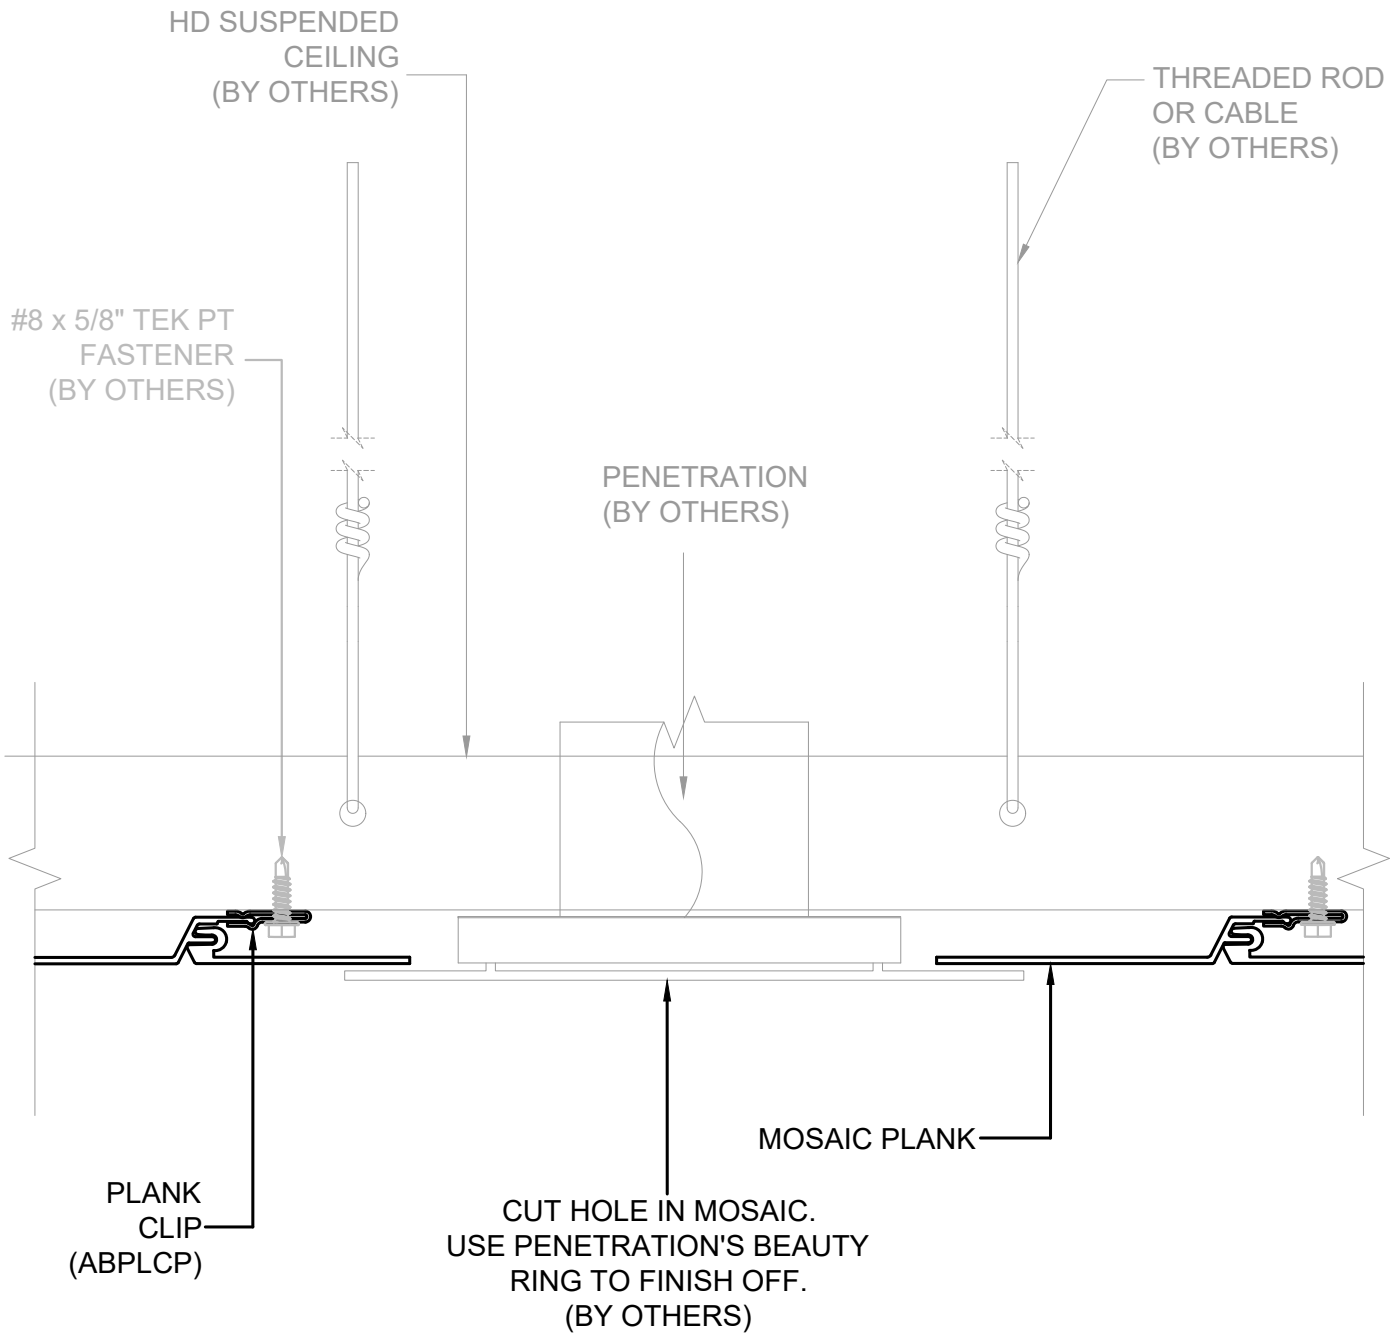

NOTES

1. REFERENCE THE CEILING GRID MANUFACTURER LOAD SPAN TABLES FOR ALL LOADING ALLOWANCES, ATTACHMENT TYPES, ANCHOR TYPES, & ANCHOR SPACING. THE CEILING GRID IS NOT EVALUATED BY LUMABUILT.
2. AN ASSOCIATED ICC-ESR (EVALUATION SERVICE REPORT) WILL CONTAIN THE ALLOWABLE CONCENTRATED LOADS AND ATTACHMENT LOCATIONS PER MANUFACTURER OF THE HEAVY DUTY CEILING GRID. SPEAK WITH LUMABUILT REPRESENTATIVES FOR MORE INFORMATION.

Lumabuilt
2529 W. Jackson St.
Phoenix, AZ 85298
PHONE: (602) 275-1676
FAX: (602) 275-1739

RECTANGULAR PENETRATION #2

T311

SCALE: N.T.S | 05/07/26 | SYSTEM = MOSAIC

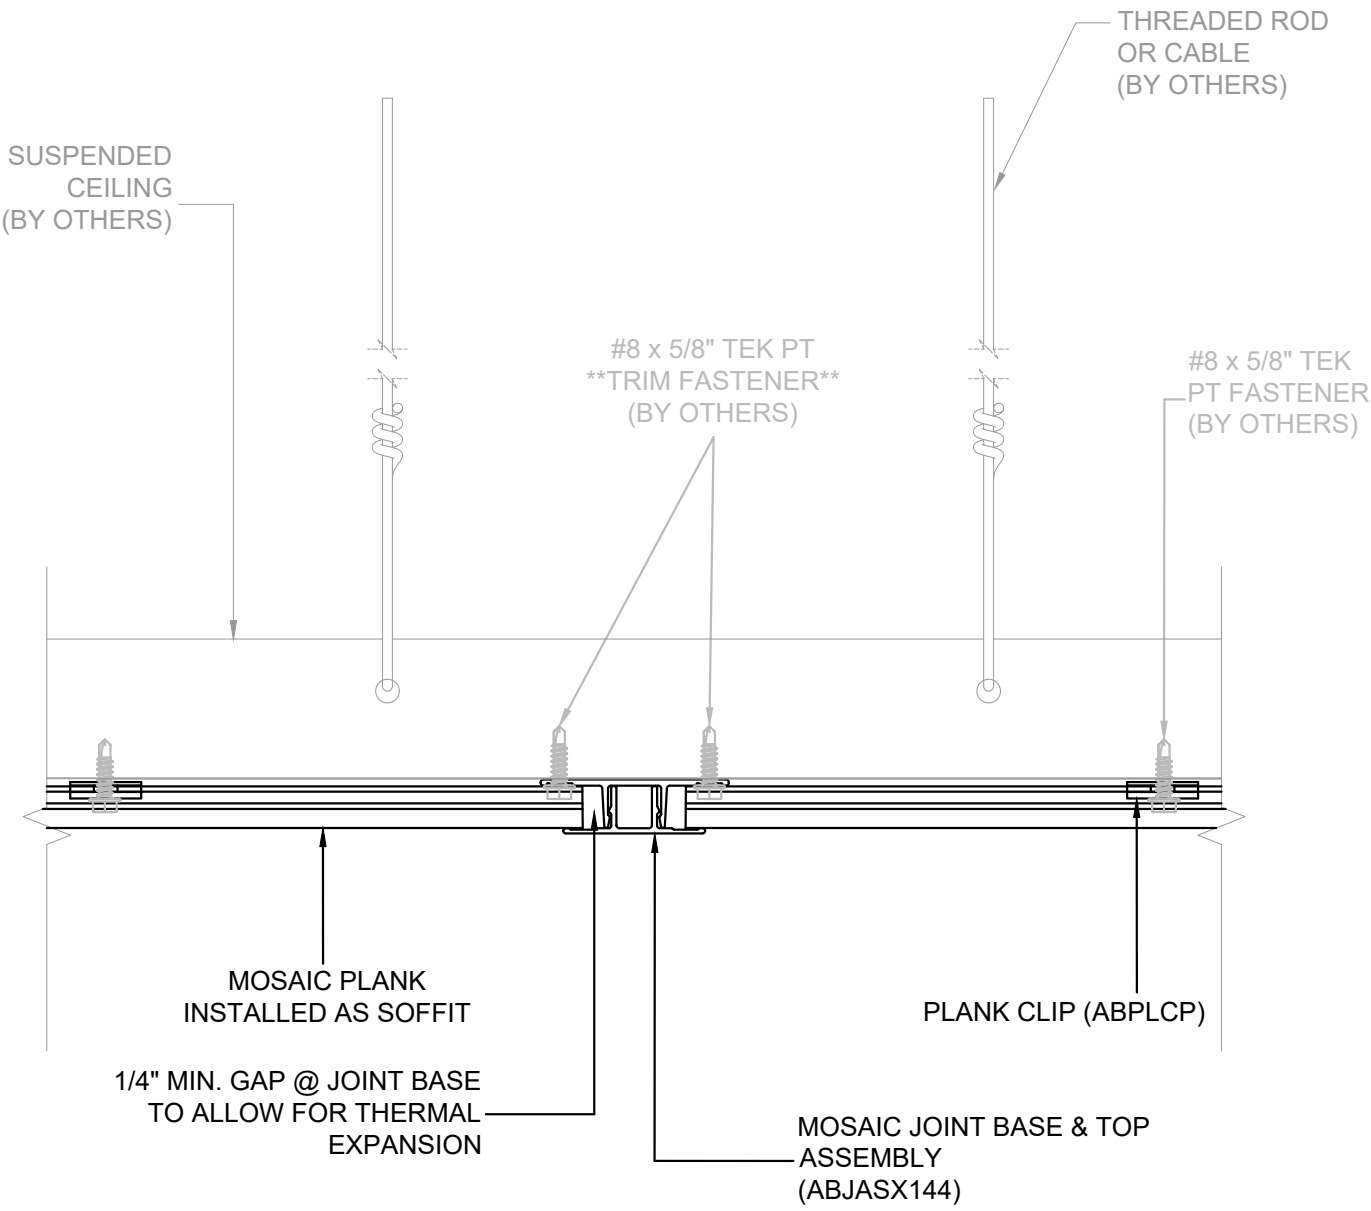

NOTES

1. REFERENCE THE CEILING GRID MANUFACTURER LOAD SPAN TABLES FOR ALL LOADING ALLOWANCES, ATTACHMENT TYPES, ANCHOR TYPES, & ANCHOR SPACING. THE CEILING GRID IS NOT EVALUATED BY LUMABUILT.
2. AN ASSOCIATED ICC-ESR (EVALUATION SERVICE REPORT) WILL CONTAIN THE ALLOWABLE CONCENTRATED LOADS AND ATTACHMENT LOCATIONS PER MANUFACTURER OF THE HEAVY DUTY CEILING GRID. SPEAK WITH LUMABUILT REPRESENTATIVES FOR MORE INFORMATION.

Lumabuilt
2529 W. Jackson St.
Phoenix, AZ 85298
PHONE: (602) 275-1676
FAX: (602) 275-1739

SOFFIT - (JOINT TRIM)

T312

SCALE: N.T.S | 05/07/26 | SYSTEM = MOSAIC

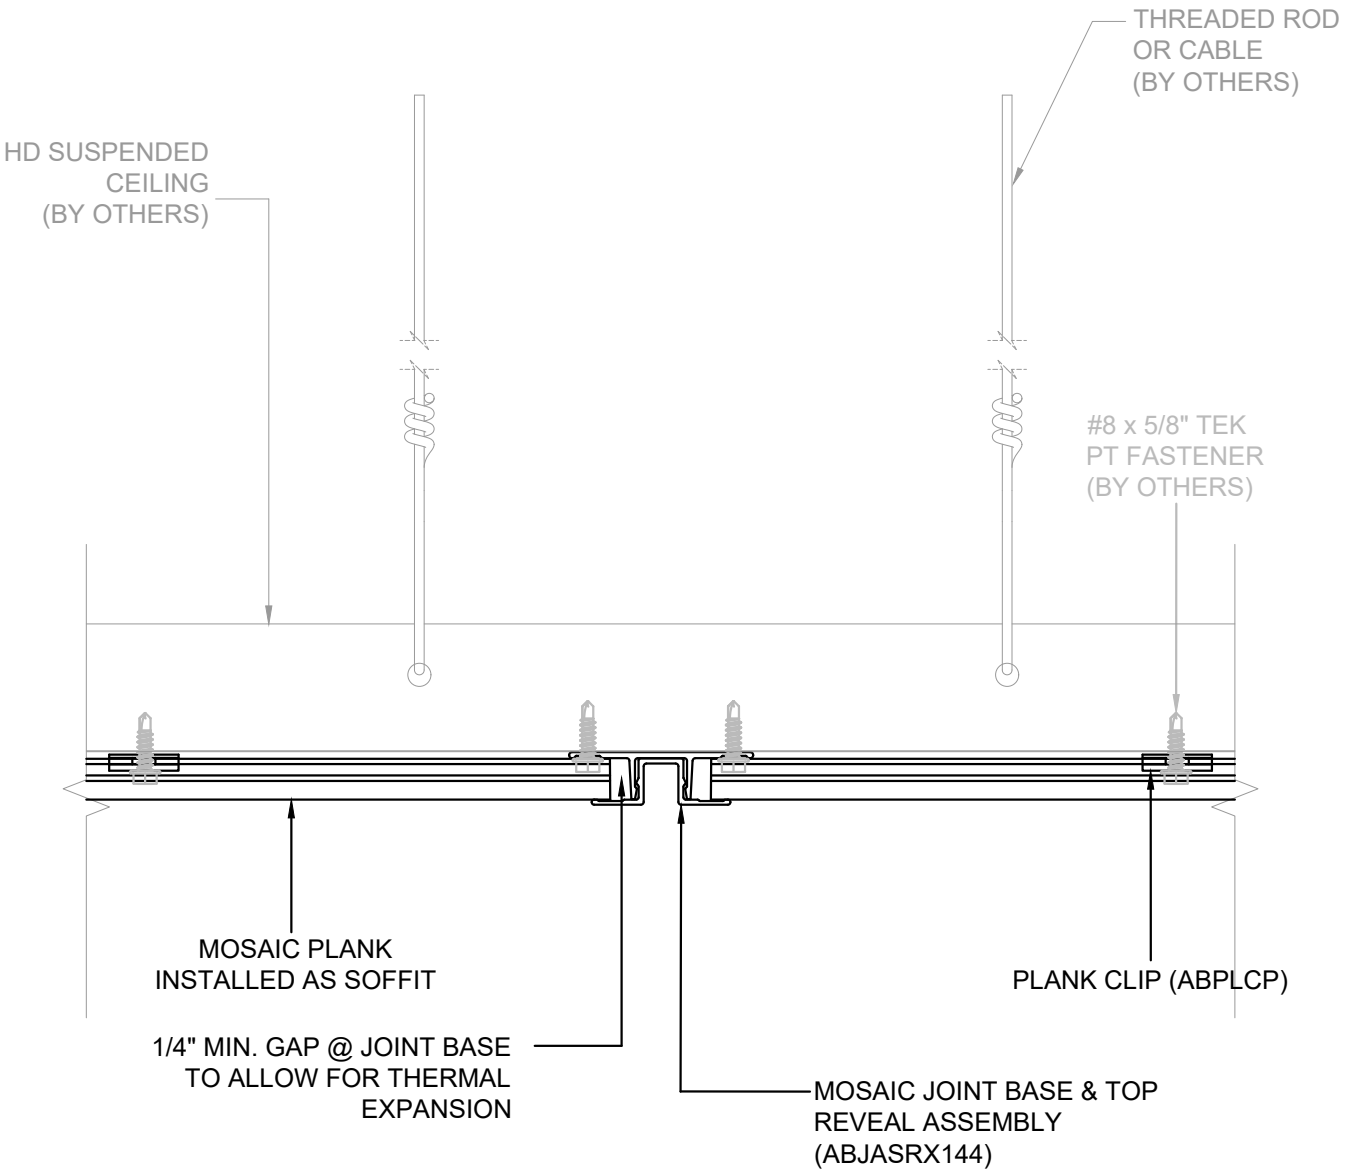

NOTES

1. REFERENCE THE CEILING GRID MANUFACTURER LOAD SPAN TABLES FOR ALL LOADING ALLOWANCES, ATTACHMENT TYPES, ANCHOR TYPES, & ANCHOR SPACING. THE CEILING GRID IS NOT EVALUATED BY LUMABUILT.
2. AN ASSOCIATED ICC-ESR (EVALUATION SERVICE REPORT) WILL CONTAIN THE ALLOWABLE CONCENTRATED LOADS AND ATTACHMENT LOCATIONS PER MANUFACTURER OF THE HEAVY DUTY CEILING GRID. SPEAK WITH LUMABUILT REPRESENTATIVES FOR MORE INFORMATION.

Lumabuilt
2529 W. Jackson St.
Phoenix, AZ 85298
PHONE: (602) 275-1676
FAX: (602) 275-1739

SOFFIT - (JOINT TRIM W/ REVEAL)

T313

SCALE: N.T.S | 05/07/26 | SYSTEM = MOSAIC