INDEX

MOSAIC PLANKS - SOFFIT

I - INDEX
E3- SOFFIT VIEW
***300- SOFFIT BASE -* (STARTER)**
***301- SOFFIT BASE -* (J-STARTER)**
***302- SOFFIT EDGE* (EDGE BASE & TOP ASSEMBLY)**
***303- SOFFIT EDGE* (EDGE BASE & TOP ASSEMBLY)**
***304- SOFFIT EDGE* (EDGE BASE & TOP ASSEMBLY)**
***305- SOFFIT EDGE* (EDGE BASE & TOP ASSEMBLY)**
***306- SOFFIT TERMINATION* (EDGE BASE & TOP ASSEMBLY)**
***307- SOFFIT TERMINATION (EDGE* BASE & TOP ASSEMBLY)**
308- ROUND PENETRATION #1
309- ROUND PENETRATION #2
310- RECTANGULAR PENETRATION #1
311- RECTANGULAR PENETRATION #2
312- SOFFIT - (*JOINT TRIM*)
***313- SOFFIT -* (JOINT TRIM W/ REVEAL)**
***314- SOFFIT -* (SPLICED PLANKS)**

Lumabuilt
2529 W. Jackson St.
Phoenix, AZ 85298
PHONE: (602) 275-1676
FAX: (602) 275-1739

MOSAIC PLANK SOFFIT DETAIL INDEX

SCALE: N.T.S | 05/07/26 | SYSTEM = MOSAIC

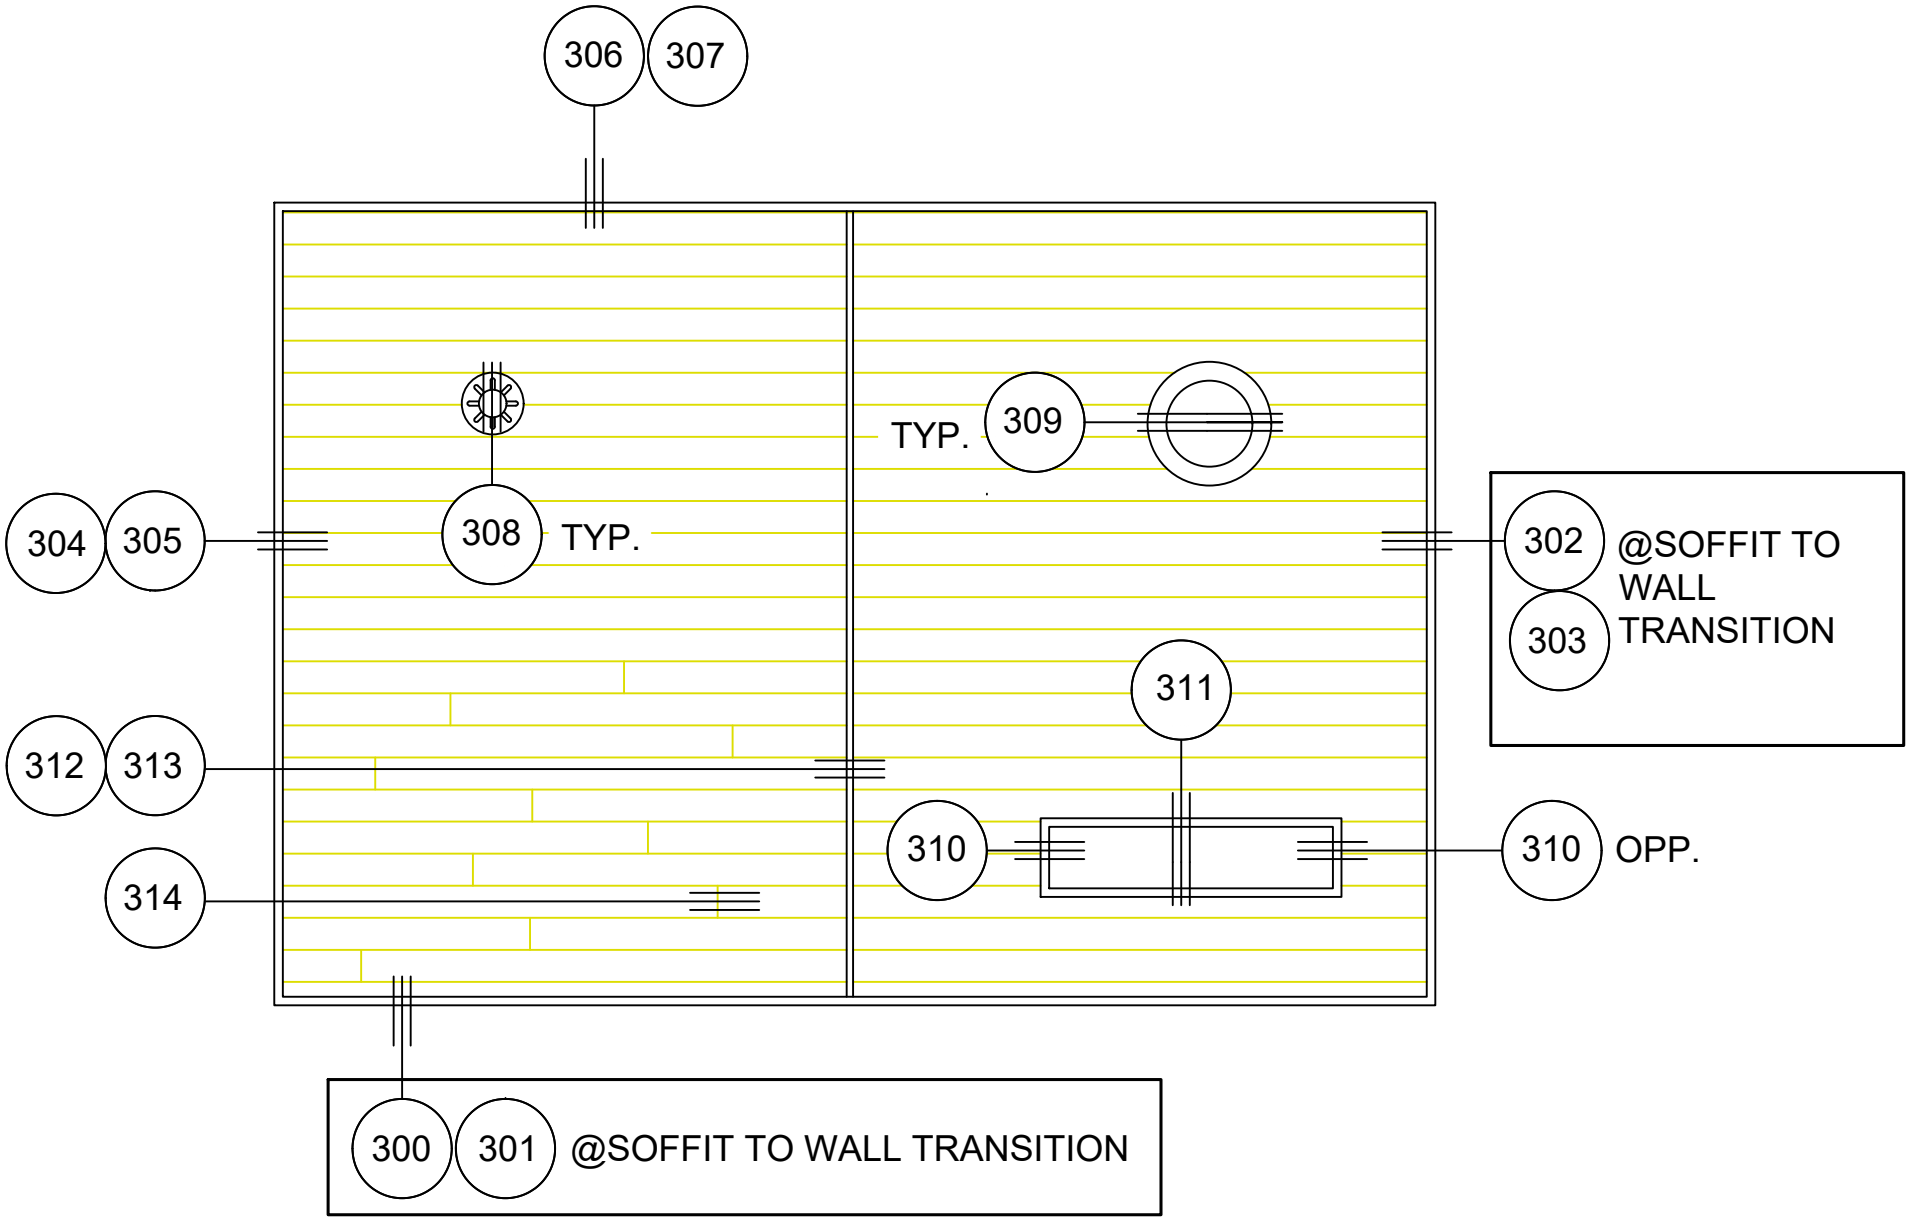

1/E1 CEILING RCP - SOFFIT 1

SCALE: = N.T.S

REF ARCH.: N/A

SOFFIT RCP DRAWING

E3

SYSTEM: MOSAIC PLANKS

05/07/26

SCALE: N.T.S

2529 W. Jackson St.
Phoenix, AZ 85298
PHONE: (602) 275-1676
FAX: (602) 275-1739

Lumabuilt

ALL DETAILS SHOW MOSAIC ATTACHED TO HAT CHANNELS OVER SOLID SUBSTRATE
REFERENCE LOAD SPAN TABLES FOR ALL ATTACHMENT TYPES, ANCHOR TYPES, & ANCHOR SPACING

INSTALLATION OPTIONS ARE:
1) OPEN FRAMING - WOOD OR METAL STUDS
2) WOOD SHEATHING
3) HAT CHANNEL OVER SHEATHING WITHOUT OR WITH A *VAPOR BARRIER (*RECOMMENDED FOR WALLS)

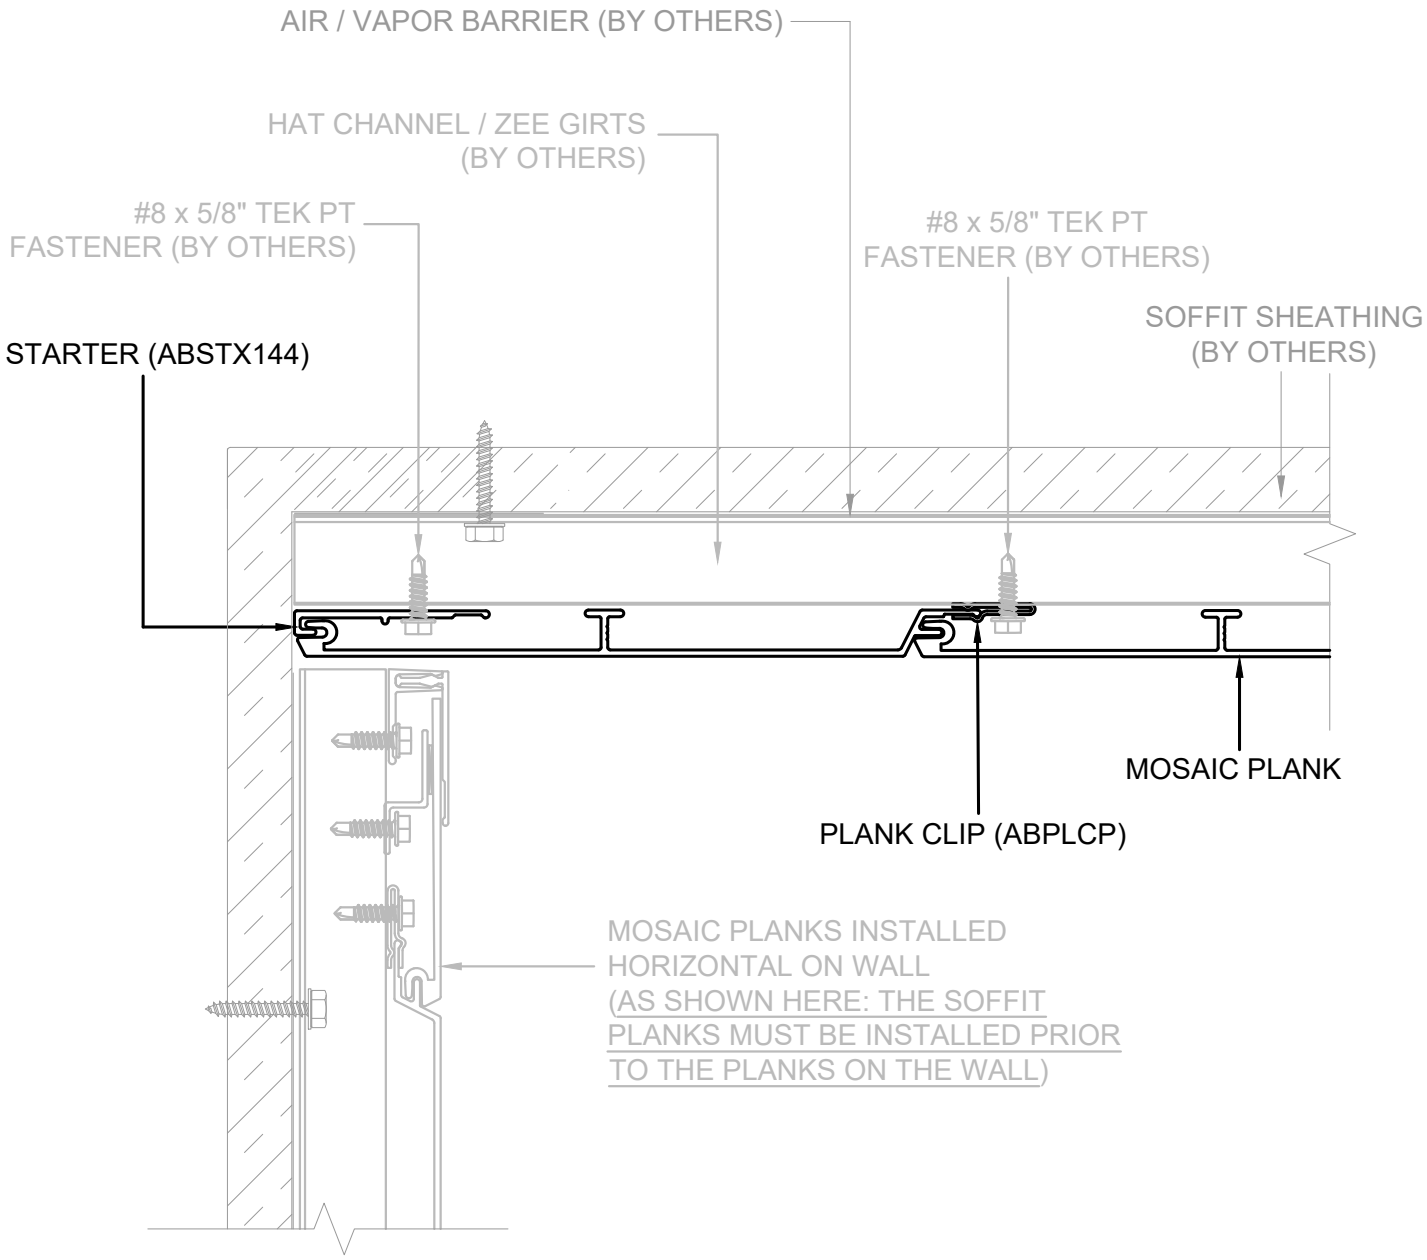

Lumabuilt
2529 W. Jackson St.
Phoenix, AZ 85298
PHONE: (602) 275-1676
FAX: (602) 275-1739

SOFFIT BASE - (STARTER)

300

SCALE: N.T.S | 05/07/26 | SYSTEM = MOSAIC

ALL DETAILS SHOW MOSAIC ATTACHED TO HAT CHANNELS OVER SOLID SUBSTRATE
REFERENCE LOAD SPAN TABLES FOR ALL ATTACHMENT TYPES, ANCHOR TYPES, & ANCHOR SPACING

INSTALLATION OPTIONS ARE:
1) OPEN FRAMING - WOOD OR METAL STUDS
2) WOOD SHEATHING
3) HAT CHANNEL OVER SHEATHING WITHOUT OR WITH A *VAPOR BARRIER (*RECOMMENDED FOR WALLS)

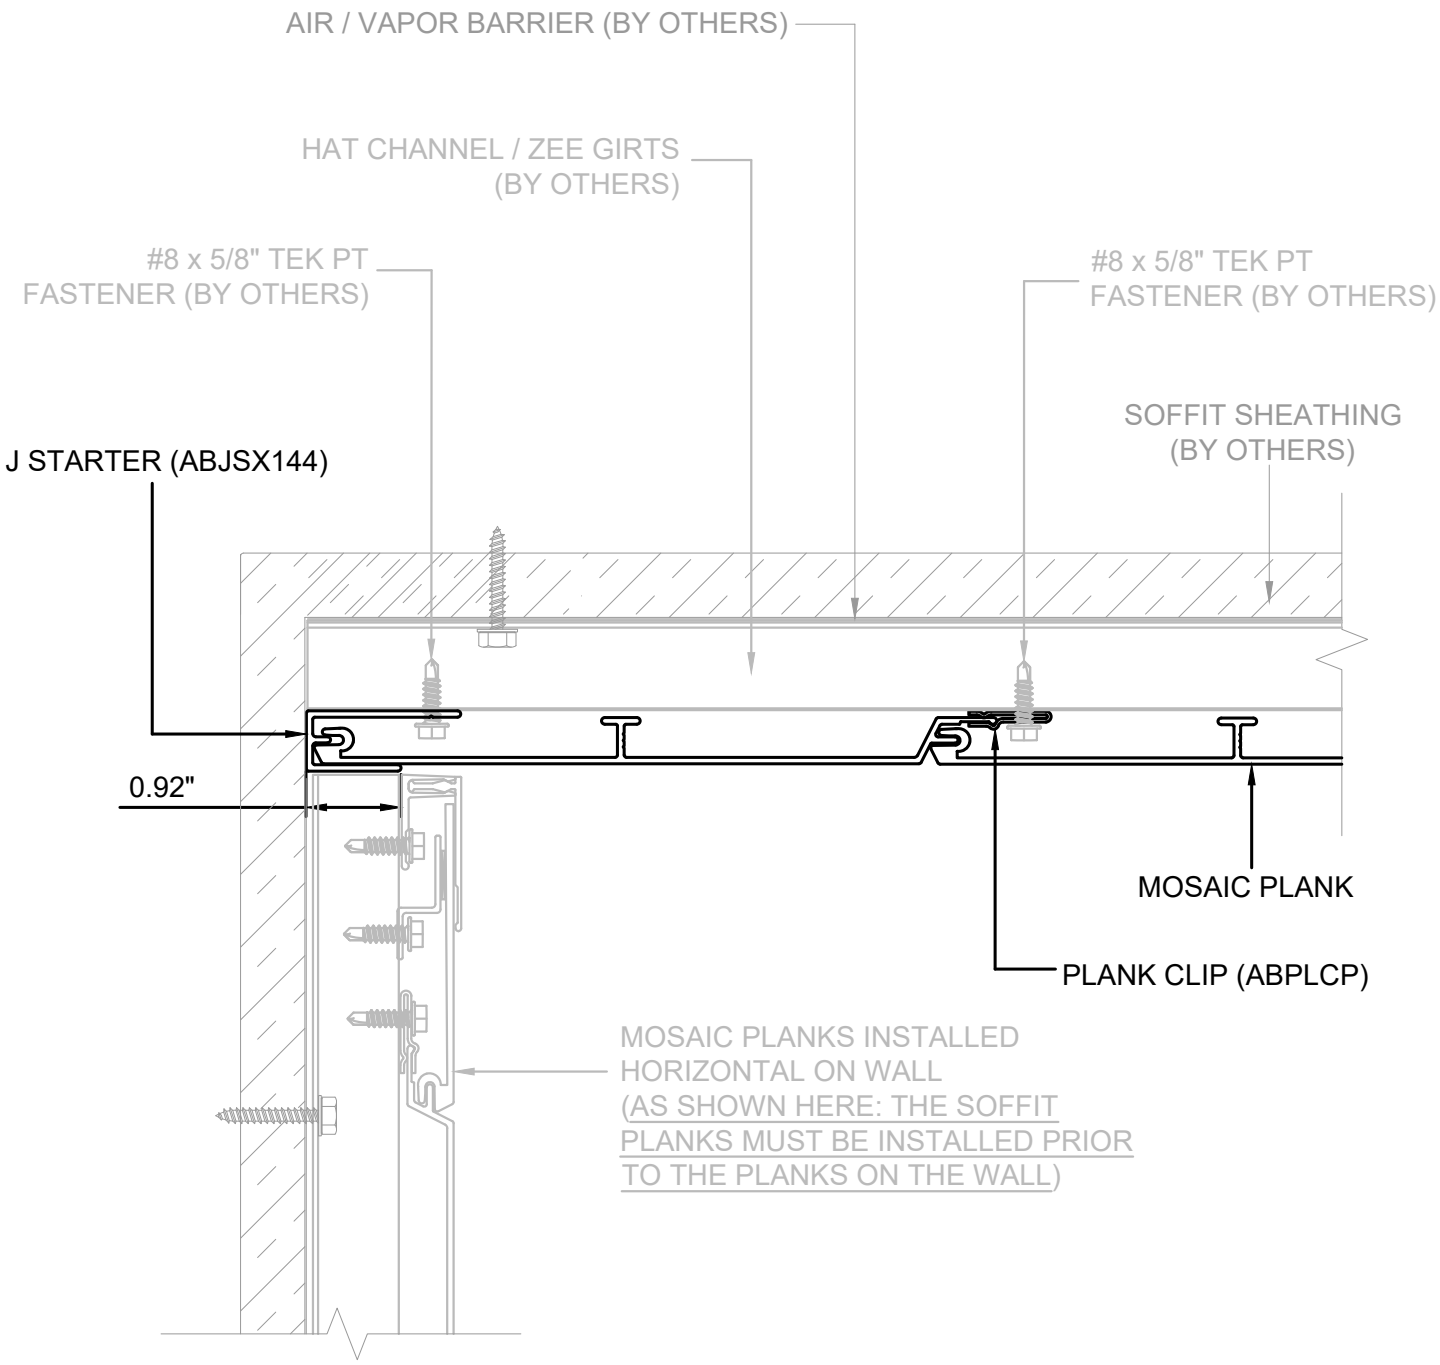

Lumabuilt
2529 W. Jackson St.
Phoenix, AZ 85298
PHONE: (602) 275-1676
FAX: (602) 275-1739

SOFFIT BASE - (J-STARTER)

301

SCALE: N.T.S | 05/07/26 | SYSTEM = MOSAIC

ALL DETAILS SHOW MOSAIC ATTACHED TO HAT CHANNELS OVER SOLID SUBSTRATE
REFERENCE LOAD SPAN TABLES FOR ALL ATTACHMENT TYPES, ANCHOR TYPES, & ANCHOR SPACING

INSTALLATION OPTIONS ARE:
1) OPEN FRAMING - WOOD OR METAL STUDS
2) WOOD SHEATHING
3) HAT CHANNEL OVER SHEATHING WITHOUT OR WITH A *VAPOR BARRIER (*RECOMMENDED FOR WALLS)

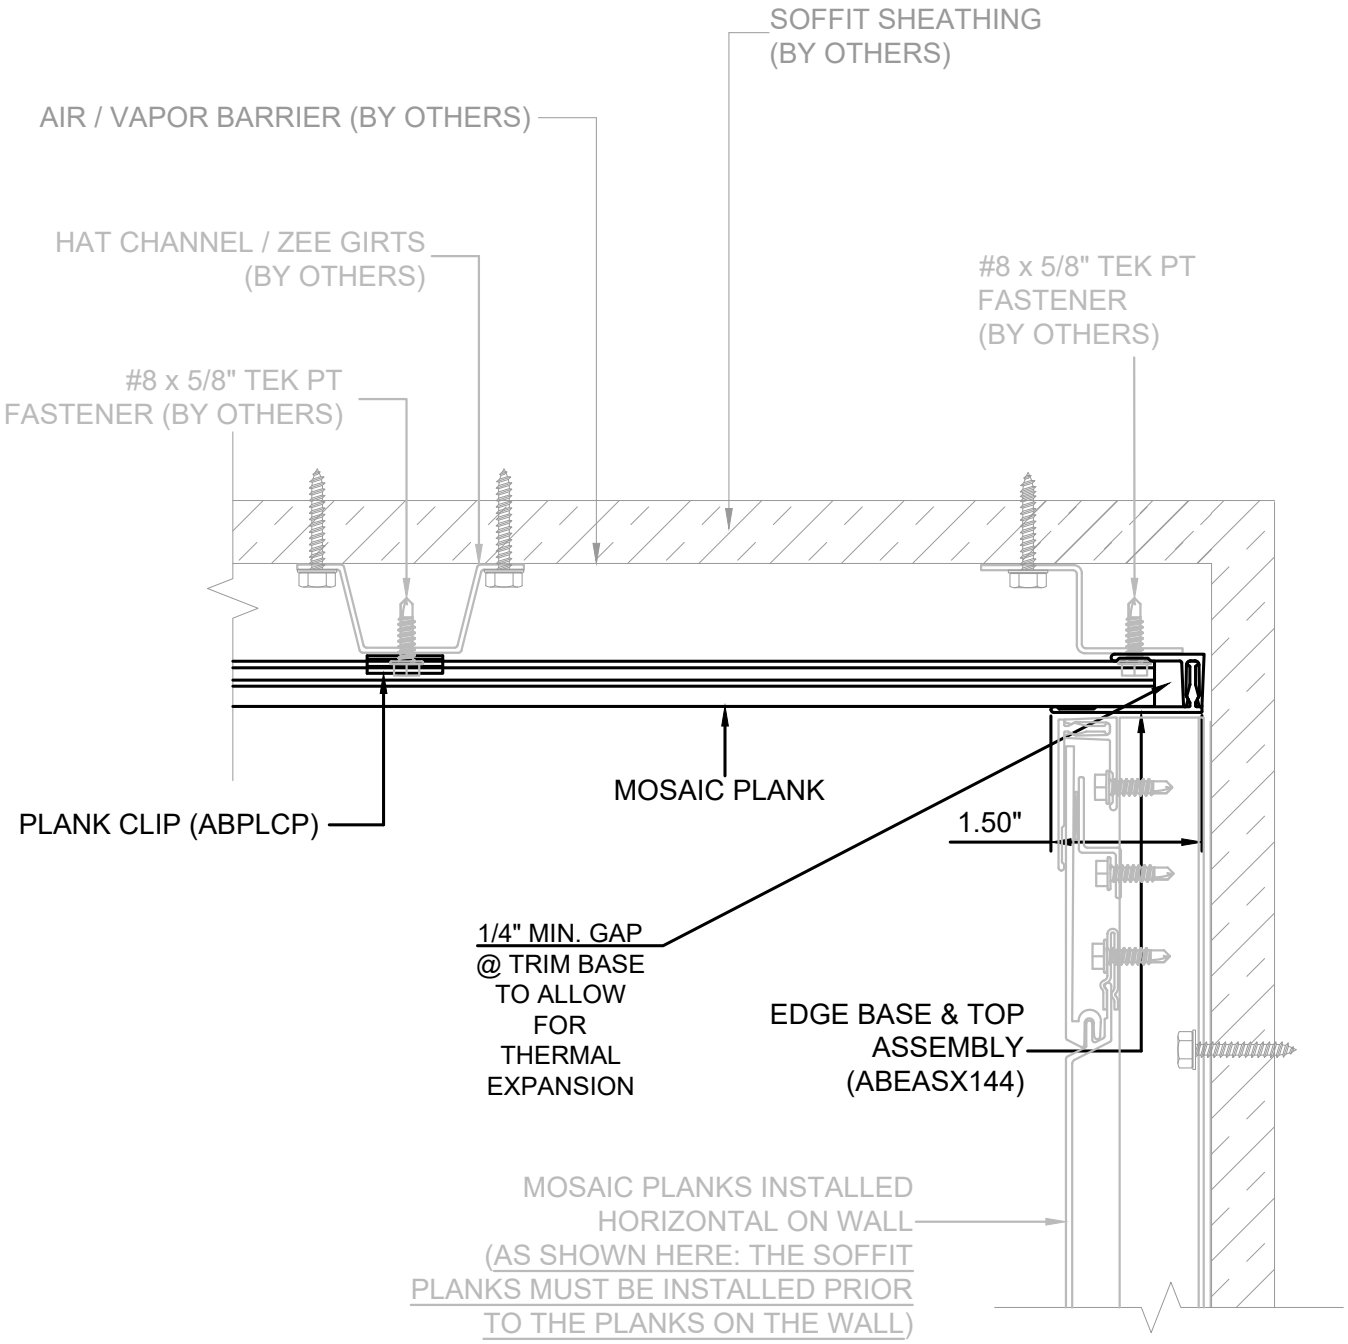

Lumabuilt
2529 W. Jackson St.
Phoenix, AZ 85298
PHONE: (602) 275-1676
FAX: (602) 275-1739

SOFFIT-(EDGE BASE & TOP ASSY)

SCALE: N.T.S | 05/07/26 | SYSTEM = MOSAIC

ALL DETAILS SHOW MOSAIC ATTACHED TO HAT CHANNELS OVER SOLID SUBSTRATE
REFERENCE LOAD SPAN TABLES FOR ALL ATTACHMENT TYPES, ANCHOR TYPES, & ANCHOR SPACING

INSTALLATION OPTIONS ARE:
1) OPEN FRAMING - WOOD OR METAL STUDS
2) WOOD SHEATHING
3) HAT CHANNEL OVER SHEATHING WITHOUT OR WITH A *VAPOR BARRIER (*RECOMMENDED FOR WALLS)

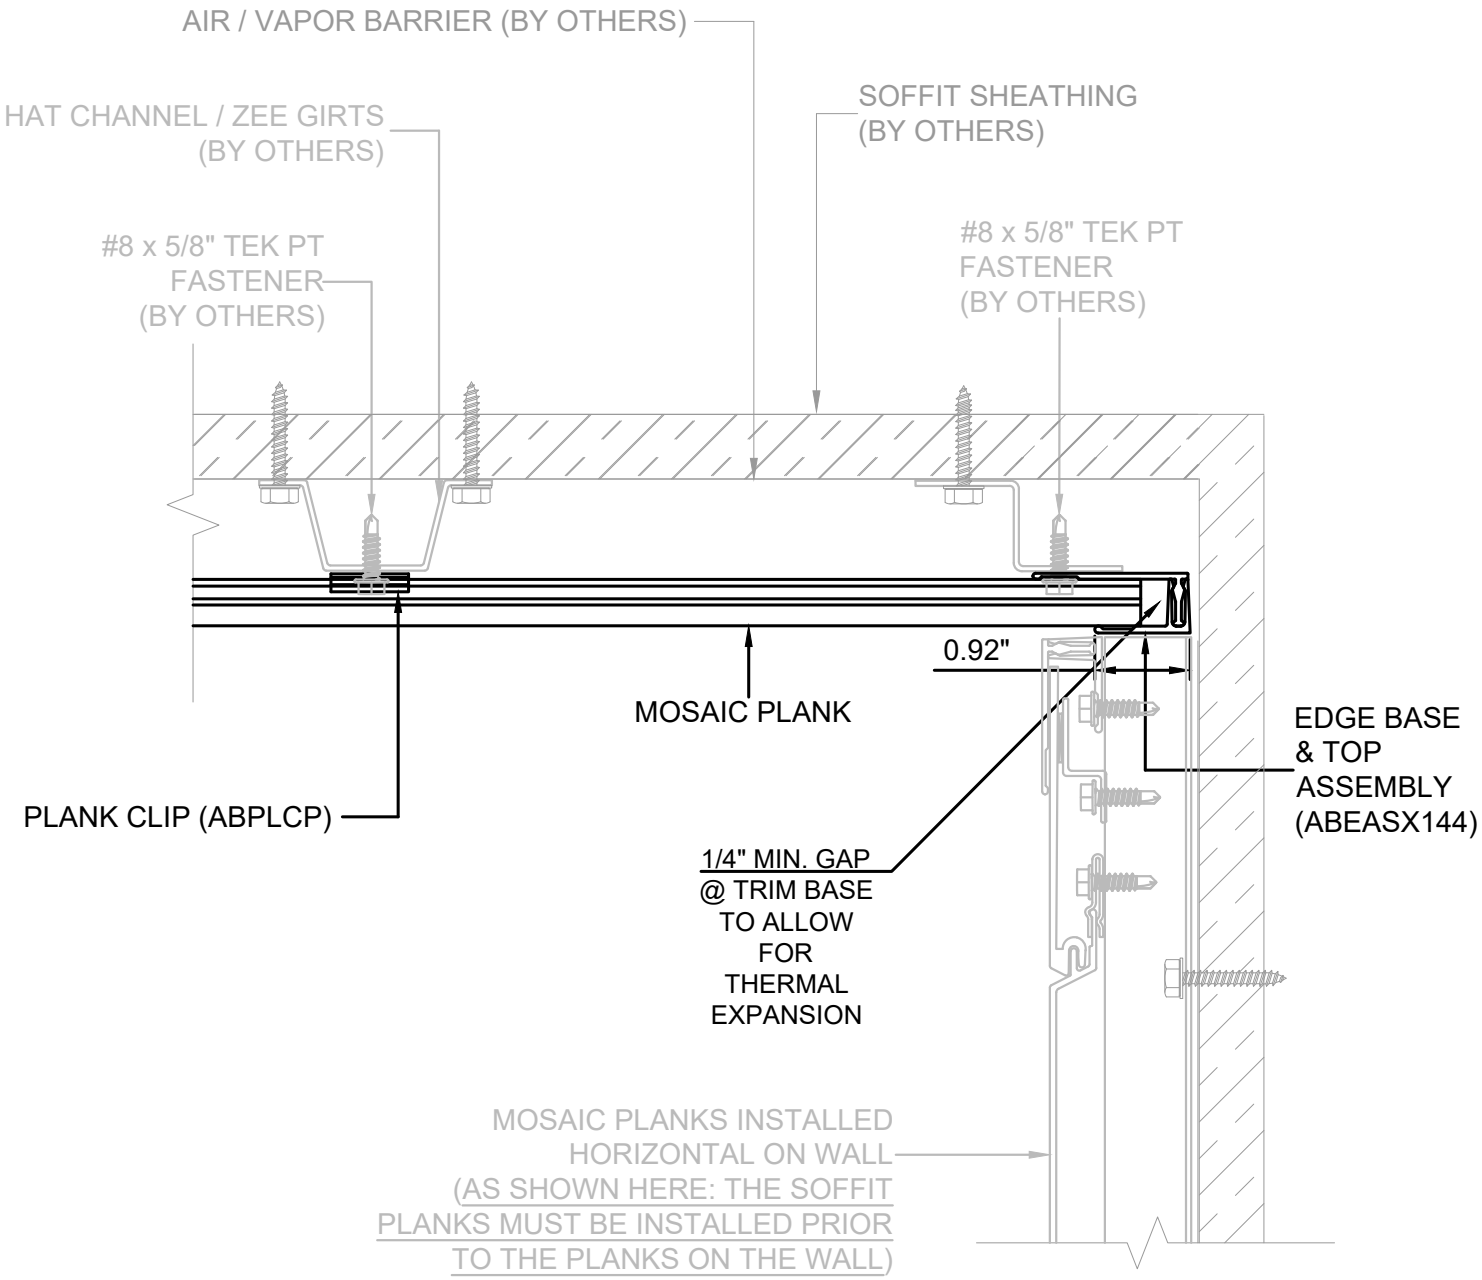

Lumabuilt
2529 W. Jackson St.
Phoenix, AZ 85298
PHONE: (602) 275-1676
FAX: (602) 275-1739

SOFFIT - (EDGE BASE & TOP ASSY)

SCALE: N.T.S | 05/07/26 | SYSTEM = MOSAIC

ALL DETAILS SHOW MOSAIC ATTACHED TO HAT CHANNELS OVER SOLID SUBSTRATE
REFERENCE LOAD SPAN TABLES FOR ALL ATTACHMENT TYPES, ANCHOR TYPES, & ANCHOR SPACING

INSTALLATION OPTIONS ARE:
1) OPEN FRAMING - WOOD OR METAL STUDS
2) WOOD SHEATHING
3) HAT CHANNEL OVER SHEATHING WITHOUT OR WITH A *VAPOR BARRIER (*RECOMMENDED FOR WALLS)

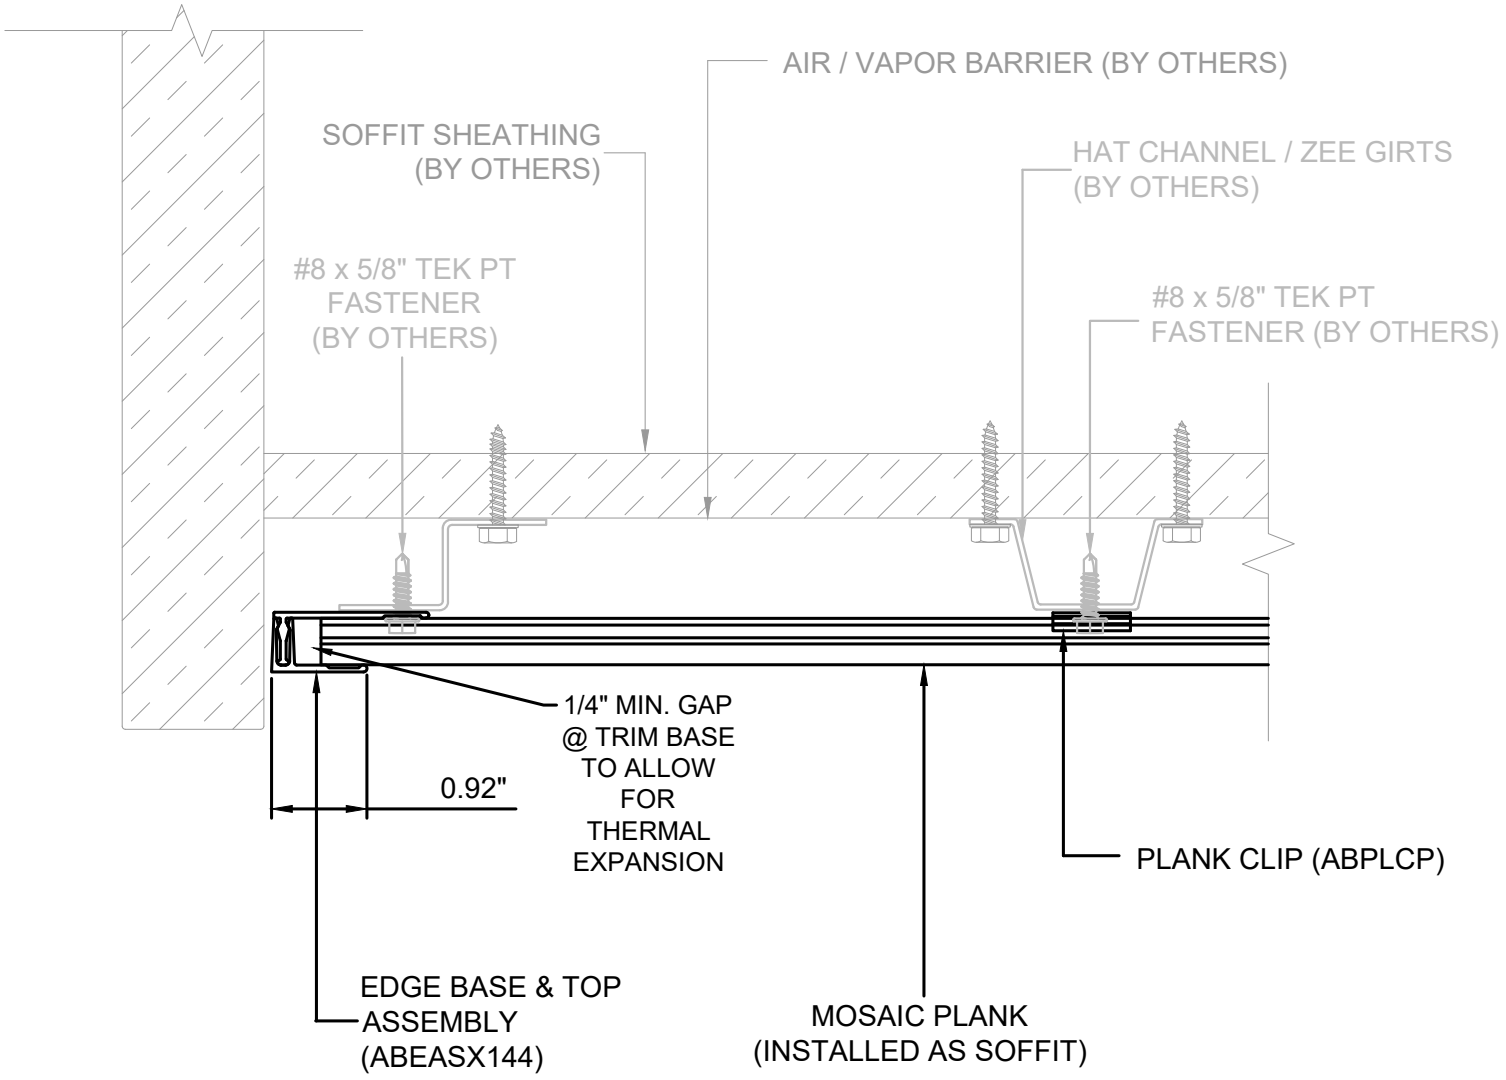

Lumabuilt
2529 W. Jackson St.
Phoenix, AZ 85298
PHONE: (602) 275-1676
FAX: (602) 275-1739

SOFFIT - (EDGE BASE & TOP ASSY)

SCALE: N.T.S | 05/07/26 | SYSTEM = MOSAIC

ALL DETAILS SHOW MOSAIC ATTACHED TO HAT CHANNELS OVER SOLID SUBSTRATE
REFERENCE LOAD SPAN TABLES FOR ALL ATTACHMENT TYPES, ANCHOR TYPES, & ANCHOR SPACING

INSTALLATION OPTIONS ARE:
1) OPEN FRAMING - WOOD OR METAL STUDS
2) WOOD SHEATHING
3) HAT CHANNEL OVER SHEATHING WITHOUT OR WITH A *VAPOR BARRIER (*RECOMMENDED FOR WALLS)

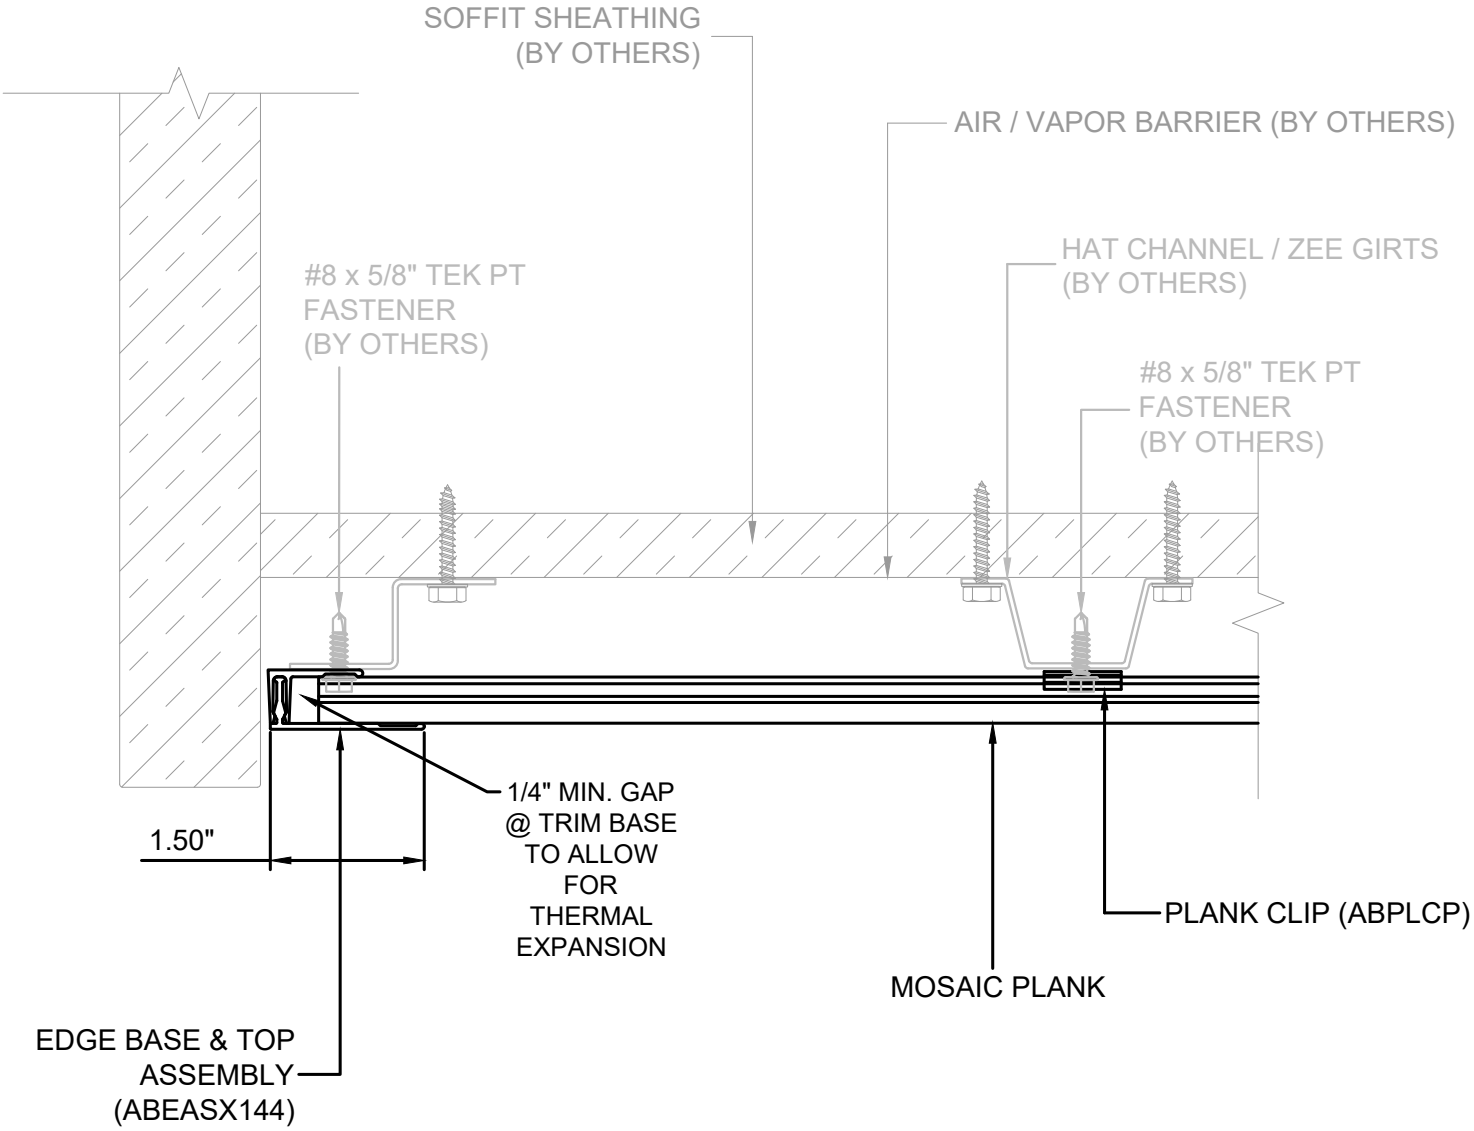

Lumabuilt
2529 W. Jackson St.
Phoenix, AZ 85298
PHONE: (602) 275-1676
FAX: (602) 275-1739

SOFFIT - (EDGE BASE & TOP ASSY)

SCALE: N.T.S | 05/07/26 | SYSTEM = MOSAIC

ALL DETAILS SHOW MOSAIC ATTACHED TO HAT CHANNELS OVER SOLID SUBSTRATE
REFERENCE LOAD SPAN TABLES FOR ALL ATTACHMENT TYPES, ANCHOR TYPES, & ANCHOR SPACING

INSTALLATION OPTIONS ARE:
1) OPEN FRAMING - WOOD OR METAL STUDS
2) WOOD SHEATHING
3) HAT CHANNEL OVER SHEATHING WITHOUT OR WITH A *VAPOR BARRIER (*RECOMMENDED FOR WALLS)

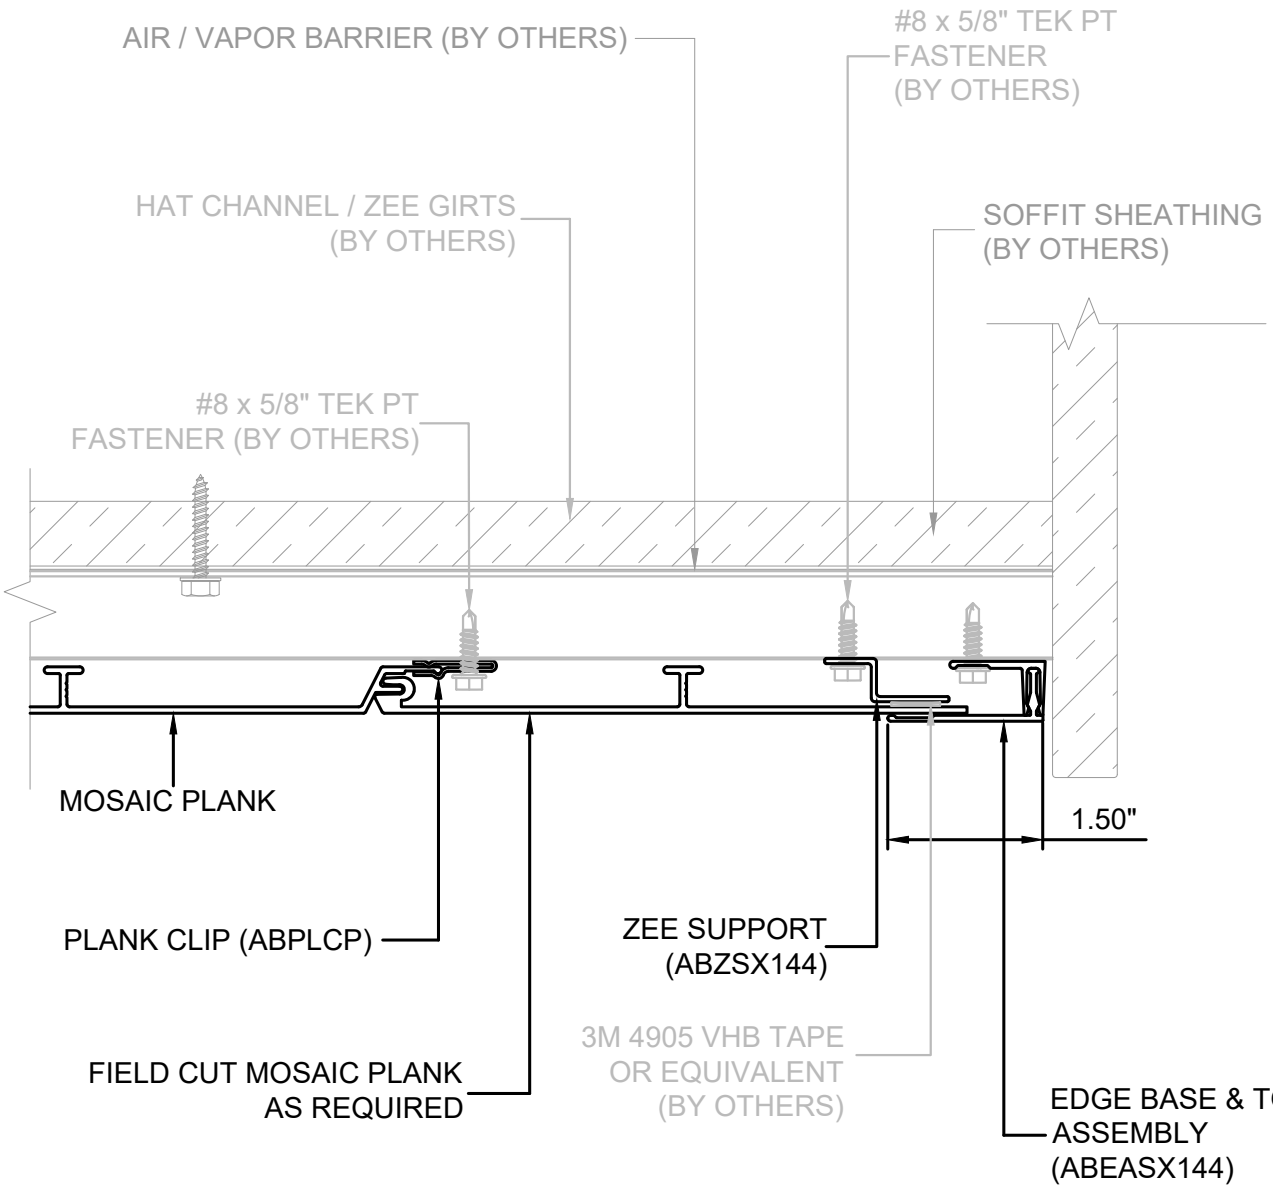

Lumabuilt
2529 W. Jackson St.
Phoenix, AZ 85298
PHONE: (602) 275-1676
FAX: (602) 275-1739

SOFFIT (EDGE BASE & TOP ASSY)

SCALE: N.T.S | 05/07/26 | SYSTEM = MOSAIC

ALL DETAILS SHOW MOSAIC ATTACHED TO HAT CHANNELS OVER SOLID SUBSTRATE
REFERENCE LOAD SPAN TABLES FOR ALL ATTACHMENT TYPES, ANCHOR TYPES, & ANCHOR SPACING

INSTALLATION OPTIONS ARE:
1) OPEN FRAMING - WOOD OR METAL STUDS
2) WOOD SHEATHING
3) HAT CHANNEL OVER SHEATHING WITHOUT OR WITH A *VAPOR BARRIER (*RECOMMENDED FOR WALLS)

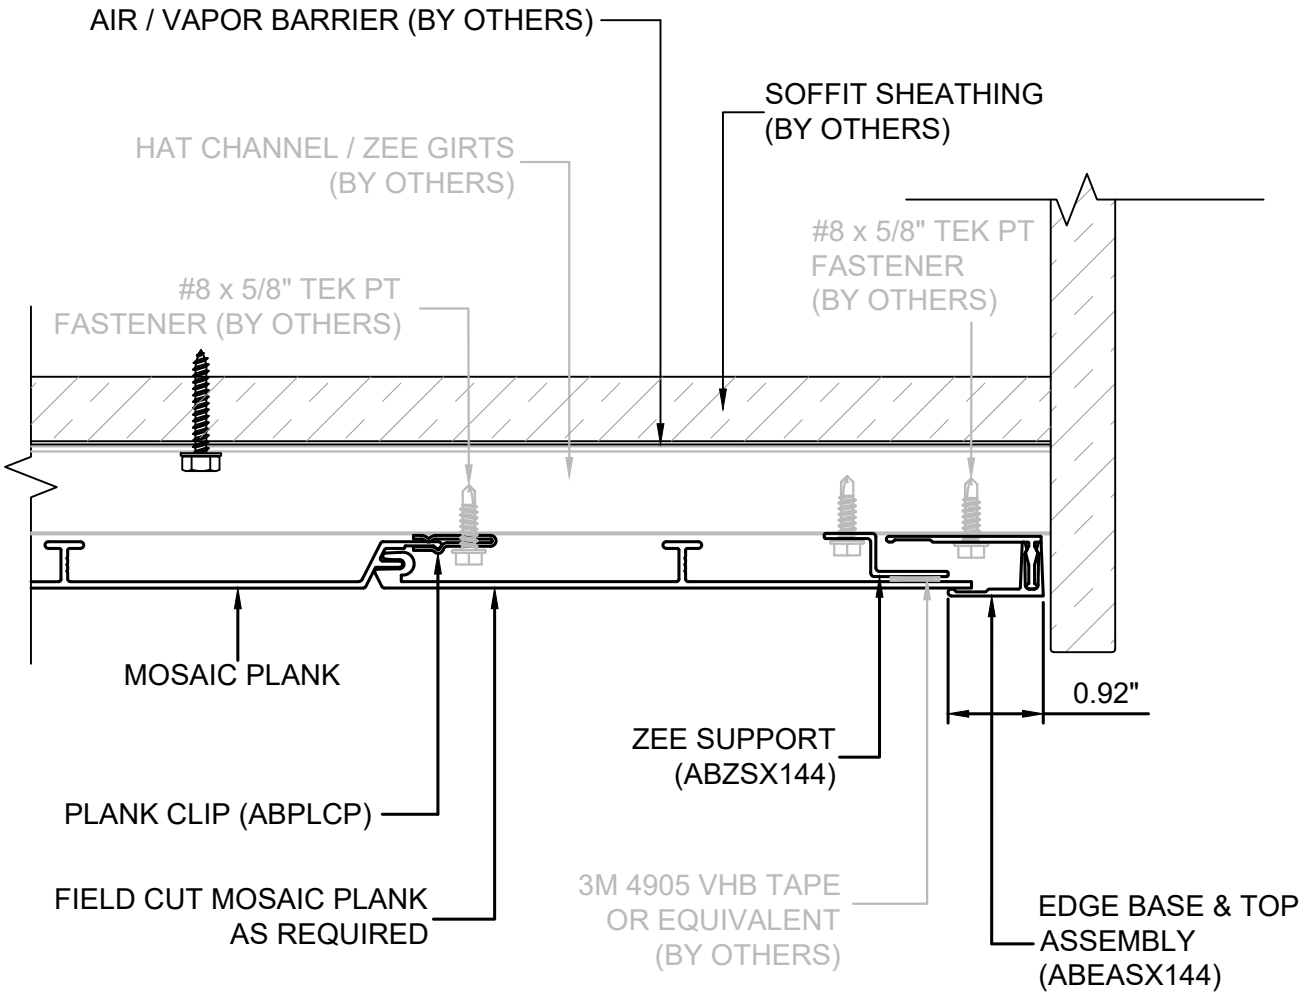

Lumabuilt
2529 W. Jackson St.
Phoenix, AZ 85298
PHONE: (602) 275-1676
FAX: (602) 275-1739

SOFFIT (EDGE BASE & TOP ASSY)

SCALE: N.T.S | 05/07/26 | SYSTEM = MOSAIC

ALL DETAILS SHOW MOSAIC ATTACHED TO HAT CHANNELS OVER SOLID SUBSTRATE
REFERENCE LOAD SPAN TABLES FOR ALL ATTACHMENT TYPES, ANCHOR TYPES, & ANCHOR SPACING

INSTALLATION OPTIONS ARE:
1) OPEN FRAMING - WOOD OR METAL STUDS
2) WOOD SHEATHING
3) HAT CHANNEL OVER SHEATHING WITHOUT OR WITH A *VAPOR BARRIER (*RECOMMENDED FOR WALLS)

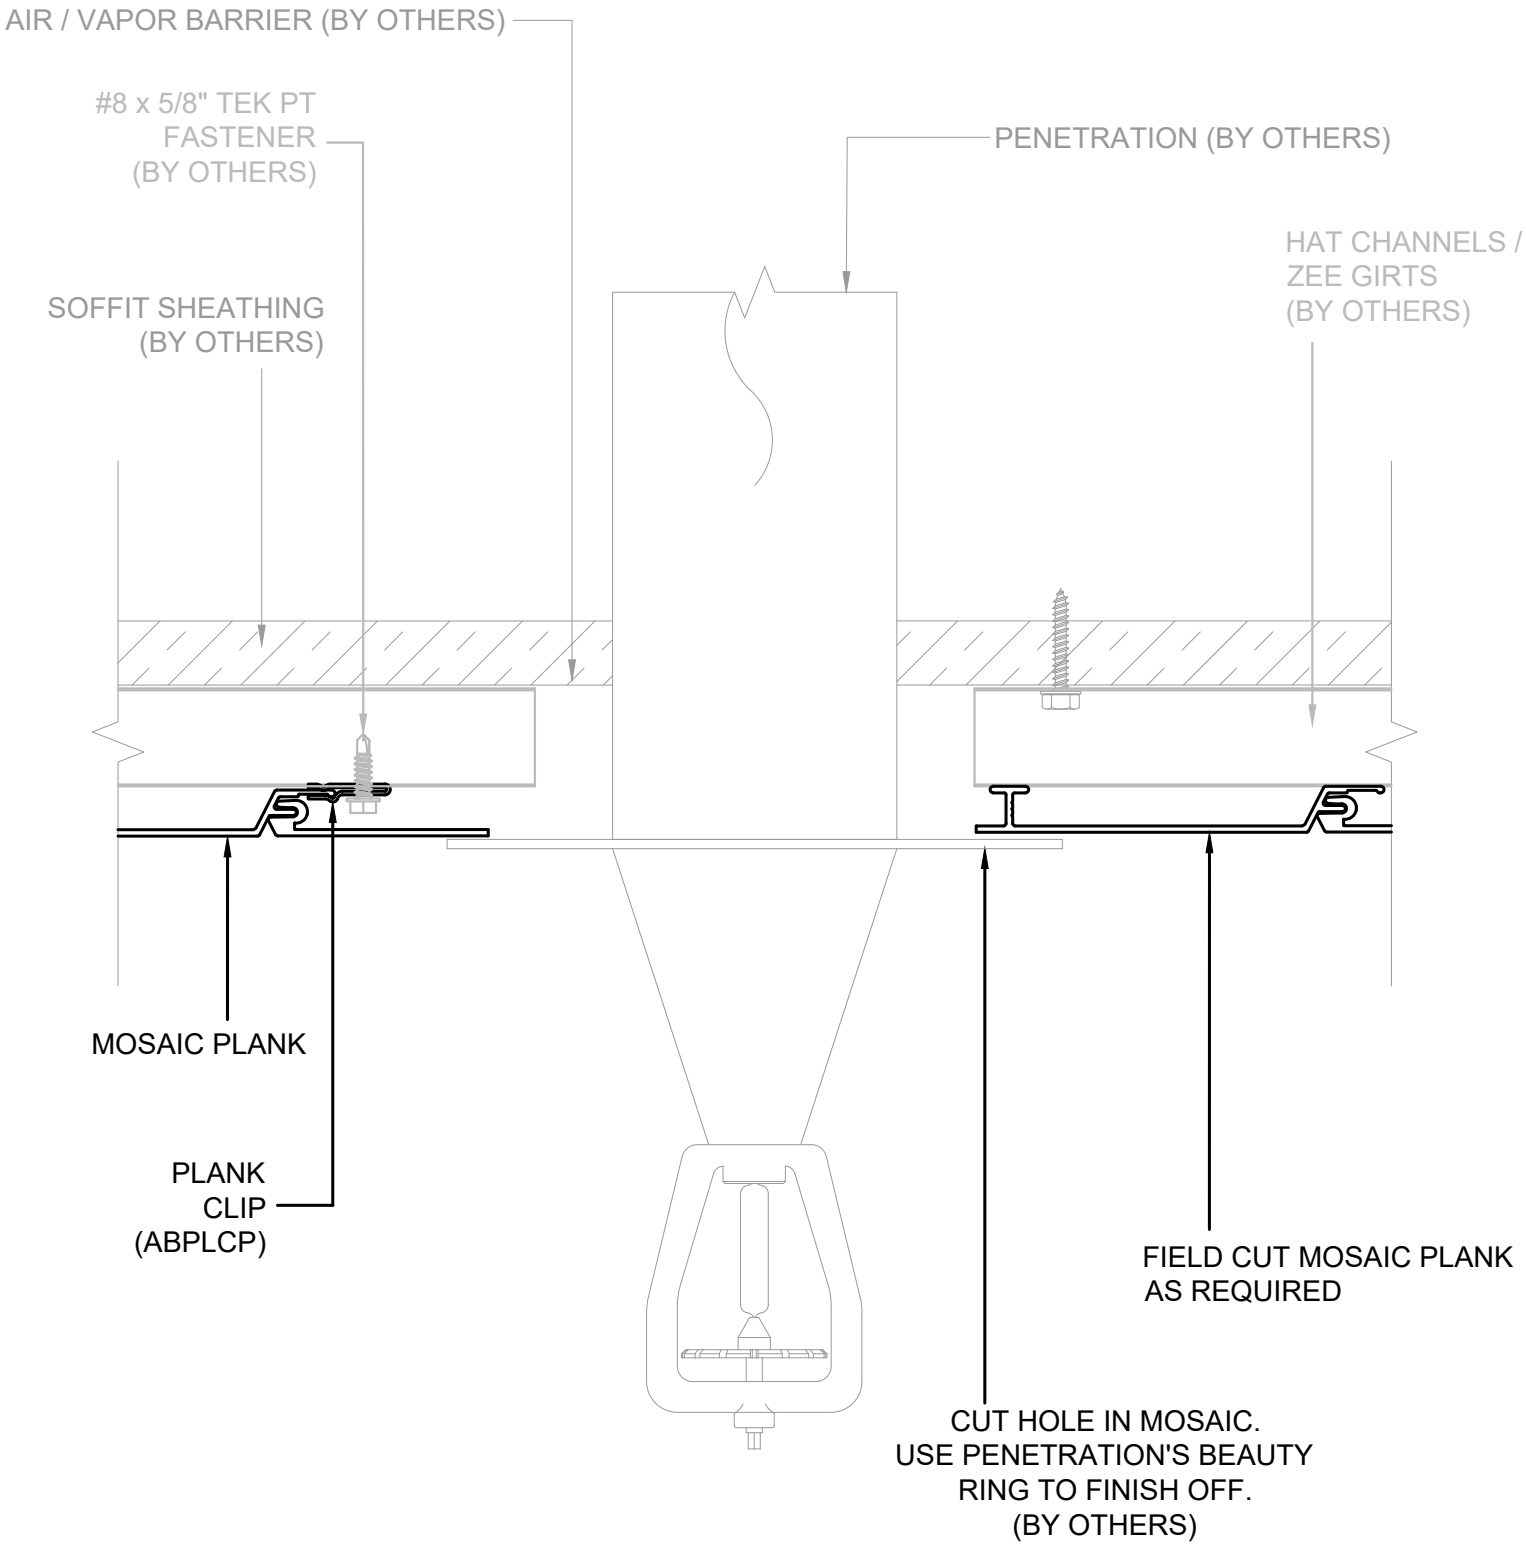

Lumabuilt
2529 W. Jackson St.
Phoenix, AZ 85298
PHONE: (602) 275-1676
FAX: (602) 275-1739

ROUND PENETRATION #1

SCALE: N.T.S | 05/07/26 | SYSTEM = MOSAIC

ALL DETAILS SHOW MOSAIC ATTACHED TO HAT CHANNELS OVER SOLID SUBSTRATE
REFERENCE LOAD SPAN TABLES FOR ALL ATTACHMENT TYPES, ANCHOR TYPES, & ANCHOR SPACING

INSTALLATION OPTIONS ARE:
1) OPEN FRAMING - WOOD OR METAL STUDS
2) WOOD SHEATHING
3) HAT CHANNEL OVER SHEATHING WITHOUT OR WITH A *VAPOR BARRIER (*RECOMMENDED FOR WALLS)

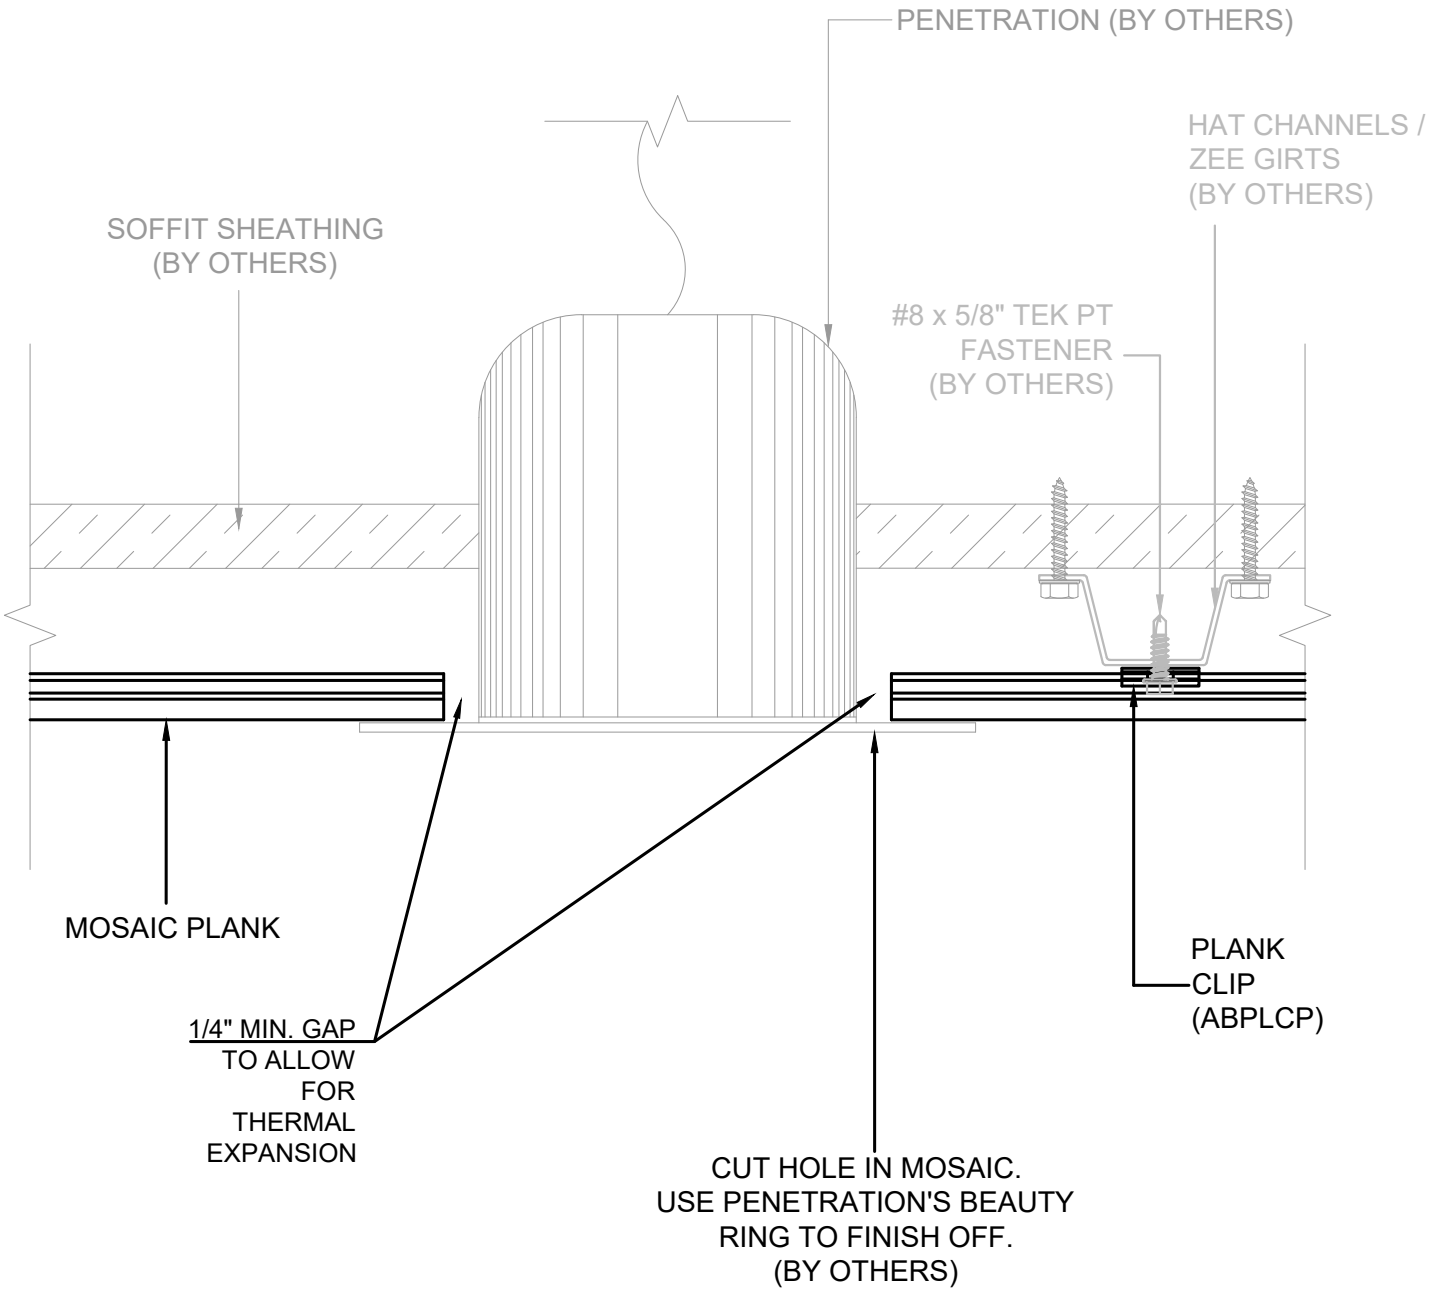

Lumabuilt
2529 W. Jackson St.
Phoenix, AZ 85298
PHONE: (602) 275-1676
FAX: (602) 275-1739

ROUND PENETRATION #2

SCALE: N.T.S | 05/07/26 | SYSTEM = MOSAIC

ALL DETAILS SHOW MOSAIC ATTACHED TO HAT CHANNELS OVER SOLID SUBSTRATE
REFERENCE LOAD SPAN TABLES FOR ALL ATTACHMENT TYPES, ANCHOR TYPES, & ANCHOR SPACING

INSTALLATION OPTIONS ARE:
1) OPEN FRAMING - WOOD OR METAL STUDS
2) WOOD SHEATHING
3) HAT CHANNEL OVER SHEATHING WITHOUT OR WITH A *VAPOR BARRIER (*RECOMMENDED FOR WALLS)

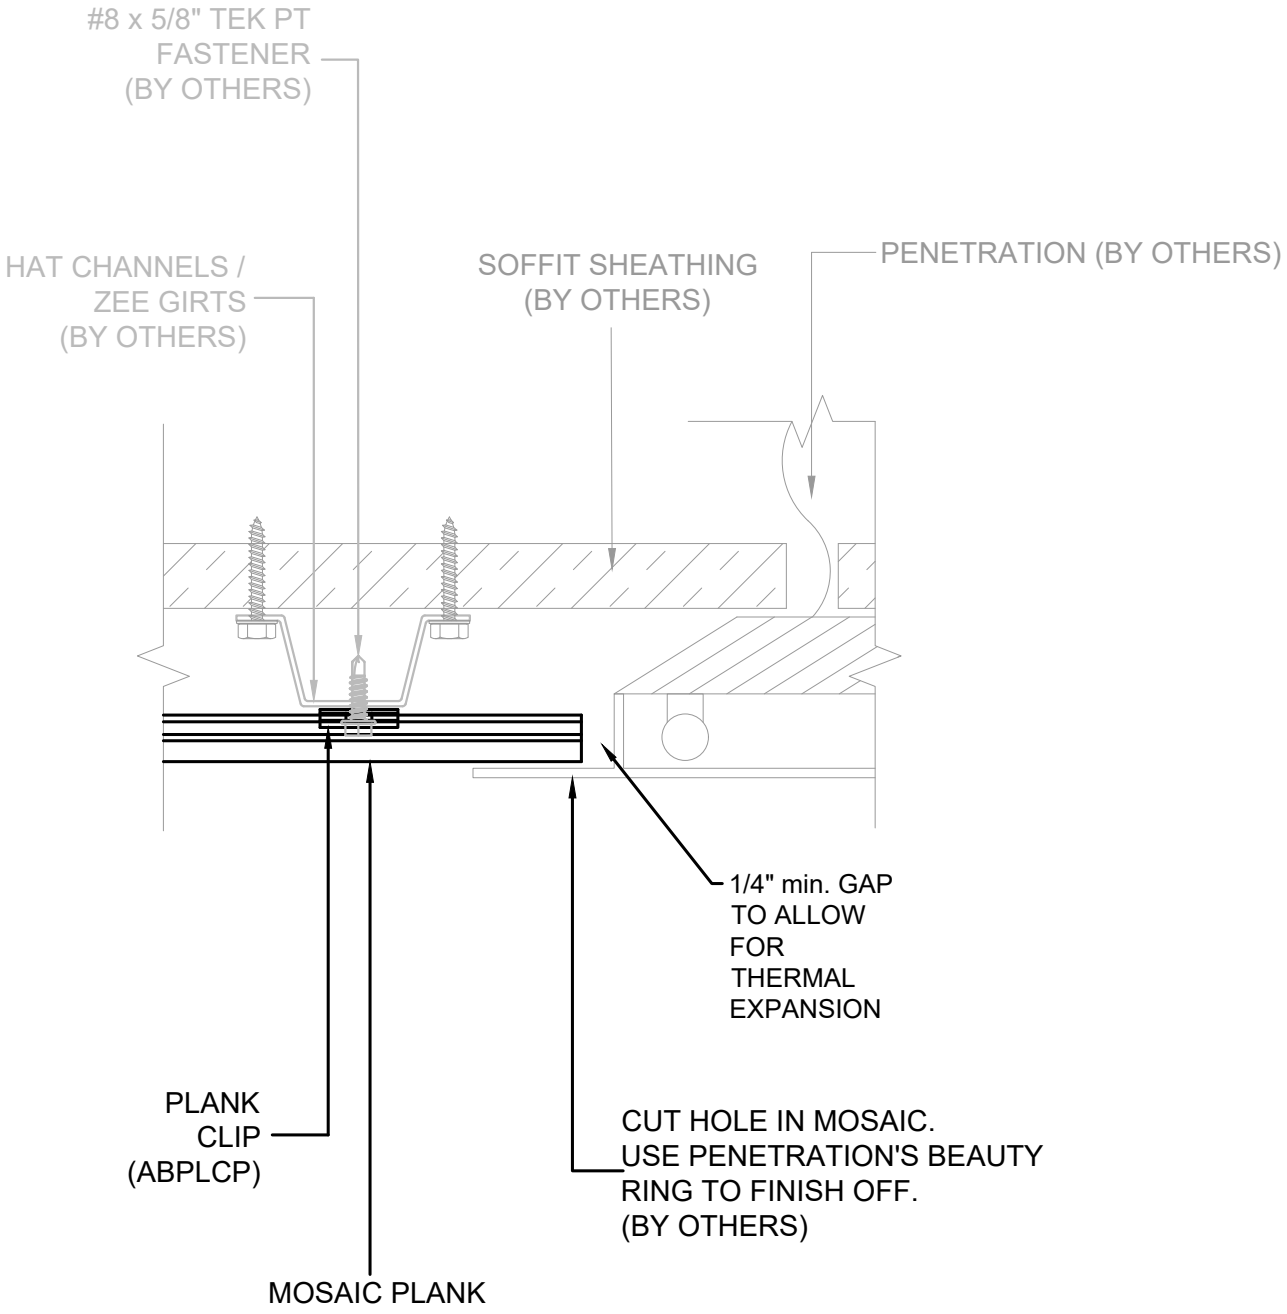

Lumabuilt
2529 W. Jackson St.
Phoenix, AZ 85298
PHONE: (602) 275-1676
FAX: (602) 275-1739

RECTANGULAR PENETRATION #1

SCALE: N.T.S | 05/07/26 | SYSTEM = MOSAIC

ALL DETAILS SHOW MOSAIC ATTACHED TO HAT CHANNELS OVER SOLID SUBSTRATE
REFERENCE LOAD SPAN TABLES FOR ALL ATTACHMENT TYPES, ANCHOR TYPES, & ANCHOR SPACING

INSTALLATION OPTIONS ARE:
1) OPEN FRAMING - WOOD OR METAL STUDS
2) WOOD SHEATHING
3) HAT CHANNEL OVER SHEATHING WITHOUT OR WITH A *VAPOR BARRIER (*RECOMMENDED FOR WALLS)

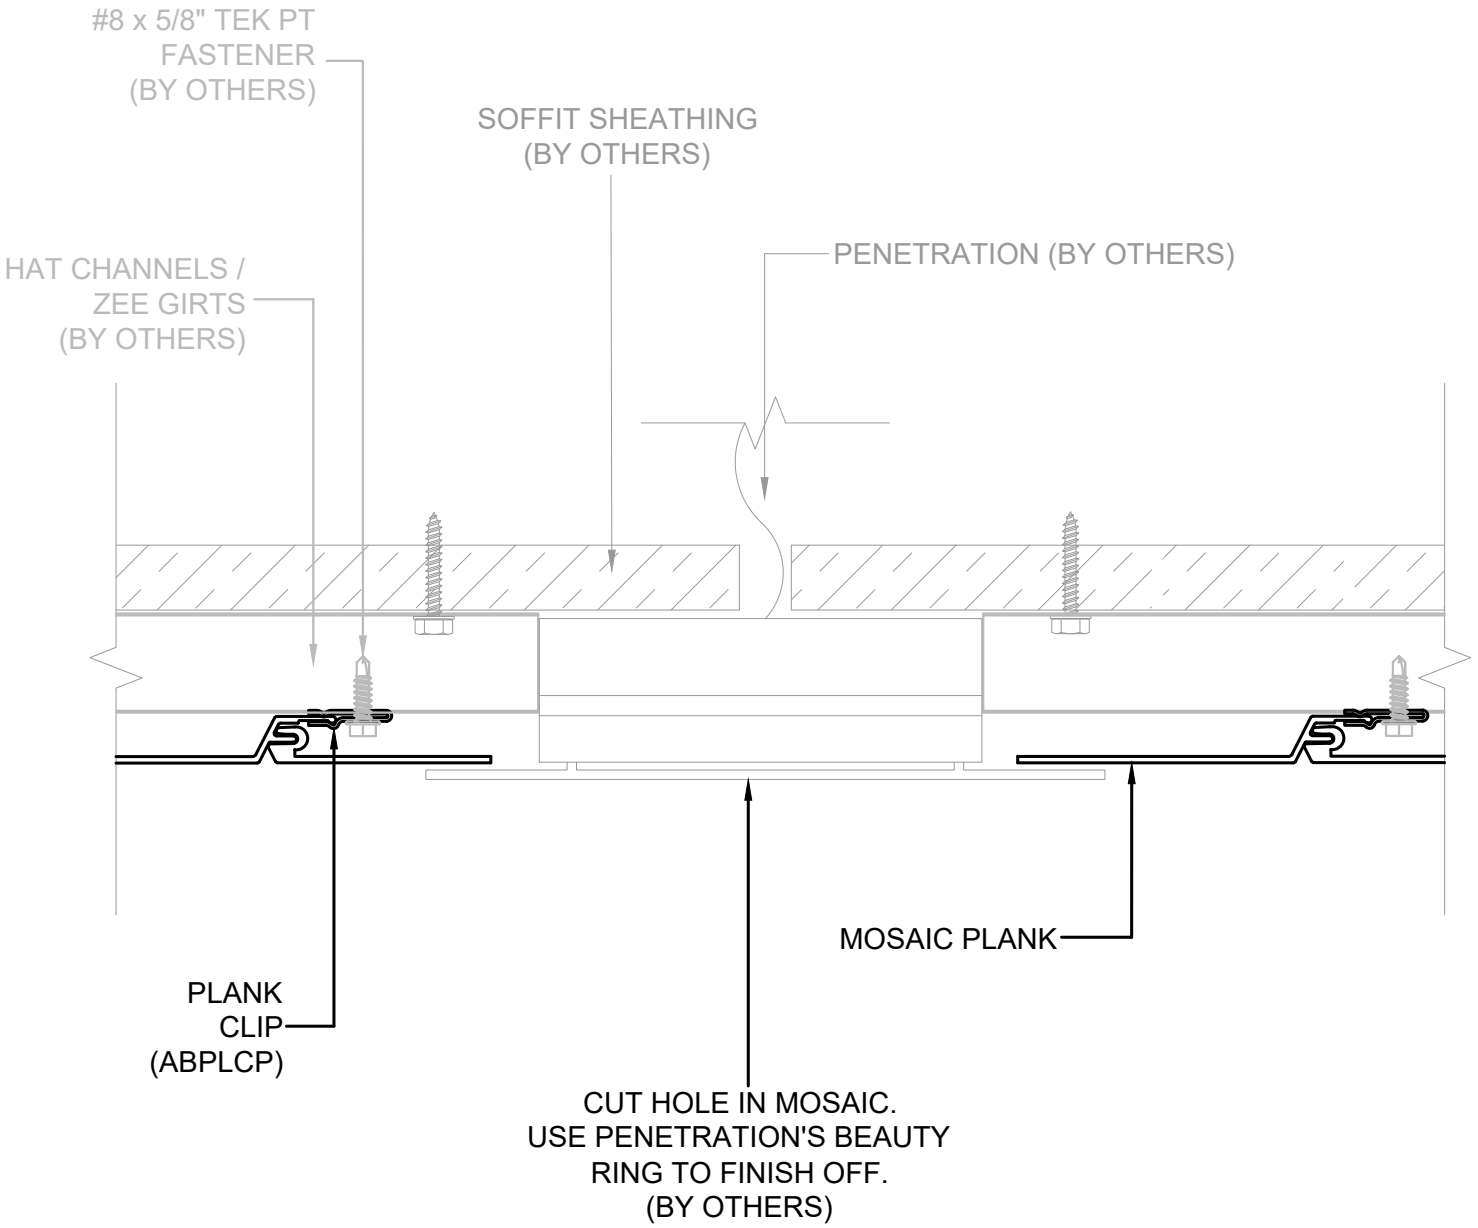

Lumabuilt
2529 W. Jackson St.
Phoenix, AZ 85298
PHONE: (602) 275-1676
FAX: (602) 275-1739

RECTANGULAR PENETRATION #2

SCALE: N.T.S | 05/07/26 | SYSTEM = MOSAIC

ALL DETAILS SHOW MOSAIC ATTACHED TO HAT CHANNELS OVER SOLID SUBSTRATE
REFERENCE LOAD SPAN TABLES FOR ALL ATTACHMENT TYPES, ANCHOR TYPES, & ANCHOR SPACING

INSTALLATION OPTIONS ARE:
1) OPEN FRAMING - WOOD OR METAL STUDS
2) WOOD SHEATHING
3) HAT CHANNEL OVER SHEATHING WITHOUT OR WITH A *VAPOR BARRIER (*RECOMMENDED FOR WALLS)

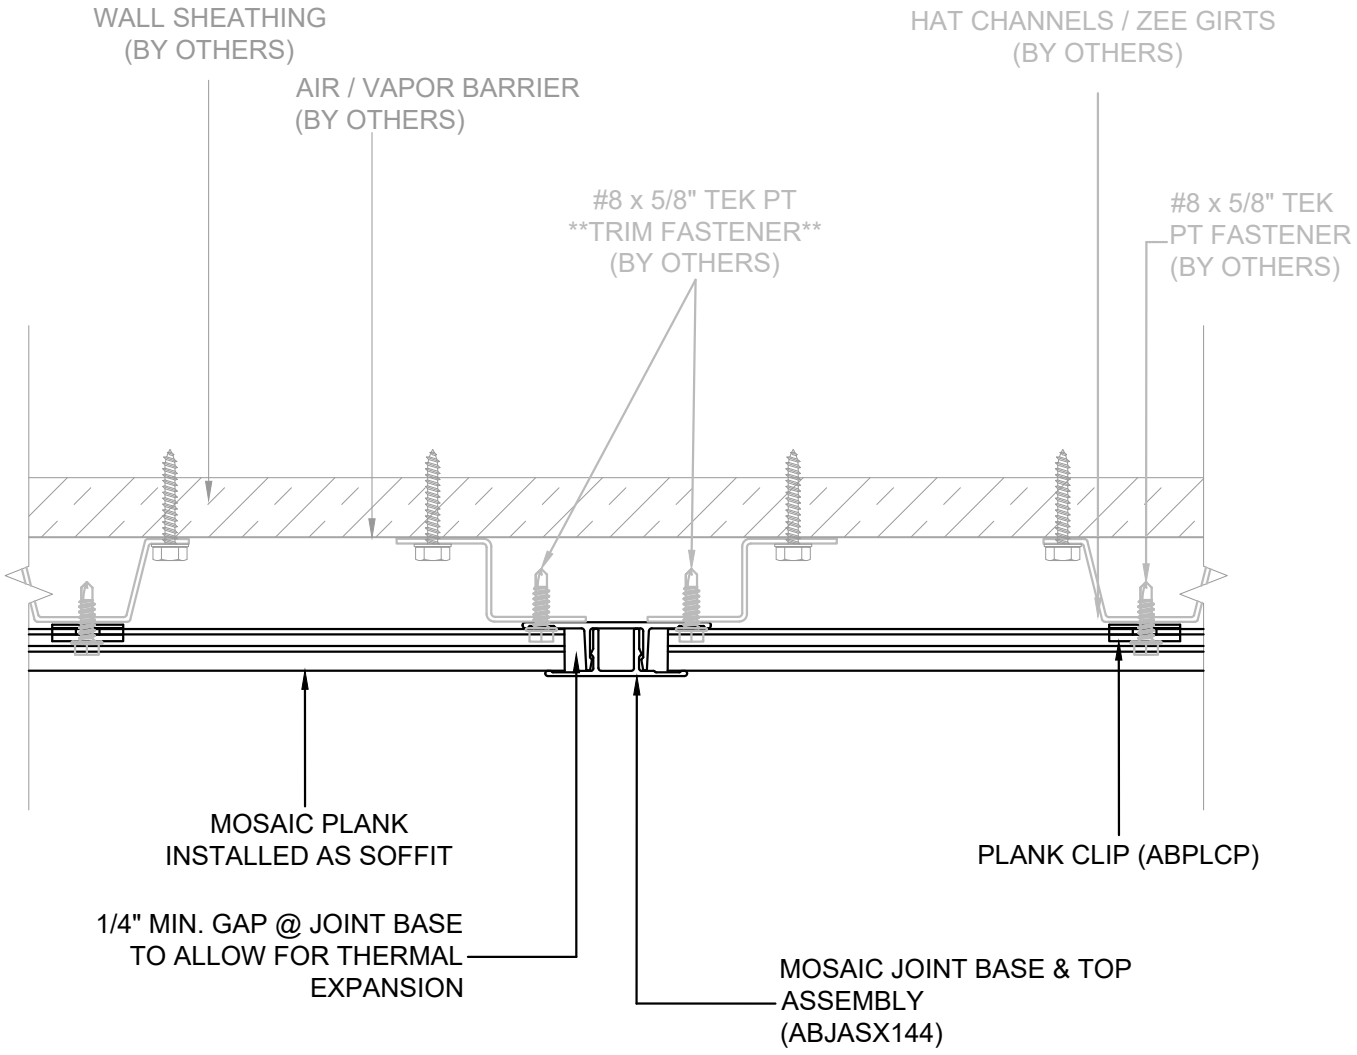

Lumabuilt
2529 W. Jackson St.
Phoenix, AZ 85298
PHONE: (602) 275-1676
FAX: (602) 275-1739

SOFFIT - (JOINT TRIM)

SCALE: N.T.S | 05/07/26 | SYSTEM = MOSAIC

ALL DETAILS SHOW MOSAIC ATTACHED TO HAT CHANNELS OVER SOLID SUBSTRATE
REFERENCE LOAD SPAN TABLES FOR ALL ATTACHMENT TYPES, ANCHOR TYPES, & ANCHOR SPACING

INSTALLATION OPTIONS ARE:
1) OPEN FRAMING - WOOD OR METAL STUDS
2) WOOD SHEATHING
3) HAT CHANNEL OVER SHEATHING WITHOUT OR WITH A *VAPOR BARRIER (*RECOMMENDED FOR WALLS)

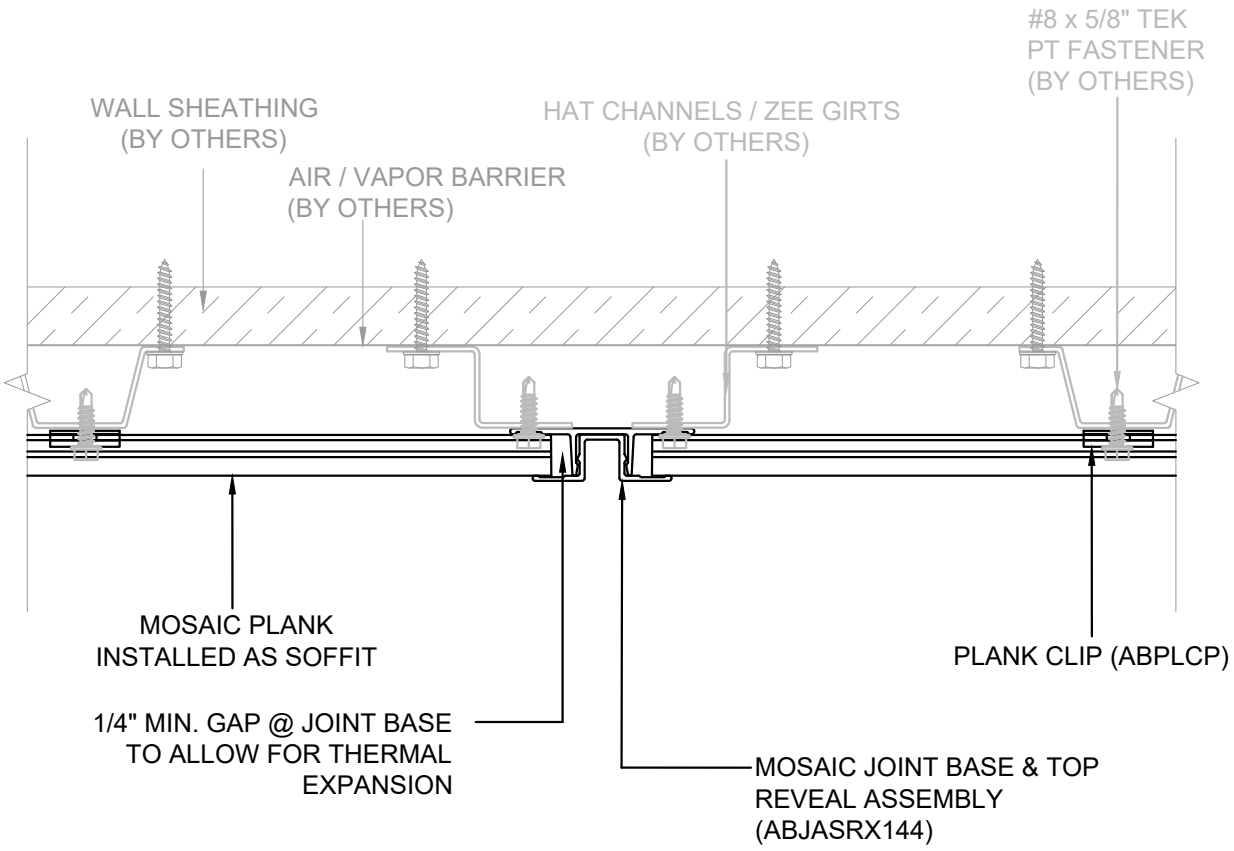

Lumabuilt
2529 W. Jackson St.
Phoenix, AZ 85298
PHONE: (602) 275-1676
FAX: (602) 275-1739

SOFFIT - (JOINT TRIM W/ REVEAL)

SCALE: N.T.S | 05/07/26 | SYSTEM = MOSAIC

ALL DETAILS SHOW MOSAIC ATTACHED TO HAT CHANNELS OVER SOLID SUBSTRATE
REFERENCE LOAD SPAN TABLES FOR ALL ATTACHMENT TYPES, ANCHOR TYPES, & ANCHOR SPACING

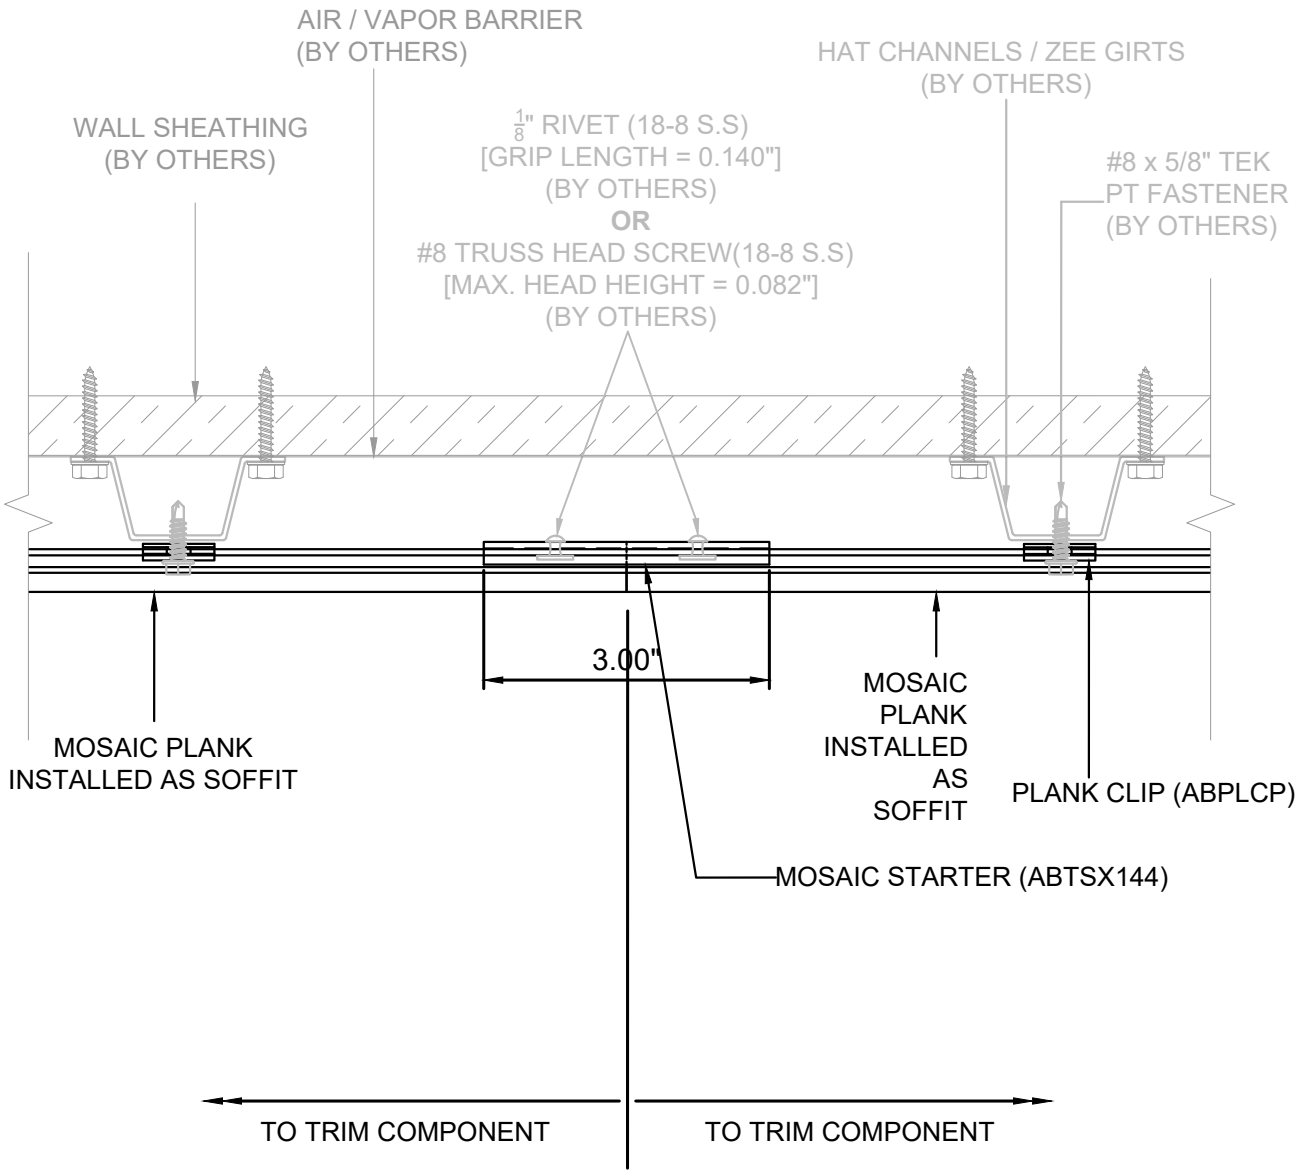

PLANK SPLICE

1. USE TOUCH-UP PEN ON BOTH PLANK BARE METAL ENDS.
2. CUT A 3" LONG PART OF MOSAIC STARTER PROFILE TO USE AS A PLANK SPLICE.
   ALTERNATIVELY A 0.065" THICK ALUMINUM STRIP (3" LENGTH MIN. MAY BE USED)
3. CLAMP TOGETHER THE PLANKS AND STARTER IN POSITION AS SHOWN IN THE DETAIL.
4. USE A 1/8" RIVET OR #8 FASTENER WITH A MAX. HEAD HEIGHT OF 0.082" AND FASTEN THE PARTS TOGETHER AS SHOWN IN THE DETAIL.

***A TRIM COMPONENT MUST BE USED AT THE OPPOSITE END OF A SPLICE. NO MORE THAN A MAXIMUM LENGTH OF 24'-0", FOR EACH SPLICED TOTAL LENGTH. A MINIMUM CLEARANCE OF 1/4" NEEDS TO BE MAINTAINED BETWEEN THE END OF THE PLANK AND THE COMPONENT POCKET TO ALLOW FOR THERMAL EXPANSION AND CONTRACTION.

Lumabuilt
2529 W. Jackson St.
Phoenix, AZ 85298
PHONE: (602) 275-1676
FAX: (602) 275-1739

PLANK SPLICE

SCALE: N.T.S | 05/07/26 | SYSTEM = MOSAIC