INDEX

MOSAIC PLANKS - VERTICAL WALL (OPEN-FRAMING INSTALL)

I - INDEX
E1- ELEVATION
T1 - TRIM COMPONENTS
P1 - PLANK SIZES
200- VERTICAL EDGE (STARTER)
201- VERTICAL EDGE (J-STARTER)
202- VERTICAL TERMINATION (EDGE BASE & TOP ASSEMBLY)
203- VERTICAL TERMINATION (EDGE BASE & TOP ASSEMBLY)
204- VERTICAL PARAPET (EDGE BASE & TOP ASSEMBLY)
205- VERTICAL CEILING (EDGE BASE & TOP ASSEMBLY)
206- VERTICAL GRADE (EDGE BASE & TOP ASSEMBLY)
207- VERTICAL GRADE (EDGE BASE & TOP ASSEMBLY)
208- VERTICAL HEADER (EDGE BASE & TOP ASSEMBLY)
209- VERTICAL HEADER (EDGE BASE & TOP ASSEMBLY)
210- VERTICAL SILL (EDGE BASE & TOP ASSEMBLY)
211- VERTICAL JAMB TERMINATION (EDGE BASE & TOP ASSEMBLY)
212- VERTICAL JAMB (STARTER)
213- VERTICAL JAMB (J-STARTER)
214- VERTICAL JAMB (EDGE BASE & TOP ASSEMBLY)
215- VERTICAL INSIDE CORNER (1-PART CORNER TRIM)
216- VERTICAL INSIDE CORNER (ASSEMBLY CORNER TRIM)
217- VERTICAL OUTSIDE CORNER (1-PART CORNER TRIM)
218- VERTICAL OUTSIDE CORNER (ASSEMBLY CORNER TRIM)
219- VERTICAL (JOINT TRIM)
220- VERTICAL (JOINT TRIM W/ REVEAL)
221- VERTICAL (SPLICED PLANKS)
222- SECTION A-A (SPLICED PLANKS)

Lumabuilt
2529 W. Jackson St.
Phoenix, AZ 85298
PHONE: (602) 275-1676
FAX: (602) 275-1739

MOSAIC DETAIL INDEX

SCALE: N.T.S | 05/07/26 | SYSTEM = MOSAIC

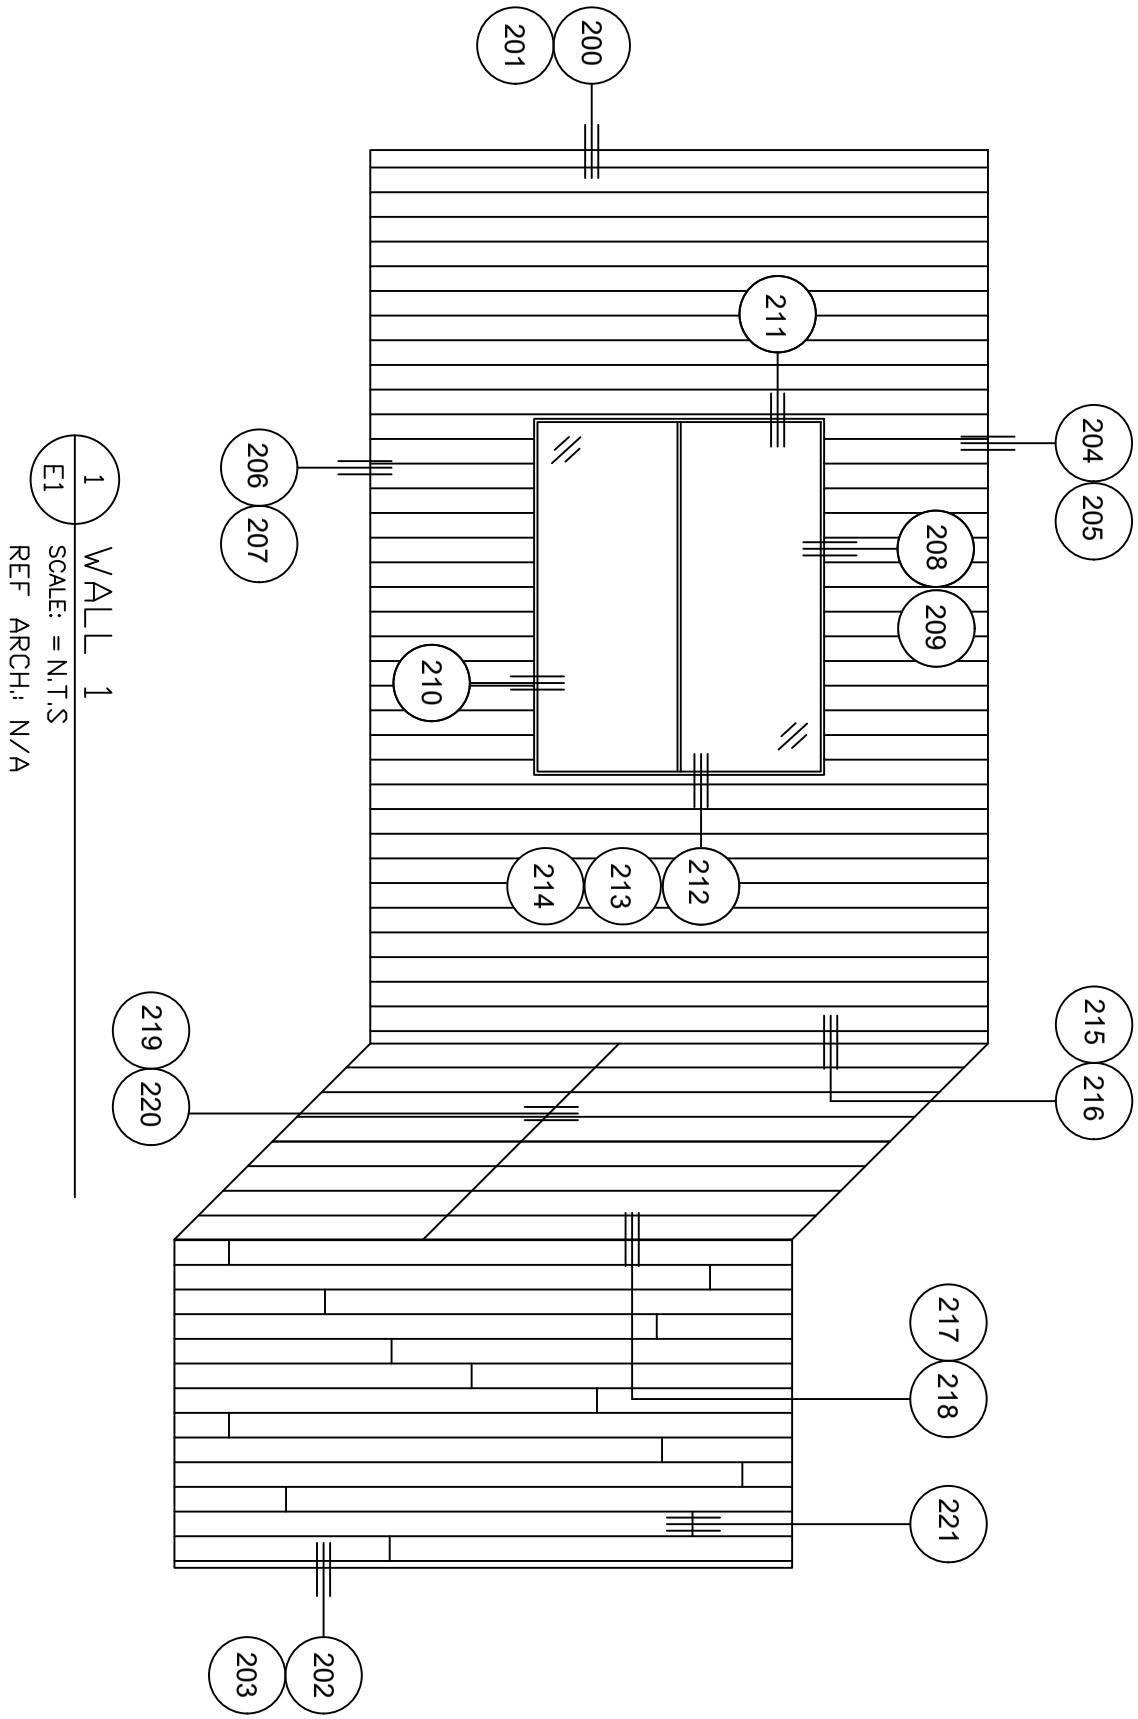

Lumabuilt
2529 W. Jackson St.
Phoenix, AZ 85298
PHONE: (602) 275-1676
FAX: (602) 275-1739

ELEVATION

E1

SCALE: N.T.S | 05/07/26 | SYSTEM: MOSAIC PLANKS

MOSAIC PLANK TRIM COMPONENTS

(PART NAME:PART NUMBER)

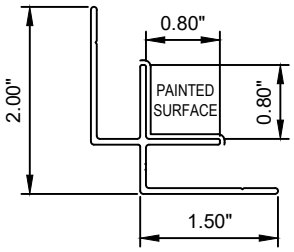

INSIDE CORNER: ABISCX144

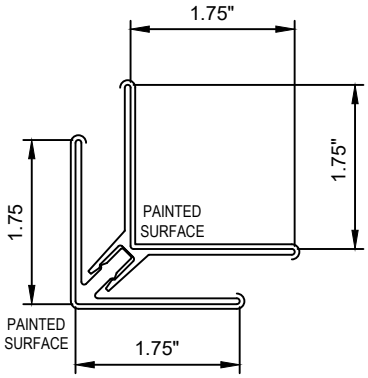

CORNER ASSEMBLY: ABCASX144

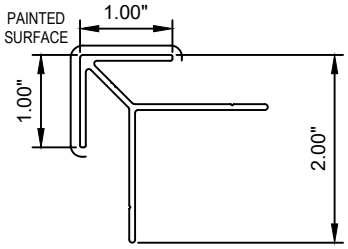

OUTSIDE CORNER: ABOSCX144

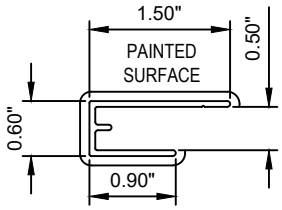

J STARTER: ABJSX144

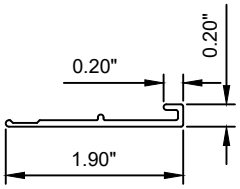

STARTER: ABSTX144

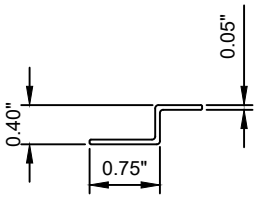

ZEE SUPPORT: ABZSX144

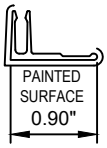

EDGE BASE: ABEBX144

EDGE BASE & TOP ASSEMBLY
(ABEASX144)

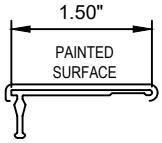

EDGE TOP: ABETX144

JOINT BASE: ABJBX144

JOINT BASE & TOP REVEAL ASSEMBLY
(ABJASRX144)

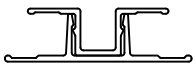

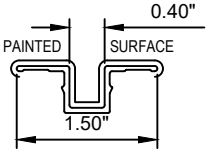

JOINT TOP REVEAL: ABJTRX144

JOINT BASE & TOP ASSEMBLY
(ABJASX144)

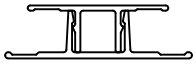

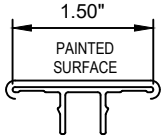

JOINT TOP - ABJTX144

Lumabuilt
2529 W. Jackson St.
Phoenix, AZ 85298
PHONE: (602) 275-1676
FAX: (602) 275-1739

TRIM COMPONENTS

T1

SCALE: N.T.S | 05/07/26 | SYSTEM = MOSAIC

MOSAIC PLANK SIZES

(PART NAME:PART NUMBER)

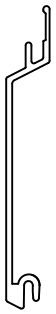

2.5" V-GROOVE PLANK: ABPL2X288

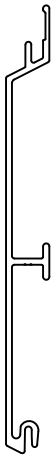

4" V-GROOVE PLANK: ABPL4X288

6" V-GROOVE PLANK: ABPL6X288

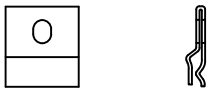

PANEL CLIP: ABCLIPSS

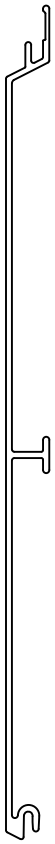

8" V-GROOVE PLANK: ABPL8X288

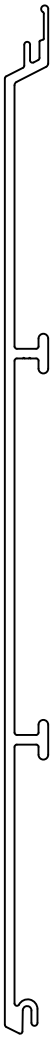

10" V-GROOVE PLANK: ABPL10X288

6" FLUSH PLANK: ABPLF6X288

Lumabuilt
2529 W. Jackson St.
Phoenix, AZ 85298
PHONE: (602) 275-1676
FAX: (602) 275-1739

PLANK SIZES

P1

SCALE: N.T.S | 05/07/26 | SYSTEM = MOSAIC

ALL DETAILS SHOW MOSAIC ATTACHED TO HAT CHANNELS OVER SOLID SUBSTRATE
REFERENCE LOAD SPAN TABLES FOR ALL ATTACHMENT TYPES, ANCHOR TYPES, & ANCHOR SPACING

INSTALLATION OPTIONS ARE:
1) OPEN FRAMING - WOOD OR METAL STUDS
2) WOOD SHEATHING
3) HAT CHANNEL OVER SHEATHING WITHOUT OR WITH A *VAPOR BARRIER (*RECOMMENDED FOR WALLS)

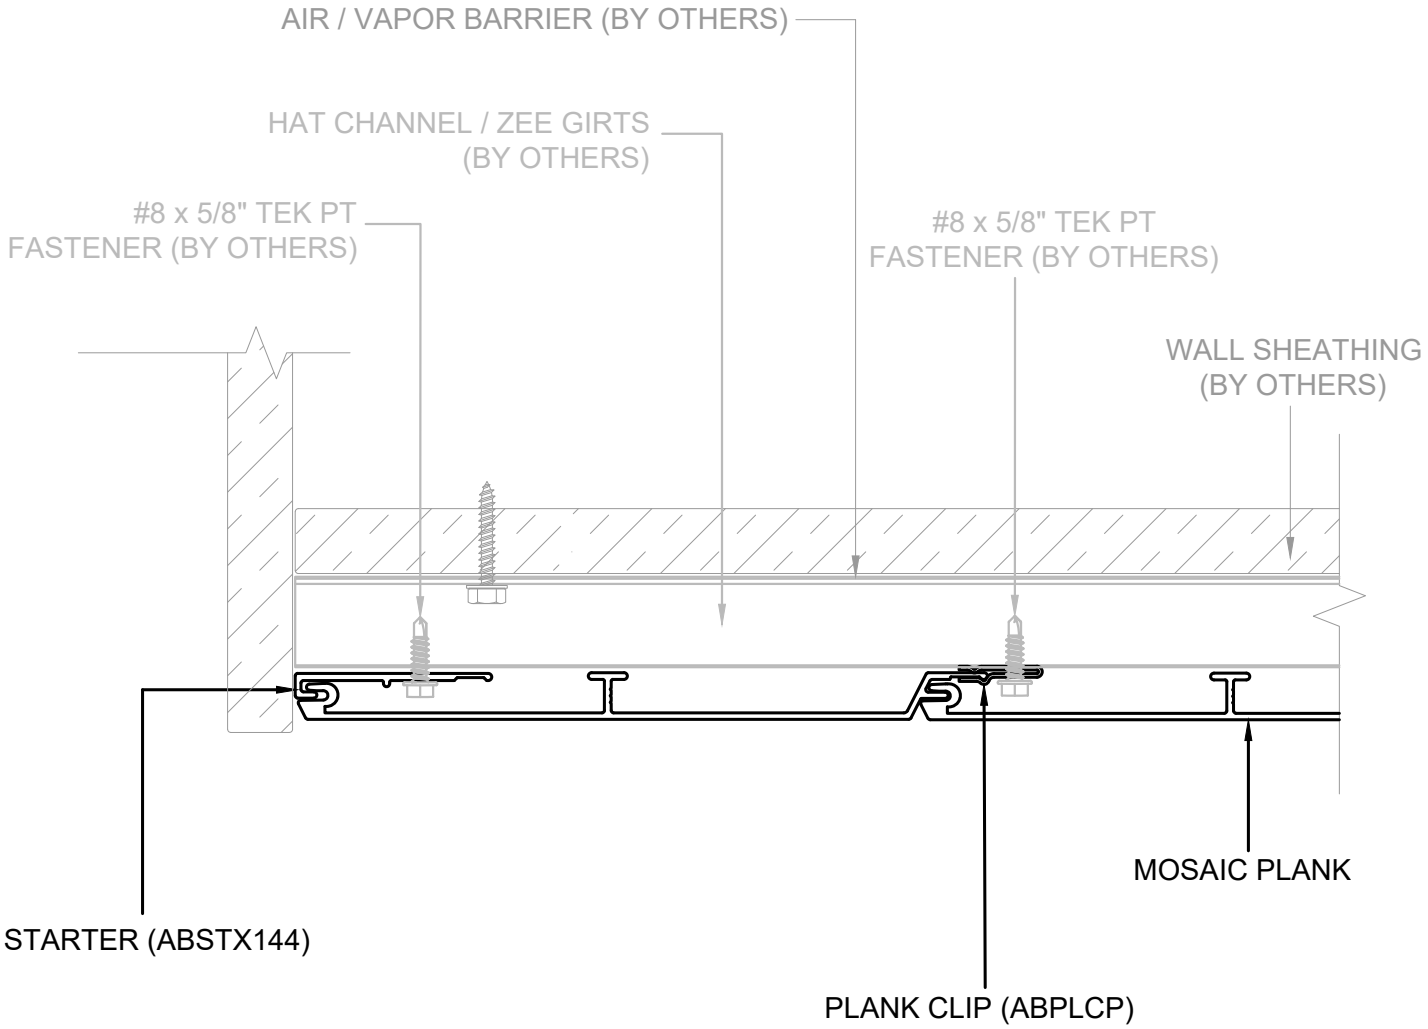

Lumabuilt
2529 W. Jackson St.
Phoenix, AZ 85298
PHONE: (602) 275-1676
FAX: (602) 275-1739

VERTICAL EDGE (STARTER)

SCALE: N.T.S | 05/07/26 | SYSTEM = MOSAIC

ALL DETAILS SHOW MOSAIC ATTACHED TO HAT CHANNELS OVER SOLID SUBSTRATE
REFERENCE LOAD SPAN TABLES FOR ALL ATTACHMENT TYPES, ANCHOR TYPES, & ANCHOR SPACING

INSTALLATION OPTIONS ARE:
1) OPEN FRAMING - WOOD OR METAL STUDS
2) WOOD SHEATHING
3) HAT CHANNEL OVER SHEATHING WITHOUT OR WITH A *VAPOR BARRIER (*RECOMMENDED FOR WALLS)

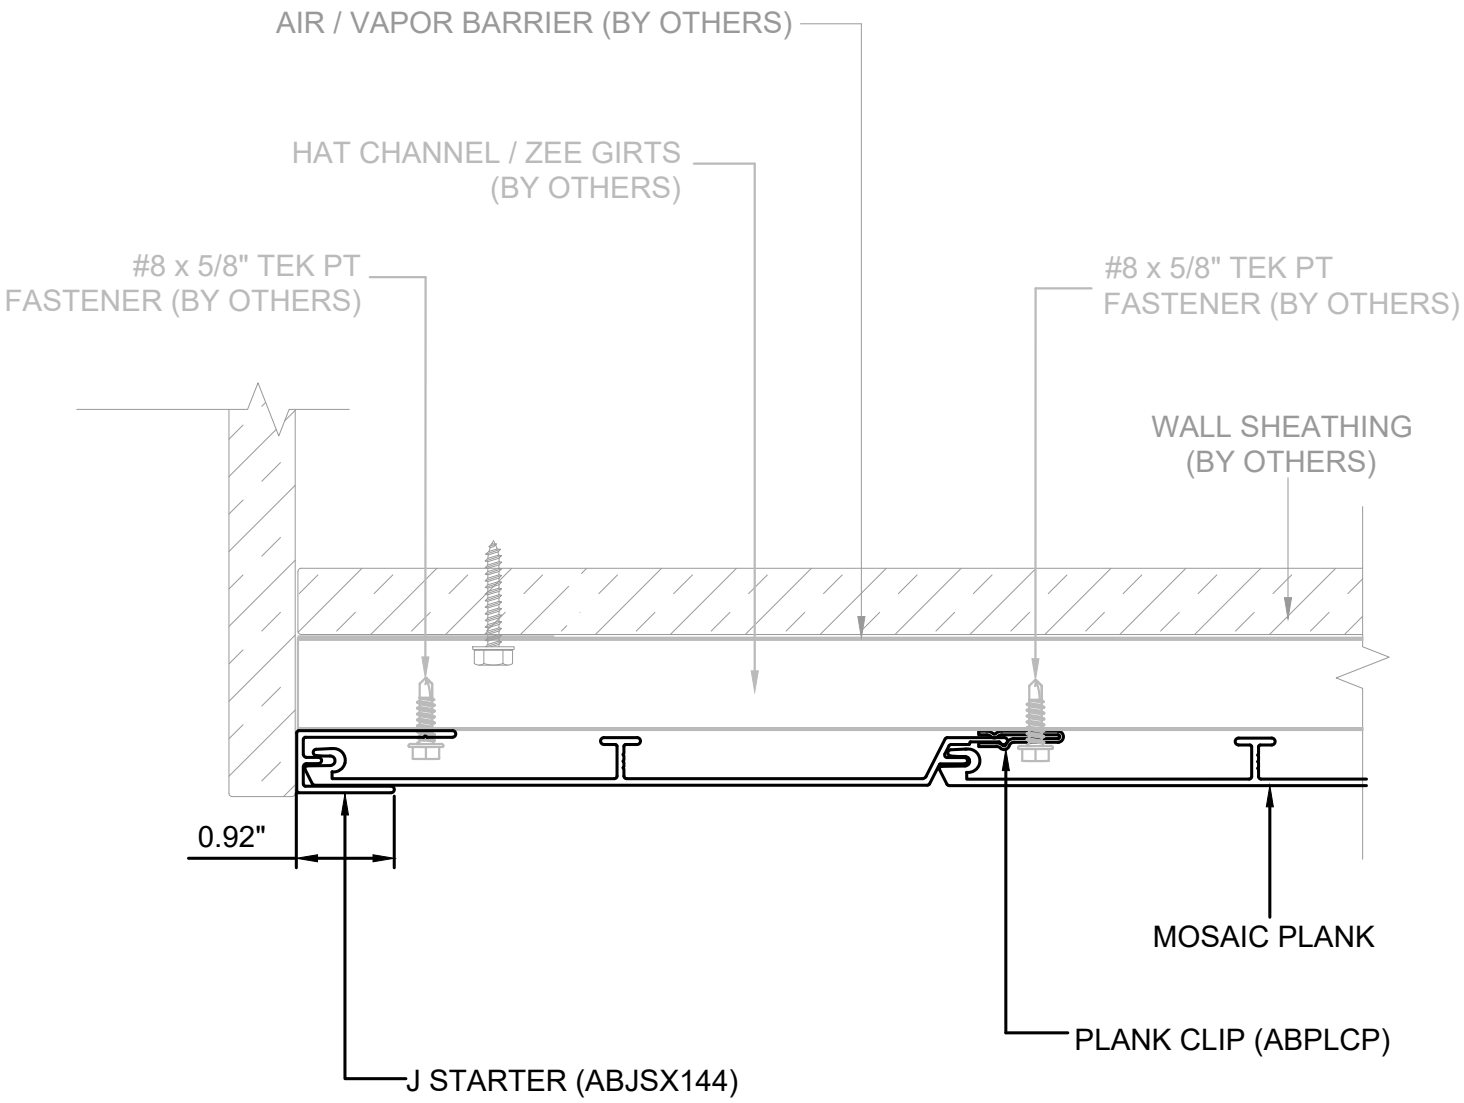

Lumabuilt
2529 W. Jackson St.
Phoenix, AZ 85298
PHONE: (602) 275-1676
FAX: (602) 275-1739

VERTICAL EDGE (J-STARTER)

SCALE: N.T.S | 05/07/26 | SYSTEM = MOSAIC

ALL DETAILS SHOW MOSAIC ATTACHED TO HAT CHANNELS OVER SOLID SUBSTRATE
REFERENCE LOAD SPAN TABLES FOR ALL ATTACHMENT TYPES, ANCHOR TYPES, & ANCHOR SPACING

INSTALLATION OPTIONS ARE:
1) OPEN FRAMING - WOOD OR METAL STUDS
2) WOOD SHEATHING
3) HAT CHANNEL OVER SHEATHING WITHOUT OR WITH A *VAPOR BARRIER (*RECOMMENDED FOR WALLS)

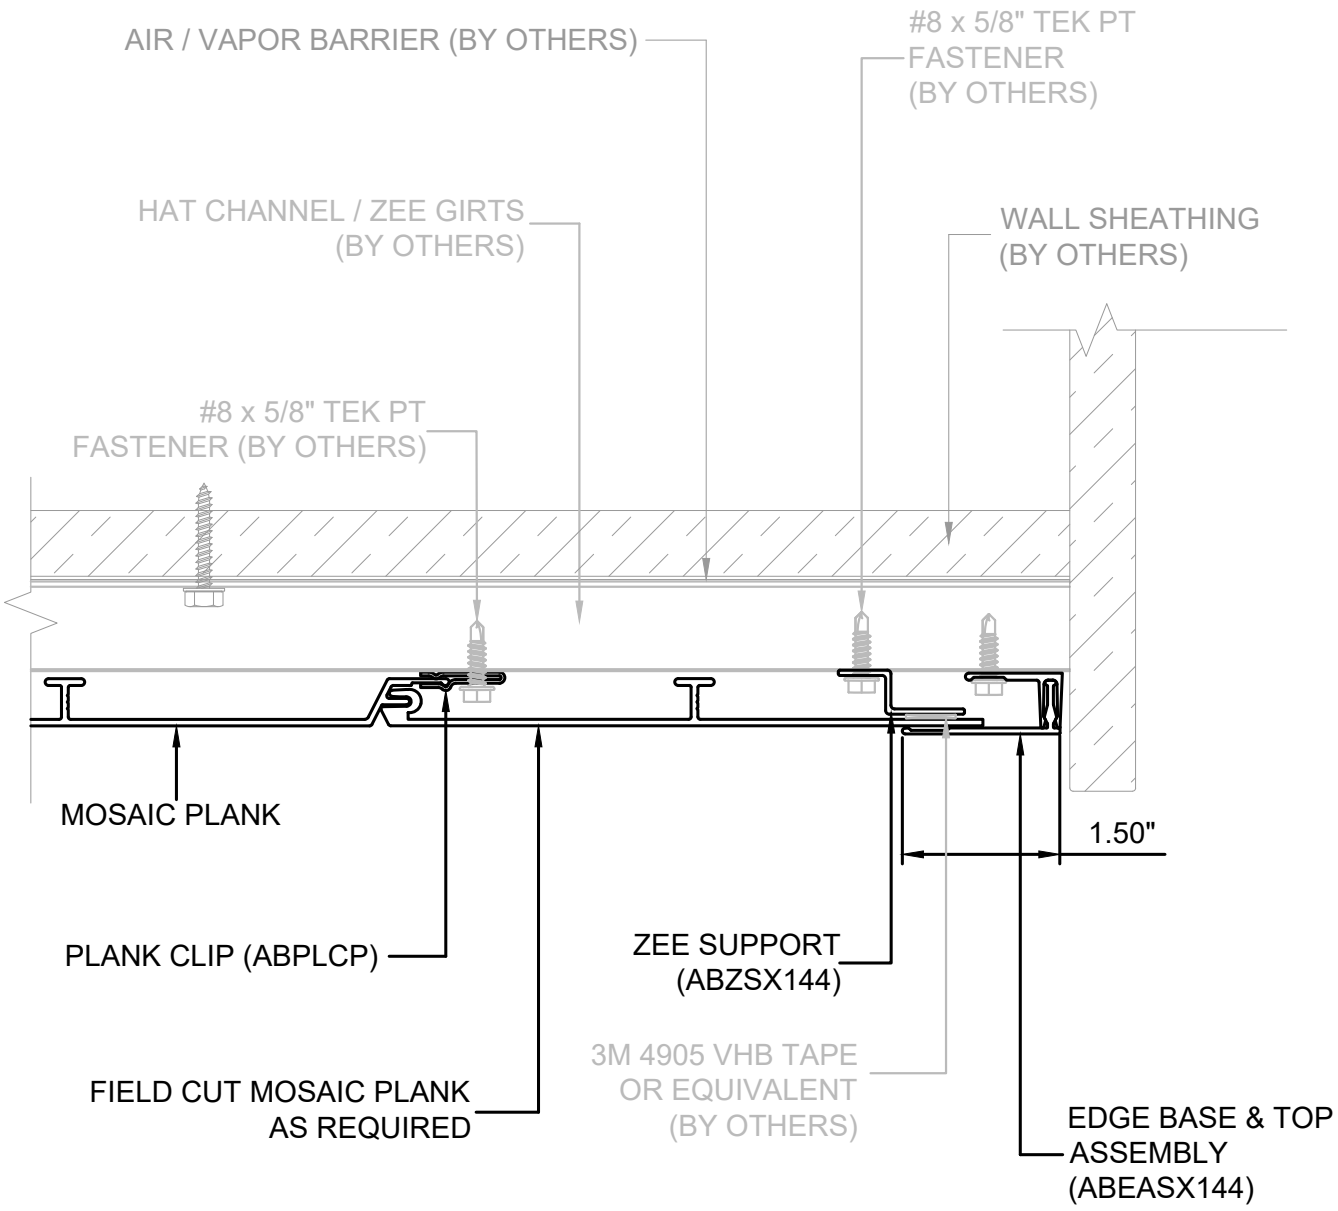

Lumabuilt
2529 W. Jackson St.
Phoenix, AZ 85298
PHONE: (602) 275-1676
FAX: (602) 275-1739

VERT. TERM. (EDGE BASE & TOP ASSY)

202

SCALE: N.T.S | 05/07/26 | SYSTEM = MOSAIC

ALL DETAILS SHOW MOSAIC ATTACHED TO HAT CHANNELS OVER SOLID SUBSTRATE
REFERENCE LOAD SPAN TABLES FOR ALL ATTACHMENT TYPES, ANCHOR TYPES, & ANCHOR SPACING

INSTALLATION OPTIONS ARE:
1) OPEN FRAMING - WOOD OR METAL STUDS
2) WOOD SHEATHING
3) HAT CHANNEL OVER SHEATHING WITHOUT OR WITH A *VAPOR BARRIER (*RECOMMENDED FOR WALLS)

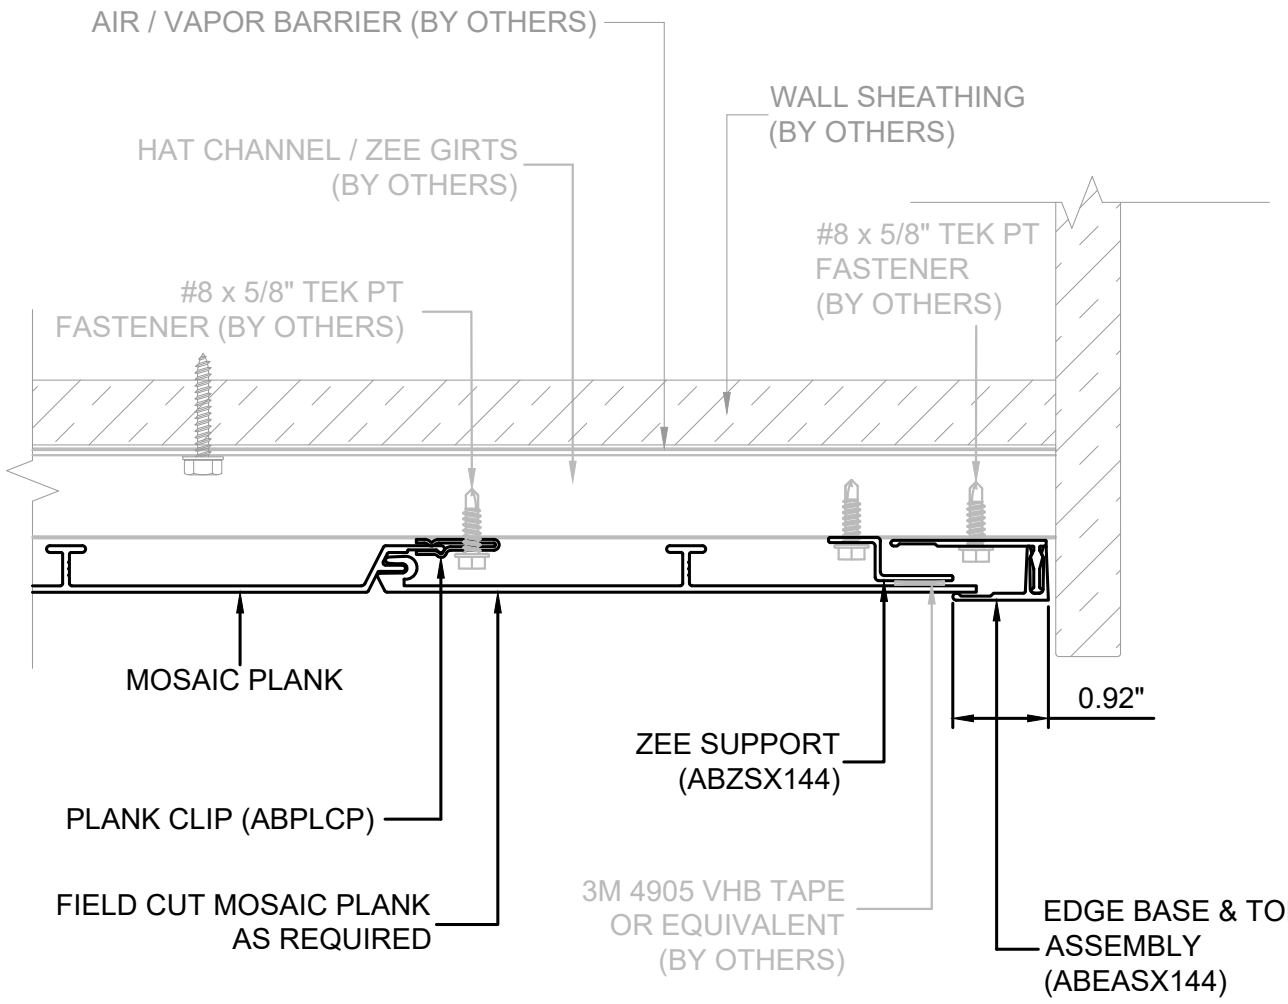

Lumabuilt
2529 W. Jackson St.
Phoenix, AZ 85298
PHONE: (602) 275-1676
FAX: (602) 275-1739

VERT. TERM. (EDGE BASE & TOP ASSY)

SCALE: N.T.S | 05/07/26 | SYSTEM = MOSAIC

ALL DETAILS SHOW MOSAIC ATTACHED TO HAT CHANNELS OVER SOLID SUBSTRATE
REFERENCE LOAD SPAN TABLES FOR ALL ATTACHMENT TYPES, ANCHOR TYPES, & ANCHOR SPACING

INSTALLATION OPTIONS ARE:
1) OPEN FRAMING - WOOD OR METAL STUDS
2) WOOD SHEATHING
3) HAT CHANNEL OVER SHEATHING WITHOUT OR WITH A *VAPOR BARRIER (*RECOMMENDED FOR WALLS)

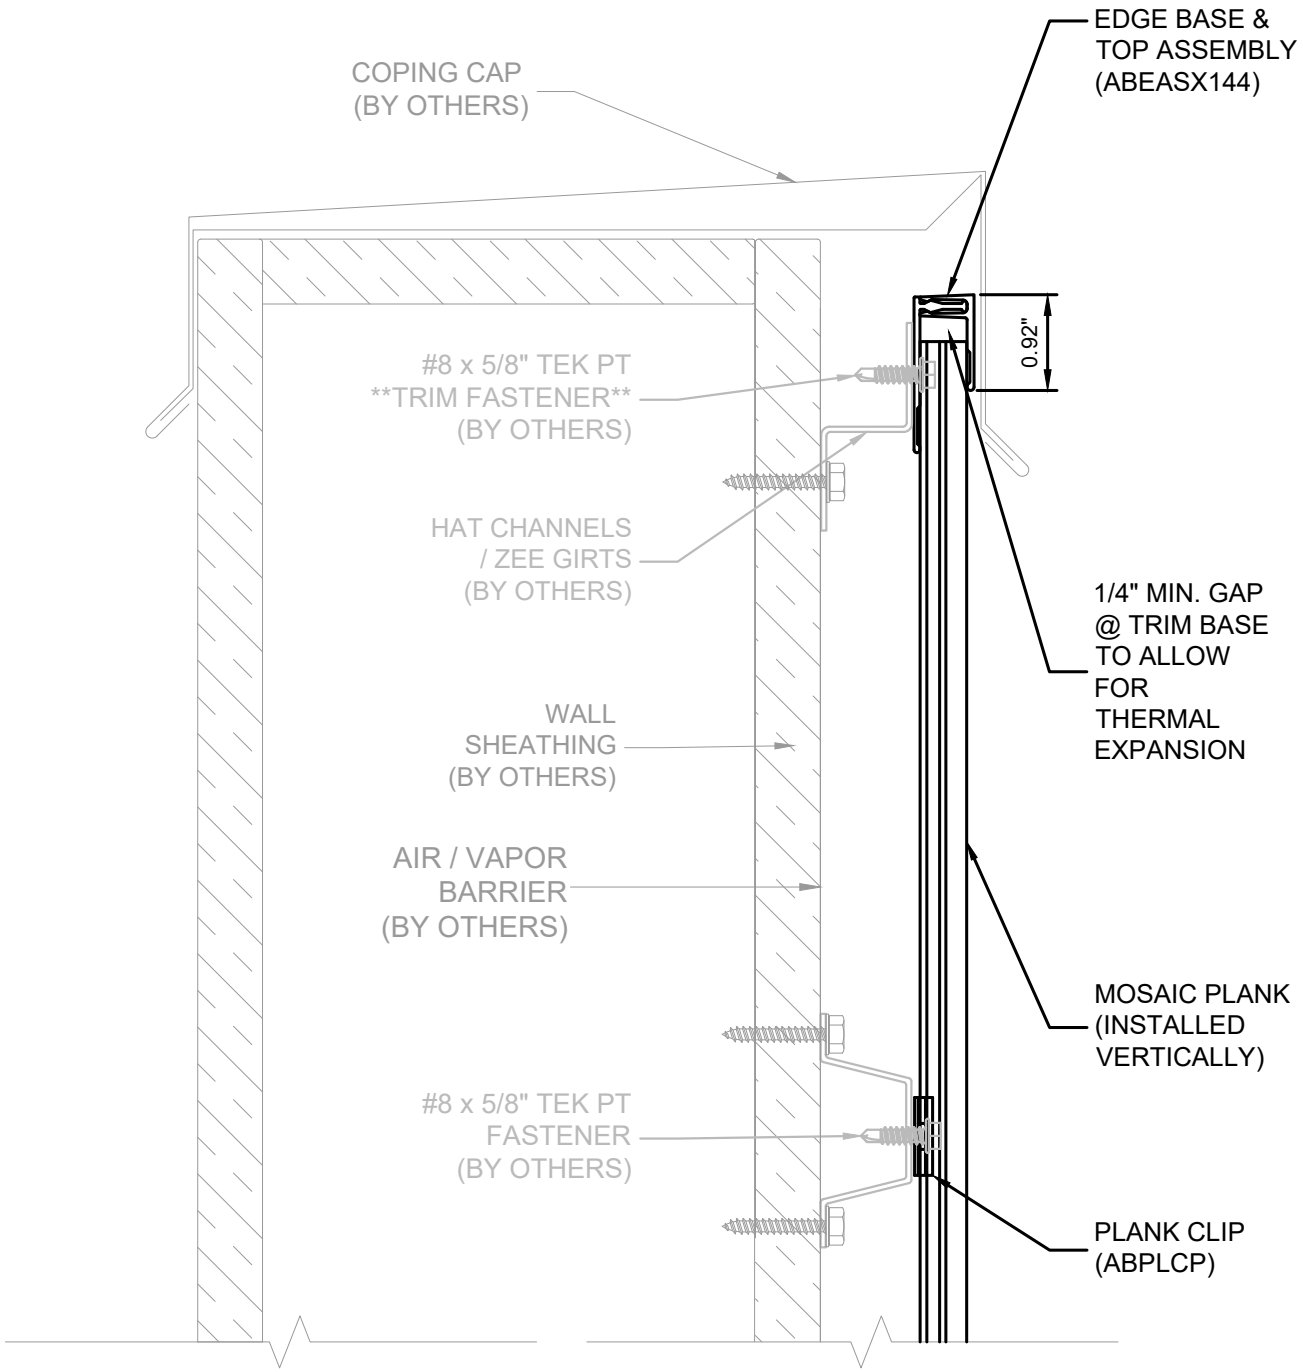

Lumabuilt
2529 W. Jackson St.
Phoenix, AZ 85298
PHONE: (602) 275-1676
FAX: (602) 275-1739

VERTICAL PARAPET (EDGE BASE & TOP ASSY)

SCALE: N.T.S | 05/07/26 | SYSTEM = MOSAIC

ALL DETAILS SHOW MOSAIC ATTACHED TO HAT CHANNELS OVER SOLID SUBSTRATE
REFERENCE LOAD SPAN TABLES FOR ALL ATTACHMENT TYPES, ANCHOR TYPES, & ANCHOR SPACING

INSTALLATION OPTIONS ARE:
1) OPEN FRAMING - WOOD OR METAL STUDS
2) WOOD SHEATHING
3) HAT CHANNEL OVER SHEATHING WITHOUT OR WITH A *VAPOR BARRIER (*RECOMMENDED FOR WALLS)

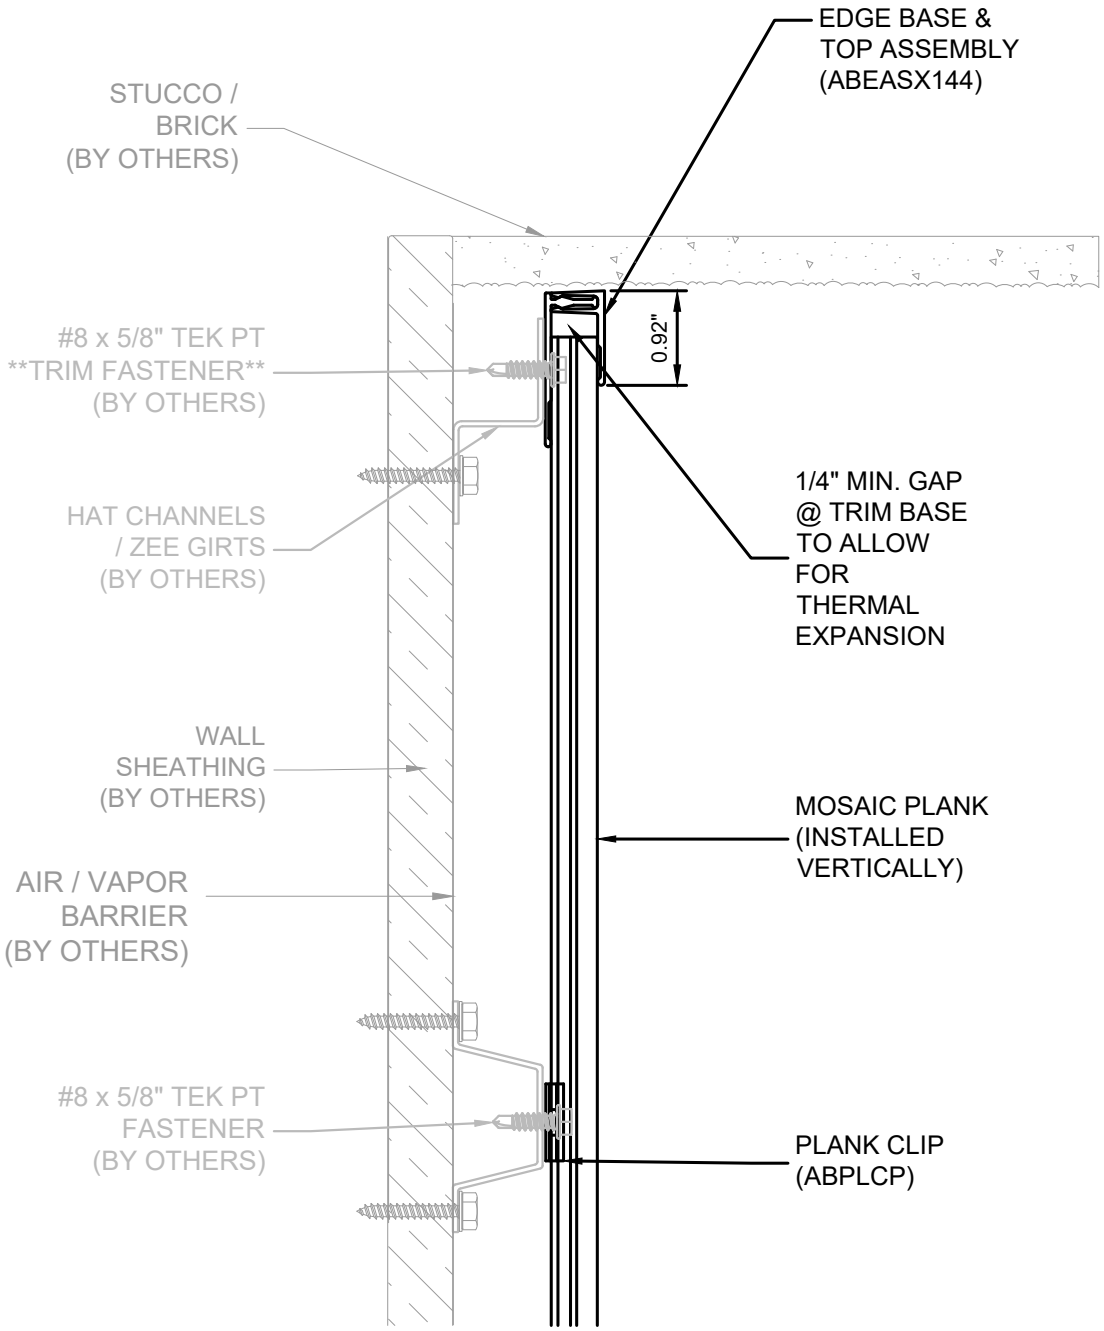

Lumabuilt
2529 W. Jackson St.
Phoenix, AZ 85298
PHONE: (602) 275-1676
FAX: (602) 275-1739

VERTICAL CEILING (EDGE BASE & TOP ASSY)

SCALE: N.T.S | 05/07/26 | SYSTEM = MOSAIC

ALL DETAILS SHOW MOSAIC ATTACHED TO HAT CHANNELS OVER SOLID SUBSTRATE
REFERENCE LOAD SPAN TABLES FOR ALL ATTACHMENT TYPES, ANCHOR TYPES, & ANCHOR SPACING

INSTALLATION OPTIONS ARE:
1) OPEN FRAMING - WOOD OR METAL STUDS
2) WOOD SHEATHING
3) HAT CHANNEL OVER SHEATHING WITHOUT OR WITH A *VAPOR BARRIER (*RECOMMENDED FOR WALLS)

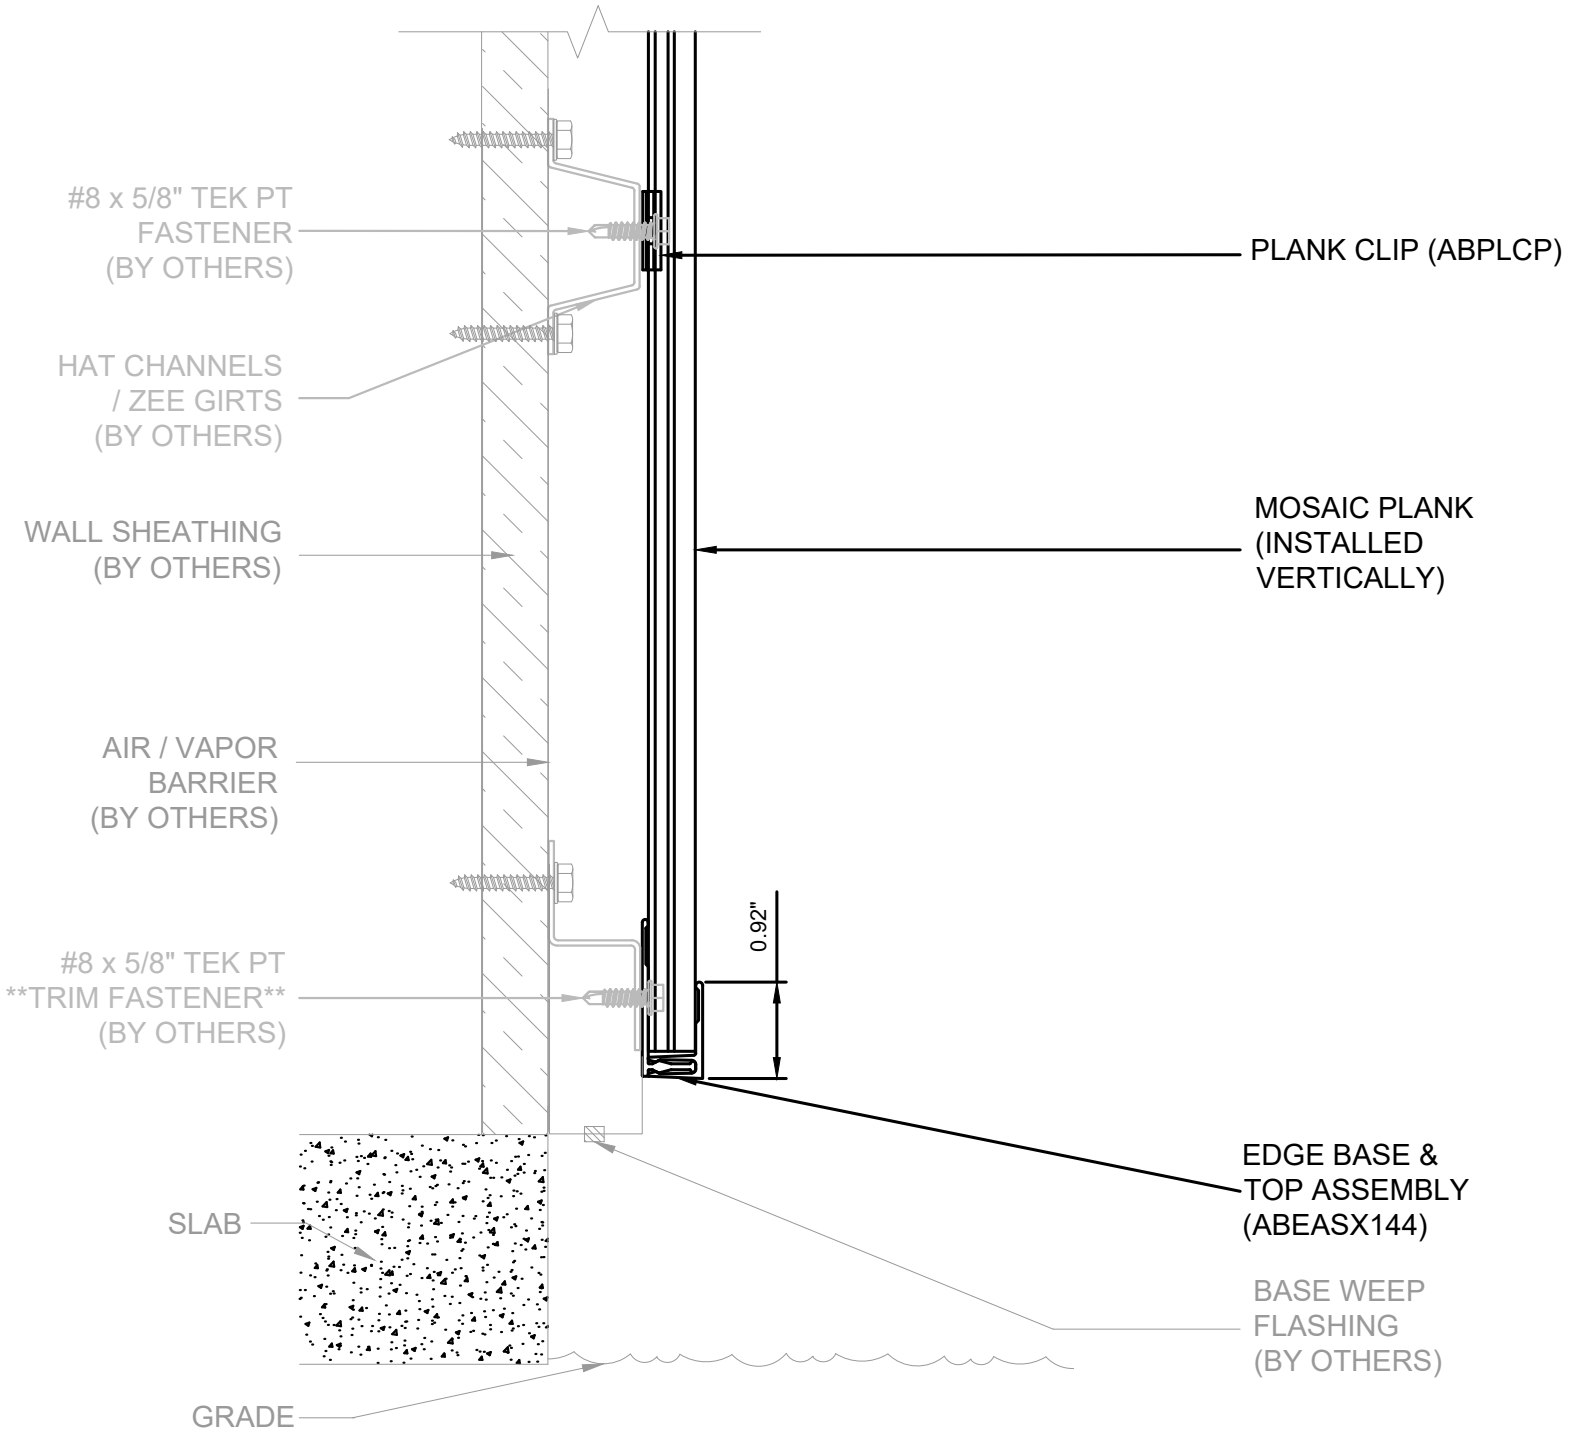

Lumabuilt
2529 W. Jackson St.
Phoenix, AZ 85298
PHONE: (602) 275-1676
FAX: (602) 275-1739

VERTICAL GRADE (EDGE BASE & TOP ASSY)

SCALE: N.T.S | 05/07/26 | SYSTEM = MOSAIC

ALL DETAILS SHOW MOSAIC ATTACHED TO HAT CHANNELS OVER SOLID SUBSTRATE
REFERENCE LOAD SPAN TABLES FOR ALL ATTACHMENT TYPES, ANCHOR TYPES, & ANCHOR SPACING

INSTALLATION OPTIONS ARE:
1) OPEN FRAMING - WOOD OR METAL STUDS
2) WOOD SHEATHING
3) HAT CHANNEL OVER SHEATHING WITHOUT OR WITH A *VAPOR BARRIER (*RECOMMENDED FOR WALLS)

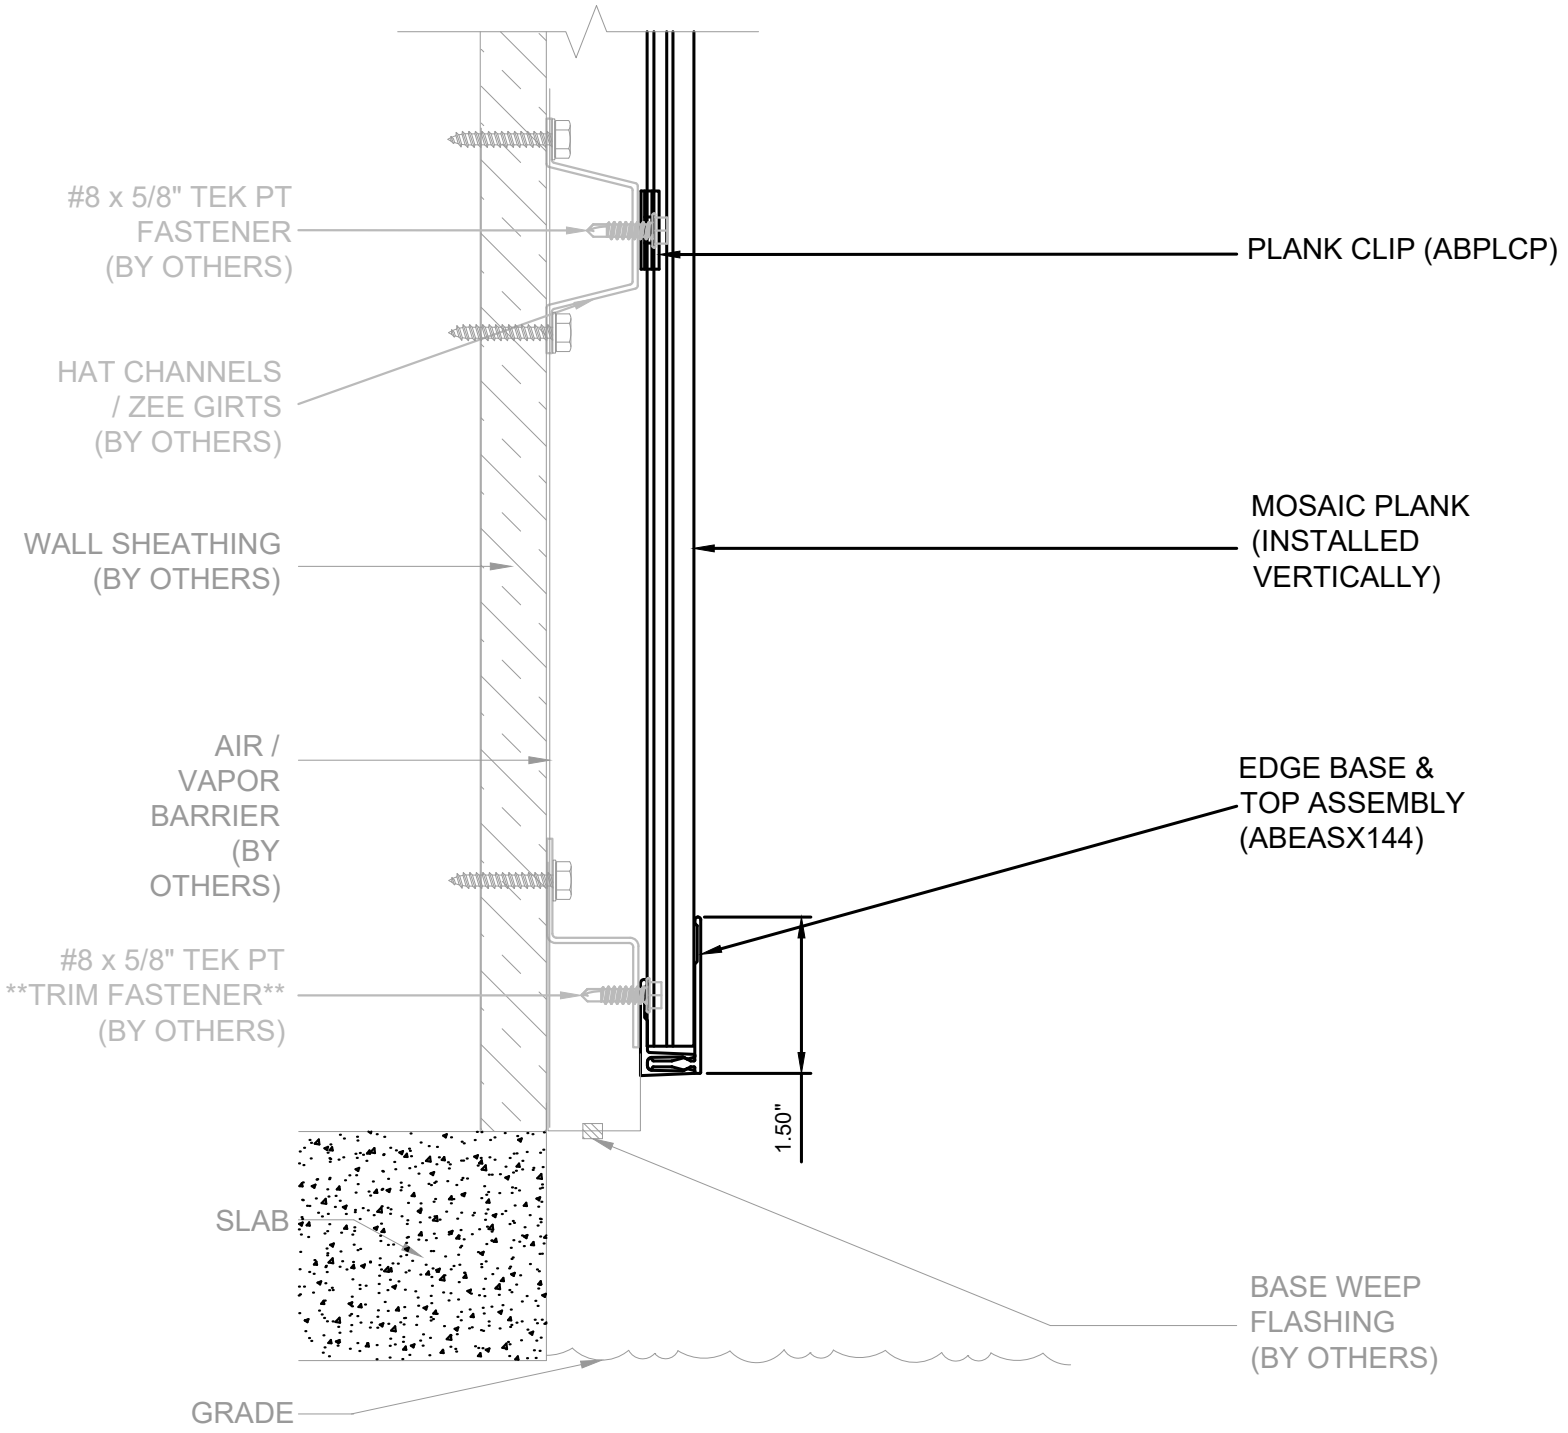

Lumabuilt
2529 W. Jackson St.
Phoenix, AZ 85298
PHONE: (602) 275-1676
FAX: (602) 275-1739

VERTICAL GRADE (EDGE BASE & TOP ASSY)

SCALE: N.T.S | 05/07/26 | SYSTEM = MOSAIC

ALL DETAILS SHOW MOSAIC ATTACHED TO HAT CHANNELS OVER SOLID SUBSTRATE
REFERENCE LOAD SPAN TABLES FOR ALL ATTACHMENT TYPES, ANCHOR TYPES, & ANCHOR SPACING

INSTALLATION OPTIONS ARE:
1) OPEN FRAMING - WOOD OR METAL STUDS
2) WOOD SHEATHING
3) HAT CHANNEL OVER SHEATHING WITHOUT OR WITH A *VAPOR BARRIER (*RECOMMENDED FOR WALLS)

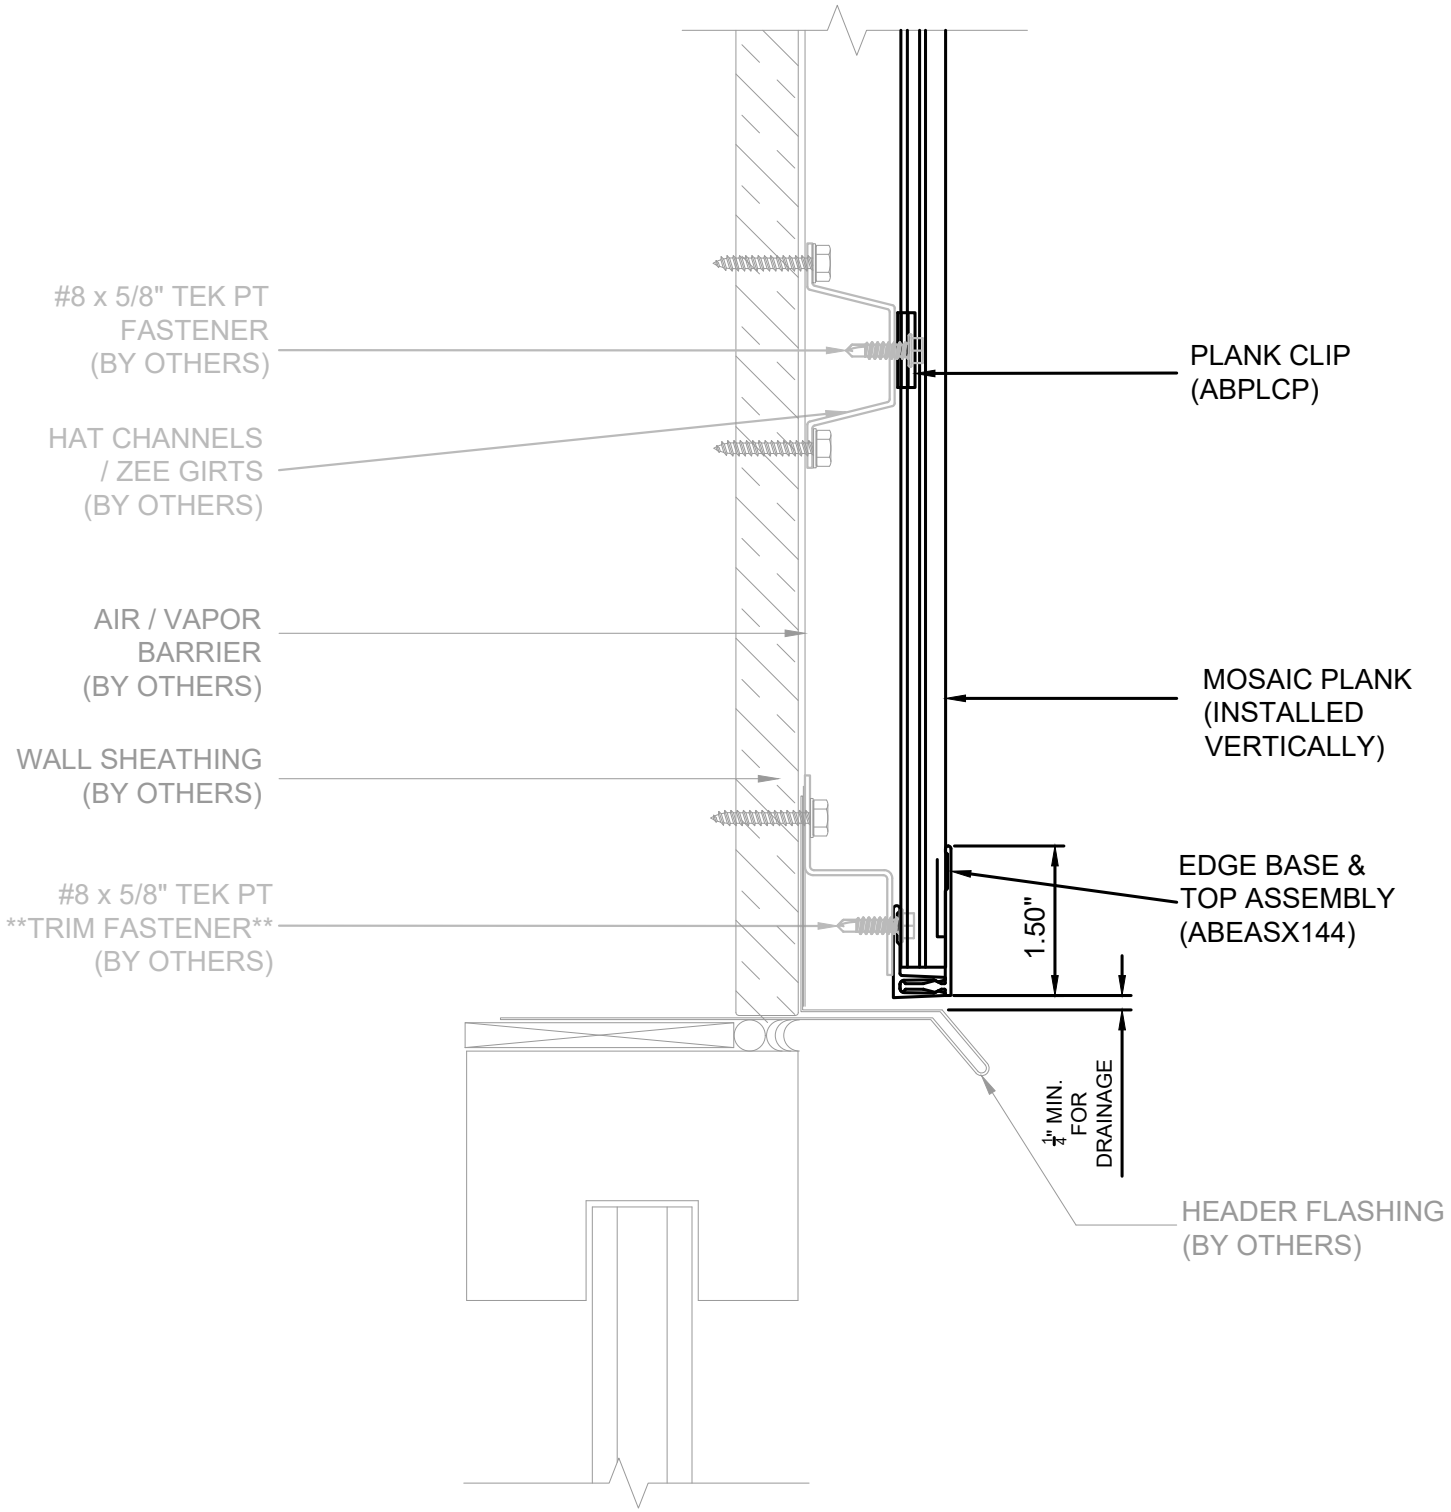

Lumabuilt
2529 W. Jackson St.
Phoenix, AZ 85298
PHONE: (602) 275-1676
FAX: (602) 275-1739

VERTICAL HEADER (EDGE BASE & TOP ASSY)

208

SCALE: N.T.S | 05/07/26 | SYSTEM = MOSAIC

ALL DETAILS SHOW MOSAIC ATTACHED TO HAT CHANNELS OVER SOLID SUBSTRATE
REFERENCE LOAD SPAN TABLES FOR ALL ATTACHMENT TYPES, ANCHOR TYPES, & ANCHOR SPACING

INSTALLATION OPTIONS ARE:
1) OPEN FRAMING - WOOD OR METAL STUDS
2) WOOD SHEATHING
3) HAT CHANNEL OVER SHEATHING WITHOUT OR WITH A *VAPOR BARRIER (*RECOMMENDED FOR WALLS)

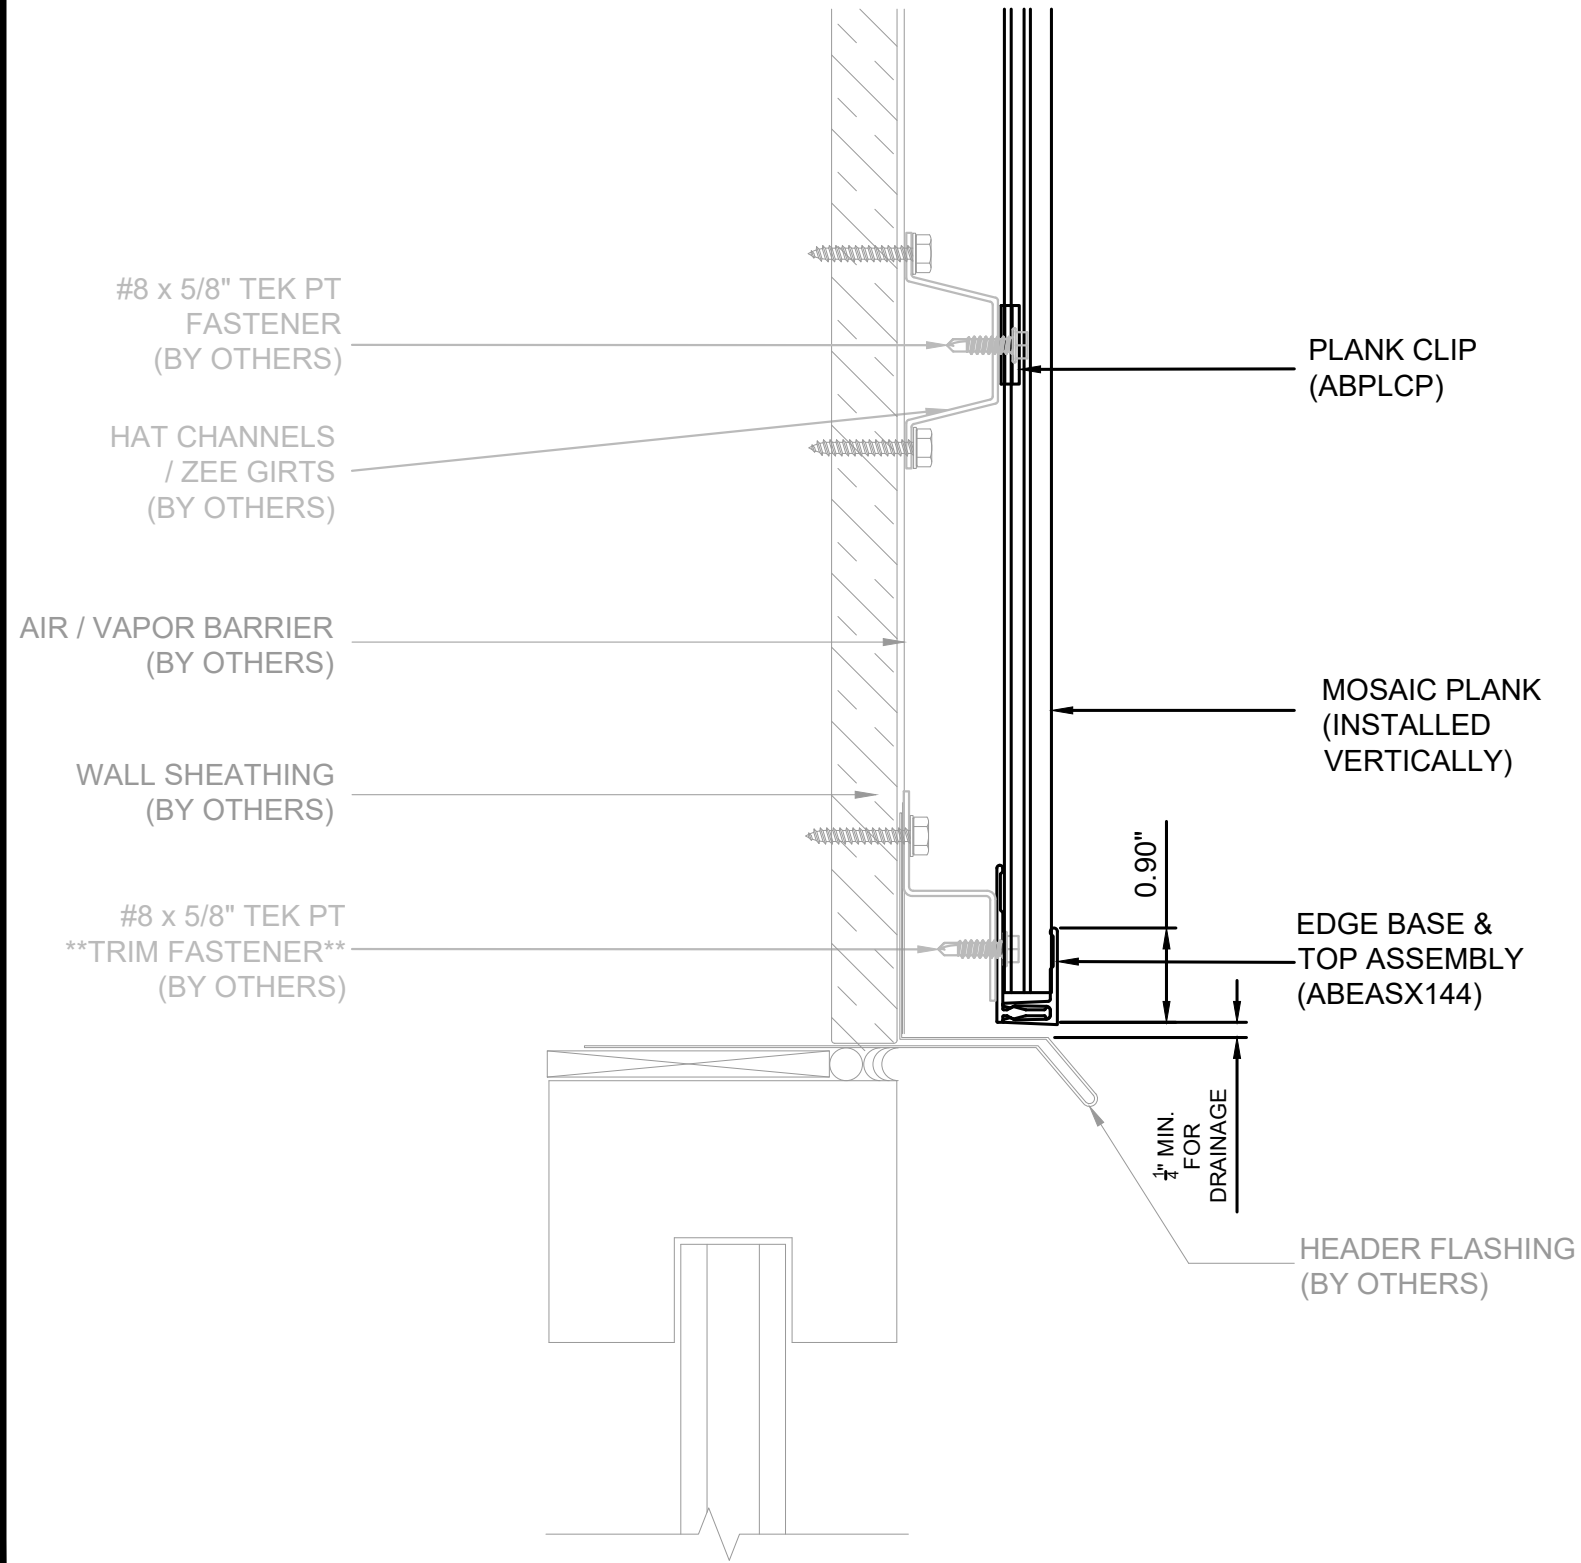

Lumabuilt
2529 W. Jackson St.
Phoenix, AZ 85298
PHONE: (602) 275-1676
FAX: (602) 275-1739

VERTICAL HEADER (EDGE BASE & TOP ASSY)

SCALE: N.T.S | 05/07/26 | SYSTEM = MOSAIC

ALL DETAILS SHOW MOSAIC ATTACHED TO HAT CHANNELS OVER SOLID SUBSTRATE
REFERENCE LOAD SPAN TABLES FOR ALL ATTACHMENT TYPES, ANCHOR TYPES, & ANCHOR SPACING

INSTALLATION OPTIONS ARE:
1) OPEN FRAMING - WOOD OR METAL STUDS
2) WOOD SHEATHING
3) HAT CHANNEL OVER SHEATHING WITHOUT OR WITH A *VAPOR BARRIER (*RECOMMENDED FOR WALLS)

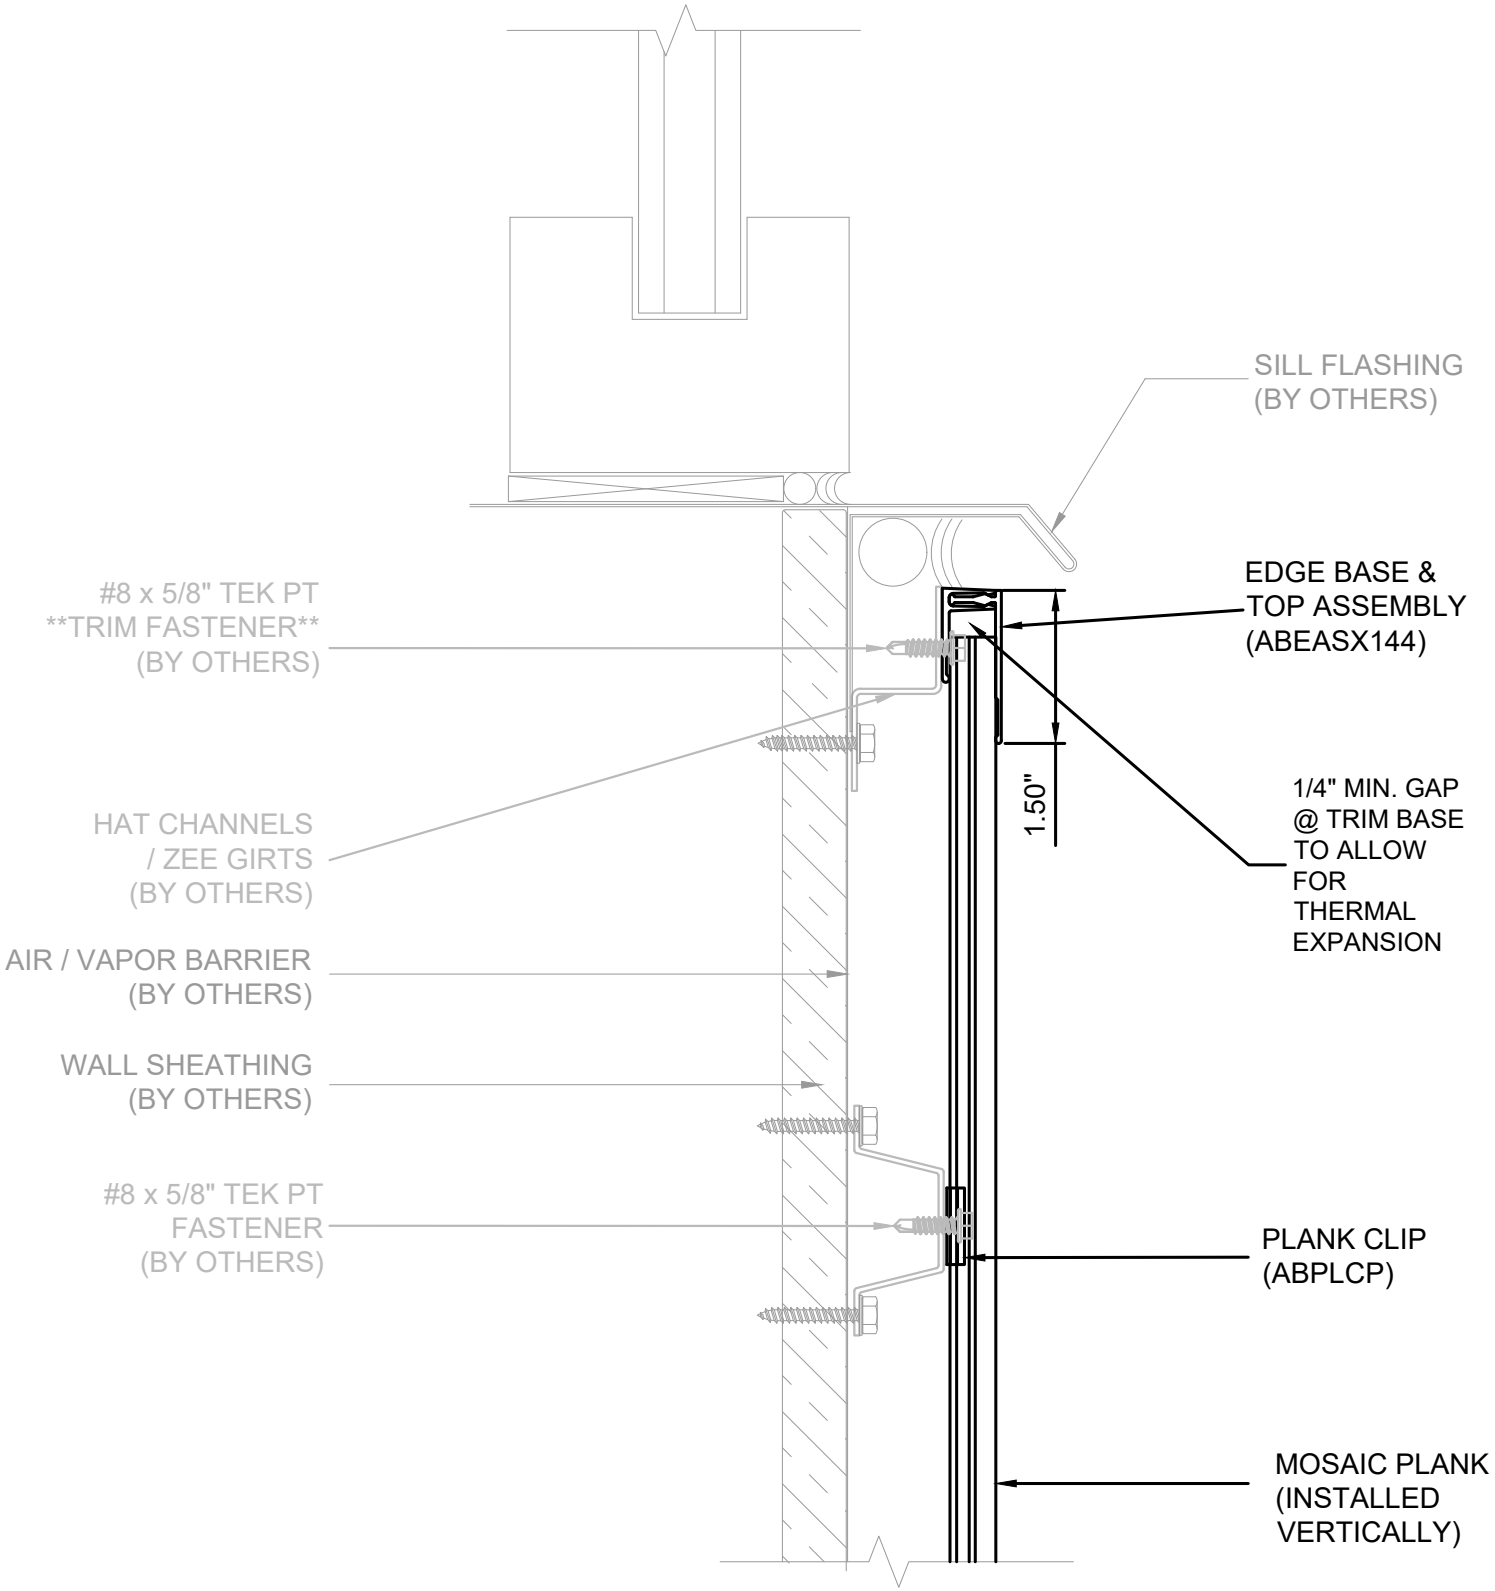

Lumabuilt
2529 W. Jackson St.
Phoenix, AZ 85298
PHONE: (602) 275-1676
FAX: (602) 275-1739

VERTICAL SILL (EDGE BASE & TOP ASSY)

SCALE: N.T.S | 05/07/26 | SYSTEM = MOSAIC

ALL DETAILS SHOW MOSAIC ATTACHED TO HAT CHANNELS OVER SOLID SUBSTRATE
REFERENCE LOAD SPAN TABLES FOR ALL ATTACHMENT TYPES, ANCHOR TYPES, & ANCHOR SPACING

INSTALLATION OPTIONS ARE:
1) OPEN FRAMING - WOOD OR METAL STUDS
2) WOOD SHEATHING
3) HAT CHANNEL OVER SHEATHING WITHOUT OR WITH A *VAPOR BARRIER (*RECOMMENDED FOR WALLS)

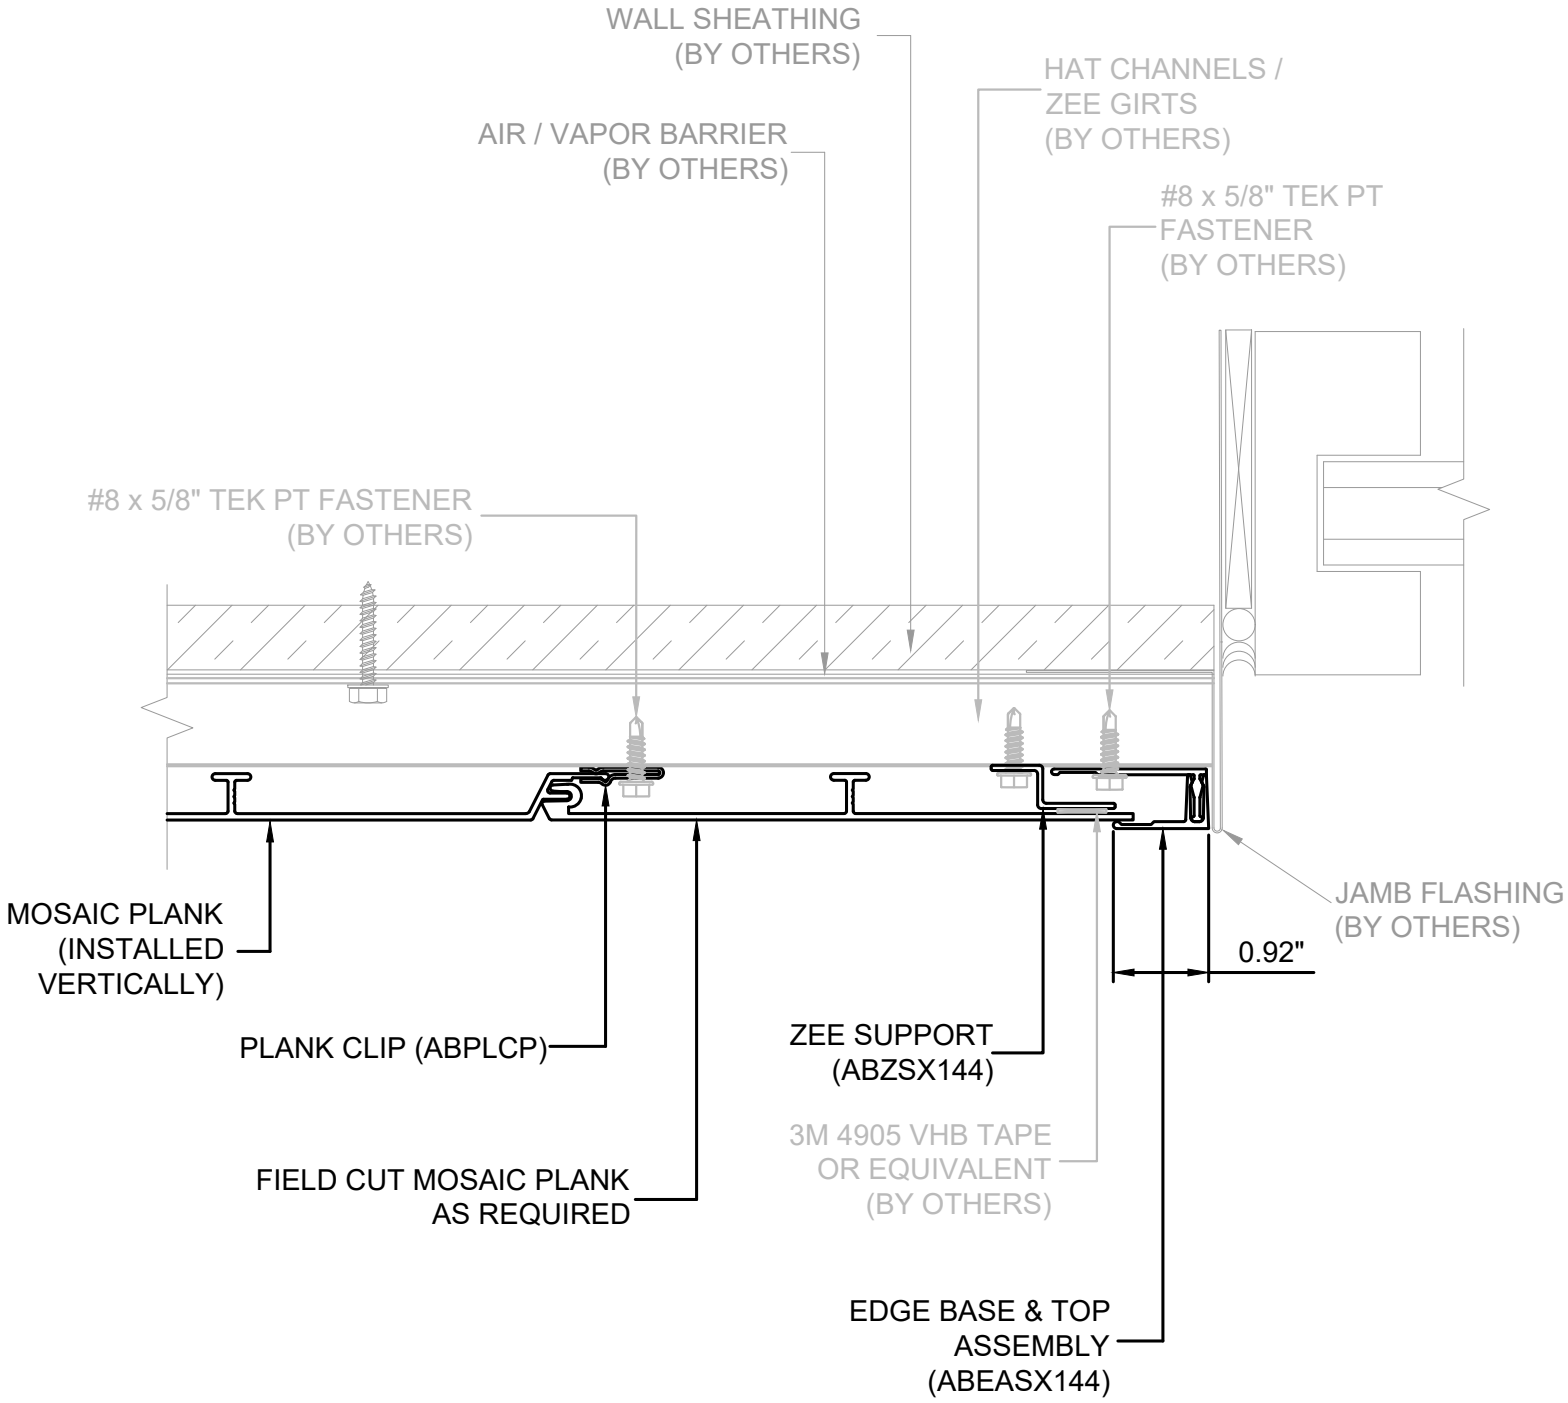

Lumabuilt
2529 W. Jackson St.
Phoenix, AZ 85298
PHONE: (602) 275-1676
FAX: (602) 275-1739

VERT. JAMB TERM. (EDGE BASE & TOP ASSY)

SCALE: N.T.S | 05/07/26 | SYSTEM = MOSAIC

ALL DETAILS SHOW MOSAIC ATTACHED TO HAT CHANNELS OVER SOLID SUBSTRATE
REFERENCE LOAD SPAN TABLES FOR ALL ATTACHMENT TYPES, ANCHOR TYPES, & ANCHOR SPACING

INSTALLATION OPTIONS ARE:
1) OPEN FRAMING - WOOD OR METAL STUDS
2) WOOD SHEATHING
3) HAT CHANNEL OVER SHEATHING WITHOUT OR WITH A *VAPOR BARRIER (*RECOMMENDED FOR WALLS)

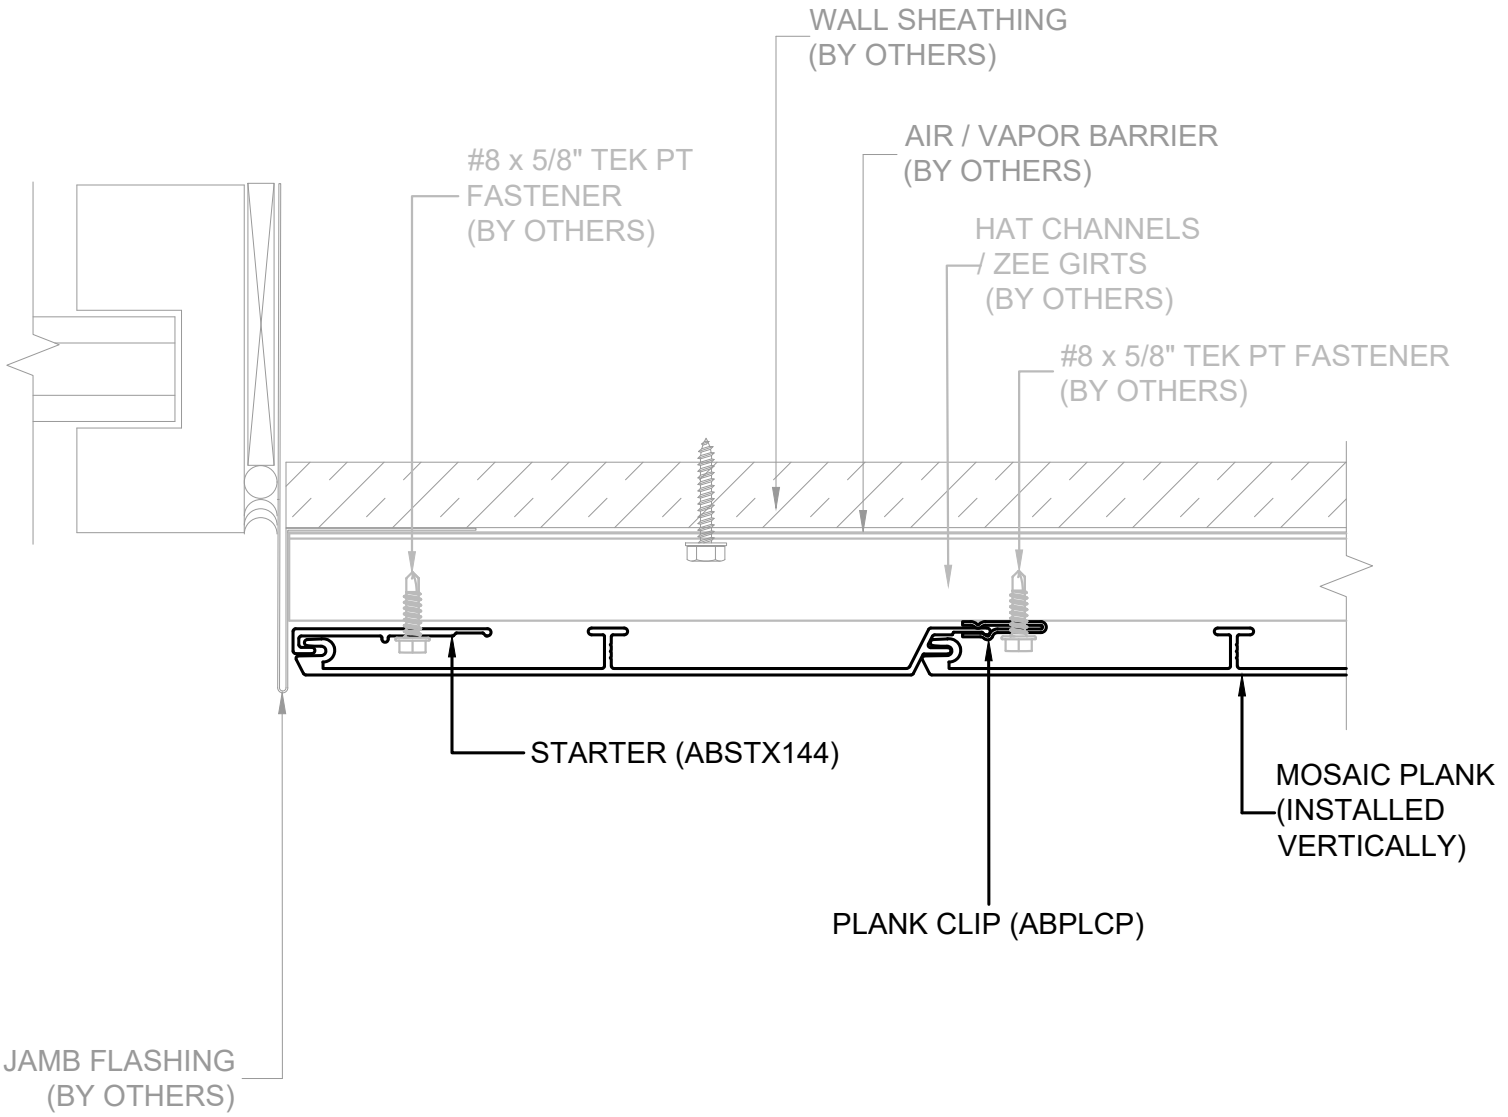

Lumabuilt
2529 W. Jackson St.
Phoenix, AZ 85298
PHONE: (602) 275-1676
FAX: (602) 275-1739

VERTICAL JAMB (STARTER)

SCALE: N.T.S | 05/07/26 | SYSTEM = MOSAIC

ALL DETAILS SHOW MOSAIC ATTACHED TO HAT CHANNELS OVER SOLID SUBSTRATE
REFERENCE LOAD SPAN TABLES FOR ALL ATTACHMENT TYPES, ANCHOR TYPES, & ANCHOR SPACING

INSTALLATION OPTIONS ARE:
1) OPEN FRAMING - WOOD OR METAL STUDS
2) WOOD SHEATHING
3) HAT CHANNEL OVER SHEATHING WITHOUT OR WITH A *VAPOR BARRIER (*RECOMMENDED FOR WALLS)

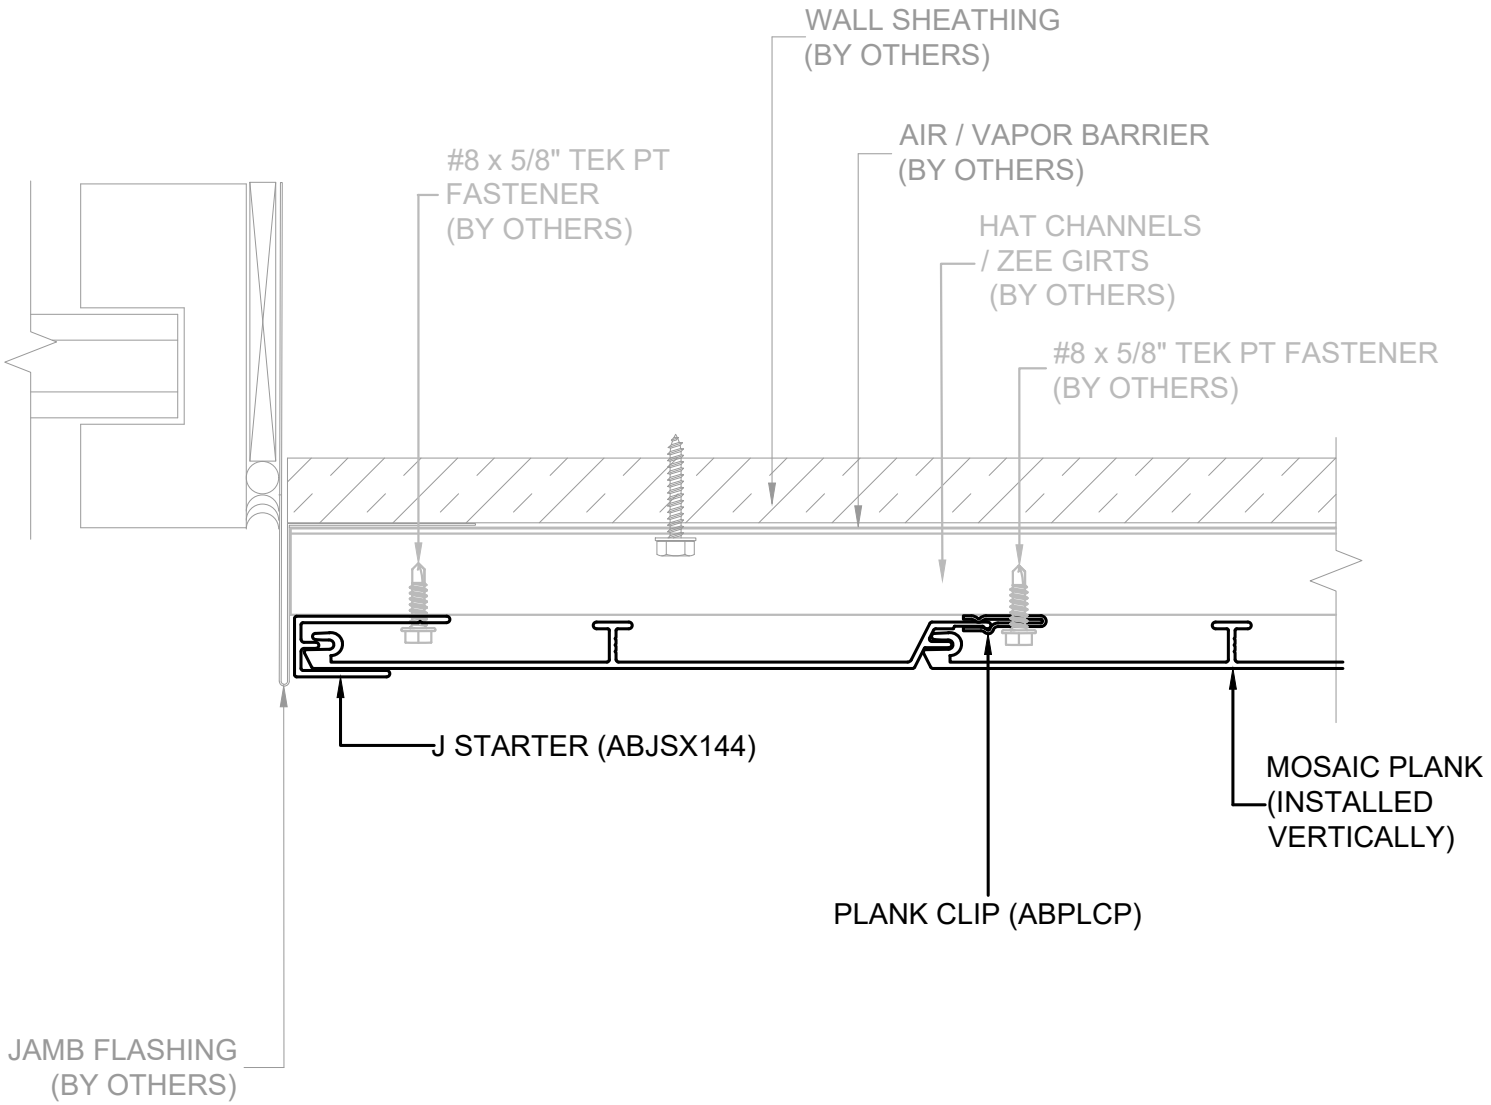

Lumabuilt
2529 W. Jackson St.
Phoenix, AZ 85298
PHONE: (602) 275-1676
FAX: (602) 275-1739

VERTICAL JAMB (J-STARTER)

SCALE: N.T.S | 05/07/26 | SYSTEM = MOSAIC

ALL DETAILS SHOW MOSAIC ATTACHED TO HAT CHANNELS OVER SOLID SUBSTRATE
REFERENCE LOAD SPAN TABLES FOR ALL ATTACHMENT TYPES, ANCHOR TYPES, & ANCHOR SPACING

INSTALLATION OPTIONS ARE:
1) OPEN FRAMING - WOOD OR METAL STUDS
2) WOOD SHEATHING
3) HAT CHANNEL OVER SHEATHING WITHOUT OR WITH A *VAPOR BARRIER (*RECOMMENDED FOR WALLS)

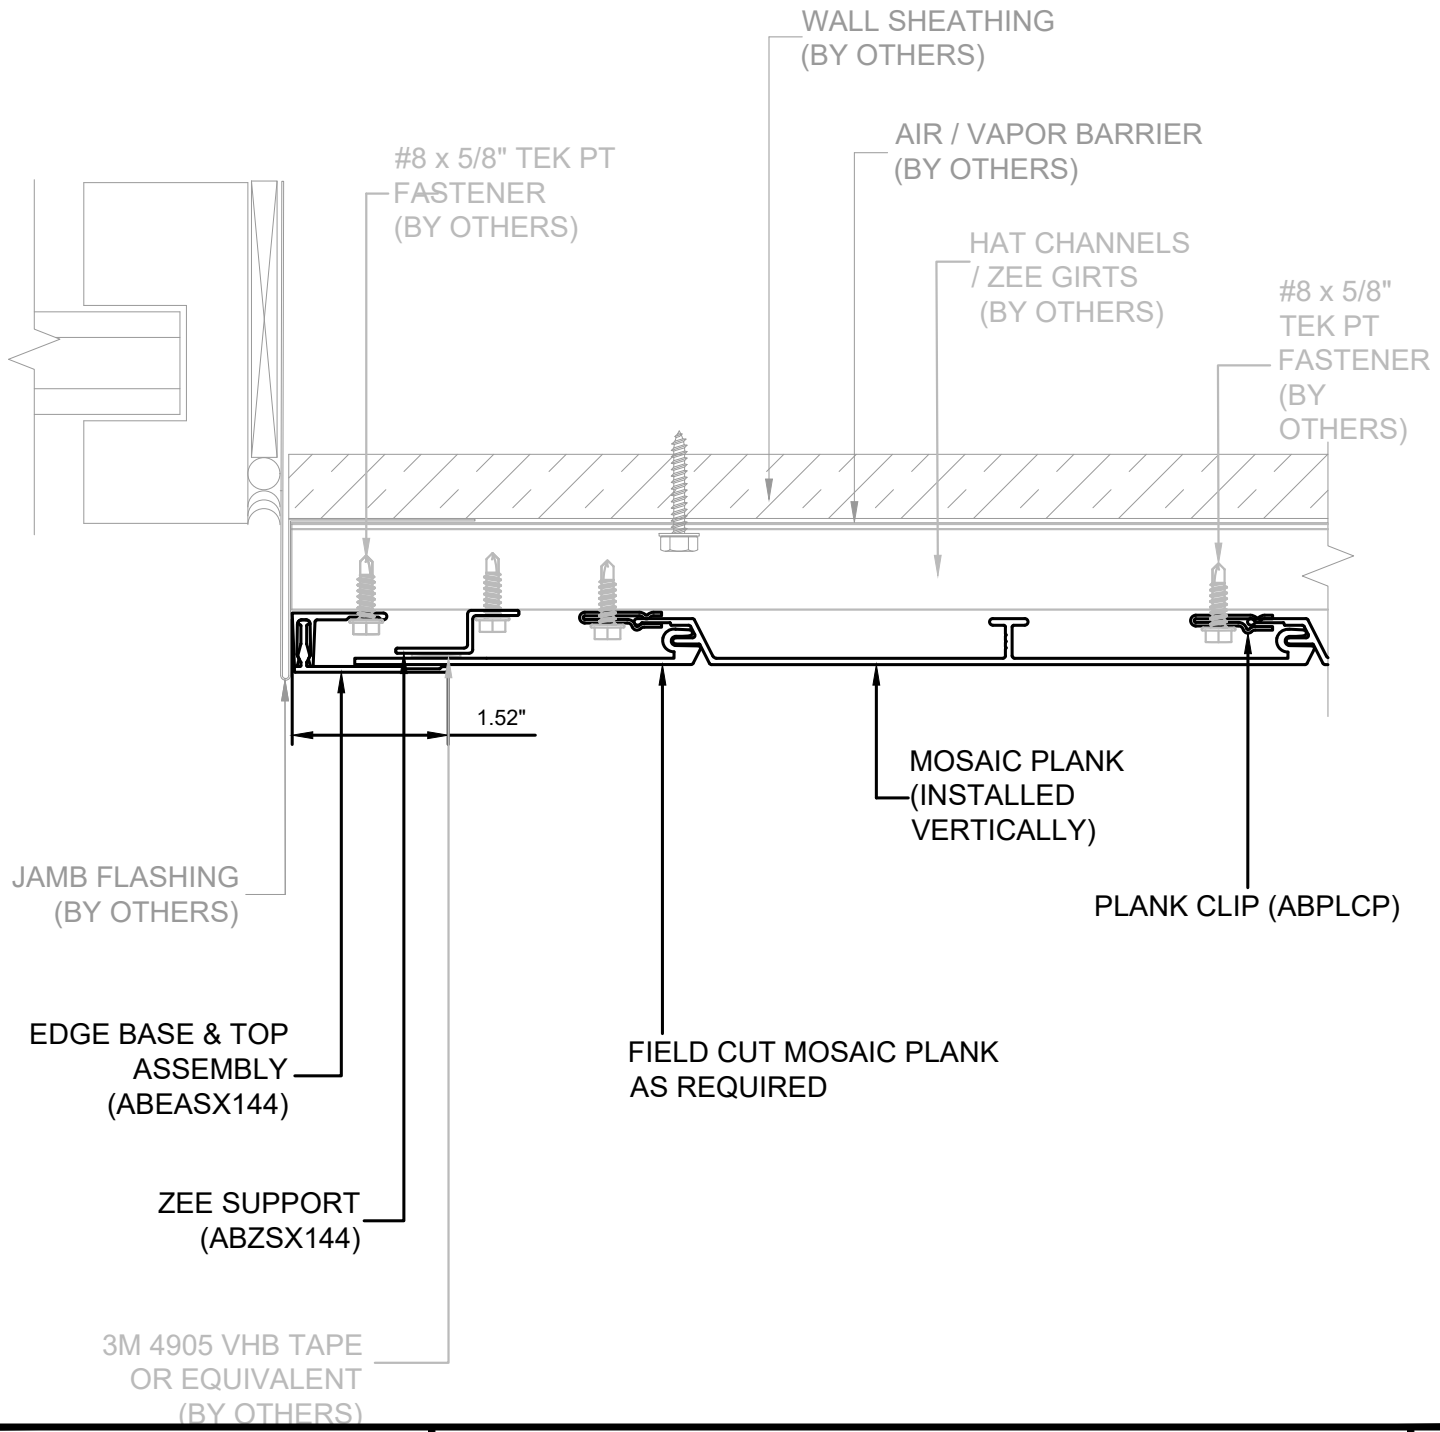

Lumabuilt
2529 W. Jackson St.
Phoenix, AZ 85298
PHONE: (602) 275-1676
FAX: (602) 275-1739

VERT. JAMB (EDGE BASE & TOP ASSY)

SCALE: N.T.S | 05/07/26 | SYSTEM = MOSAIC

ALL DETAILS SHOW MOSAIC ATTACHED TO HAT CHANNELS OVER SOLID SUBSTRATE
REFERENCE LOAD SPAN TABLES FOR ALL ATTACHMENT TYPES, ANCHOR TYPES, & ANCHOR SPACING

INSTALLATION OPTIONS ARE:
1) OPEN FRAMING - WOOD OR METAL STUDS
2) WOOD SHEATHING
3) HAT CHANNEL OVER SHEATHING WITHOUT OR WITH A *VAPOR BARRIER (*RECOMMENDED FOR WALLS)

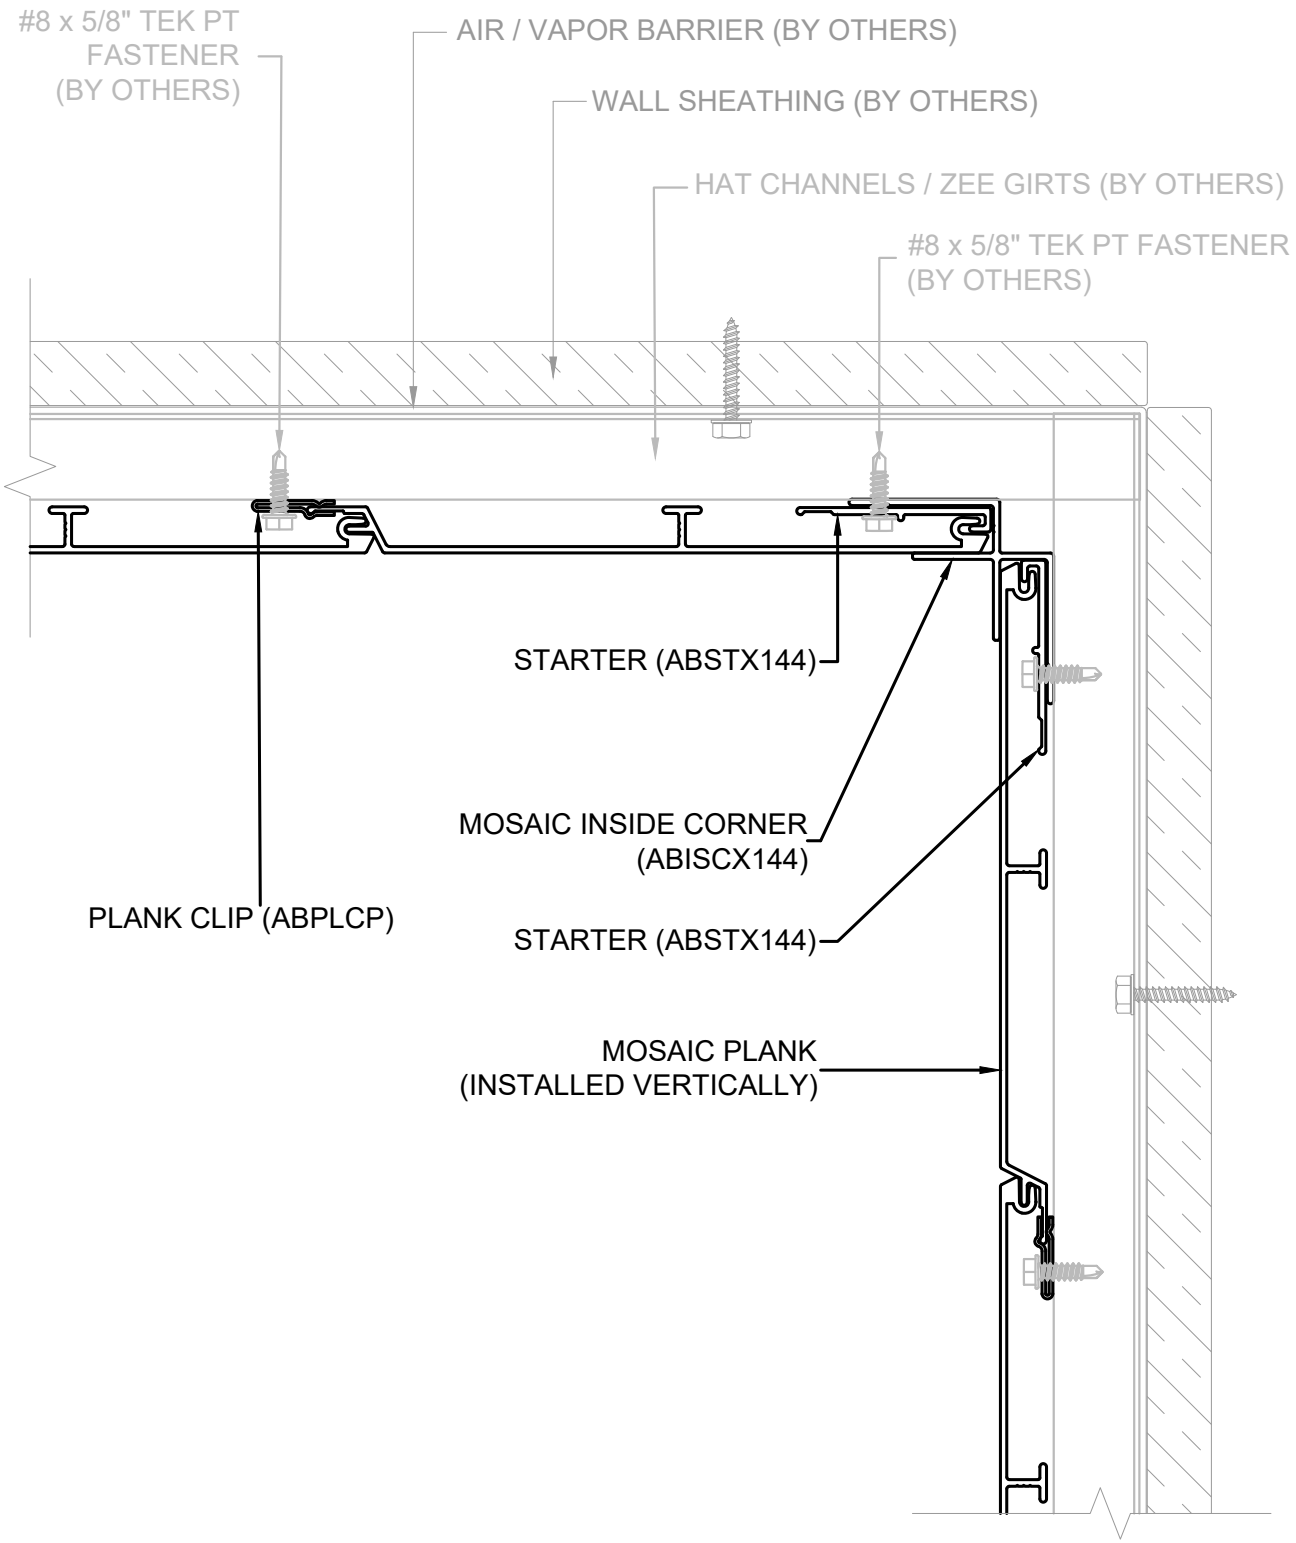

Lumabuilt
2529 W. Jackson St.
Phoenix, AZ 85298
PHONE: (602) 275-1676
FAX: (602) 275-1739

VERT. INSIDE CORNER (1-PART CORNER TRIM)

SCALE: N.T.S | 05/07/26 | SYSTEM = MOSAIC

ALL DETAILS SHOW MOSAIC ATTACHED TO HAT CHANNELS OVER SOLID SUBSTRATE
REFERENCE LOAD SPAN TABLES FOR ALL ATTACHMENT TYPES, ANCHOR TYPES, & ANCHOR SPACING

INSTALLATION OPTIONS ARE:
1) OPEN FRAMING - WOOD OR METAL STUDS
2) WOOD SHEATHING
3) HAT CHANNEL OVER SHEATHING WITHOUT OR WITH A *VAPOR BARRIER (*RECOMMENDED FOR WALLS)

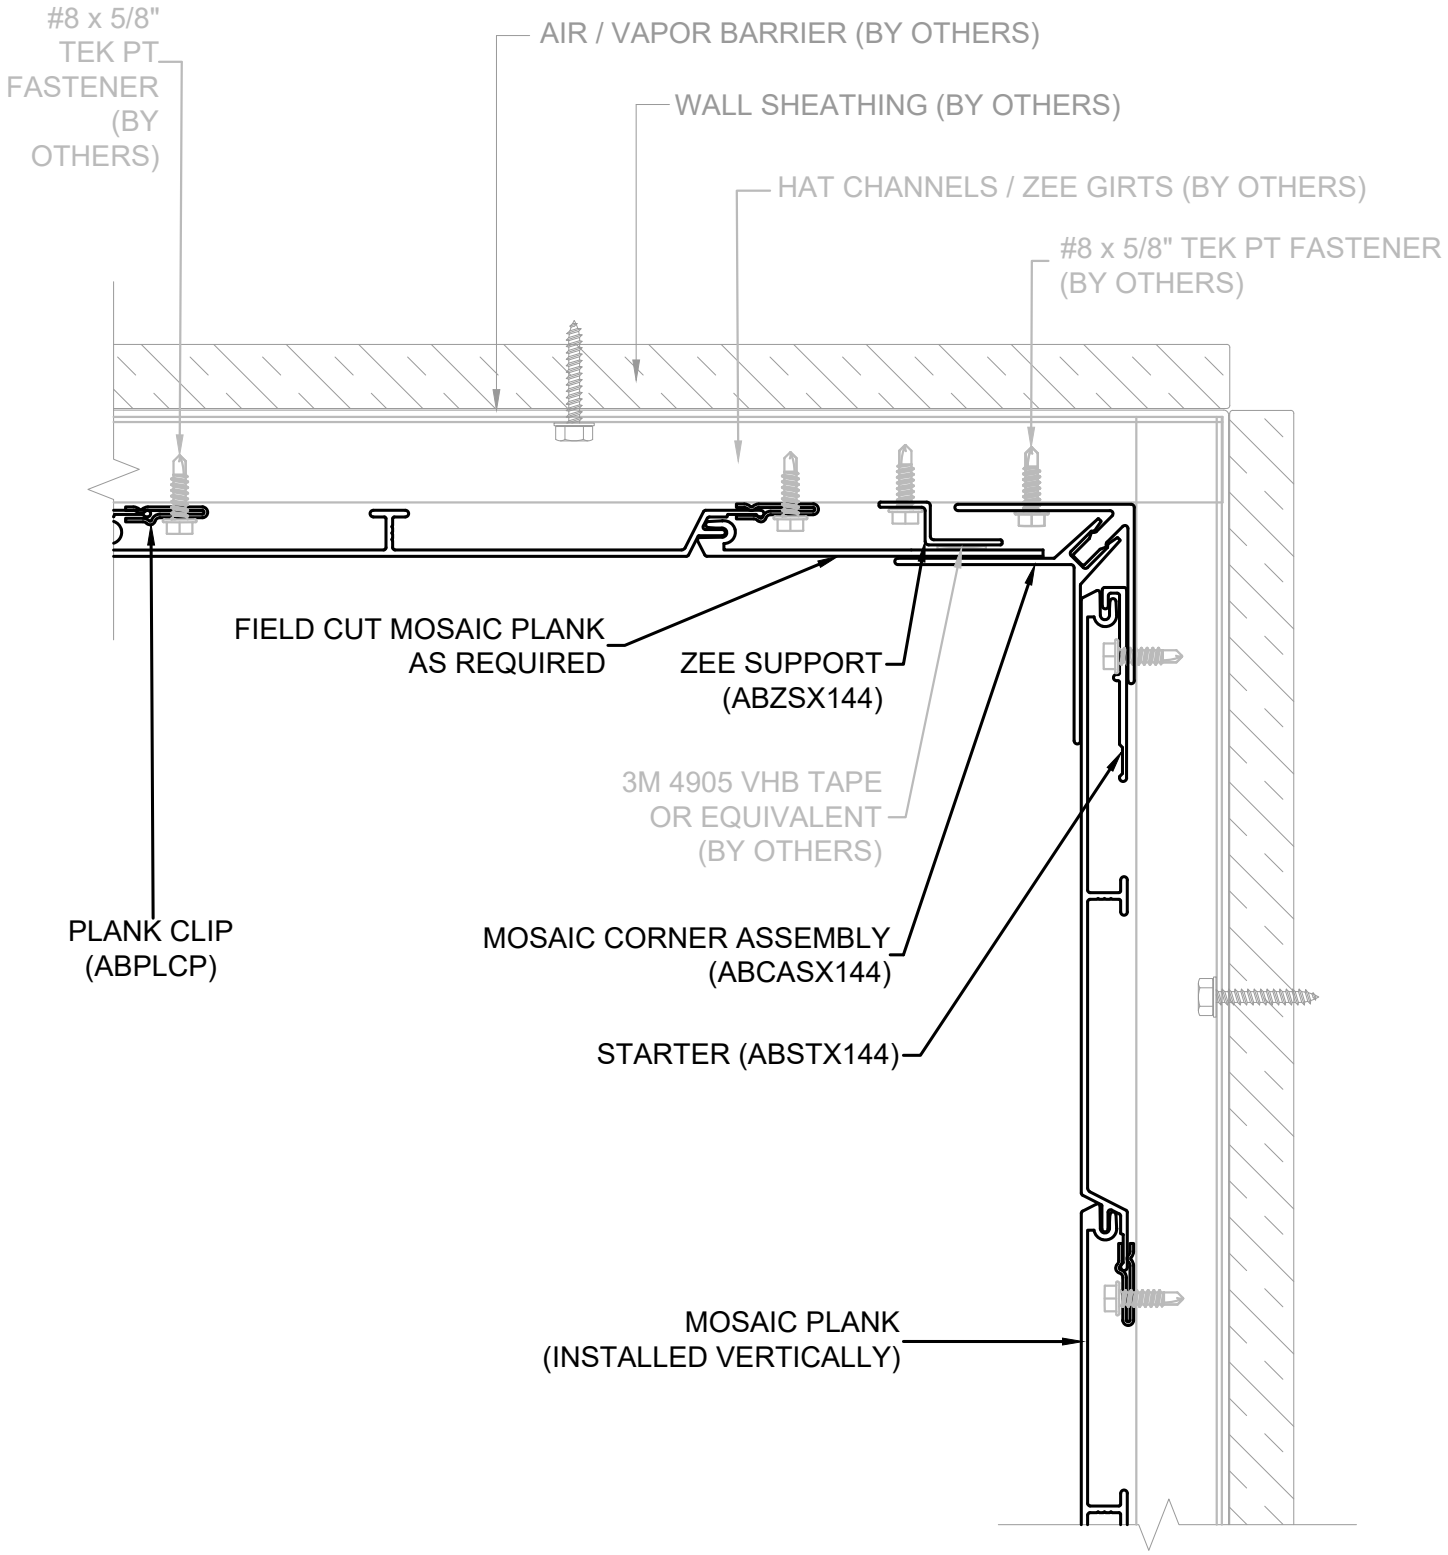

Lumabuilt
2529 W. Jackson St.
Phoenix, AZ 85298
PHONE: (602) 275-1676
FAX: (602) 275-1739

VERT. INSIDE CORNER (ASSY CORNER TRIM)

SCALE: N.T.S | 05/07/26 | SYSTEM = MOSAIC

ALL DETAILS SHOW MOSAIC ATTACHED TO HAT CHANNELS OVER SOLID SUBSTRATE
REFERENCE LOAD SPAN TABLES FOR ALL ATTACHMENT TYPES, ANCHOR TYPES, & ANCHOR SPACING

INSTALLATION OPTIONS ARE:
1) OPEN FRAMING - WOOD OR METAL STUDS
2) WOOD SHEATHING
3) HAT CHANNEL OVER SHEATHING WITHOUT OR WITH A *VAPOR BARRIER (*RECOMMENDED FOR WALLS)

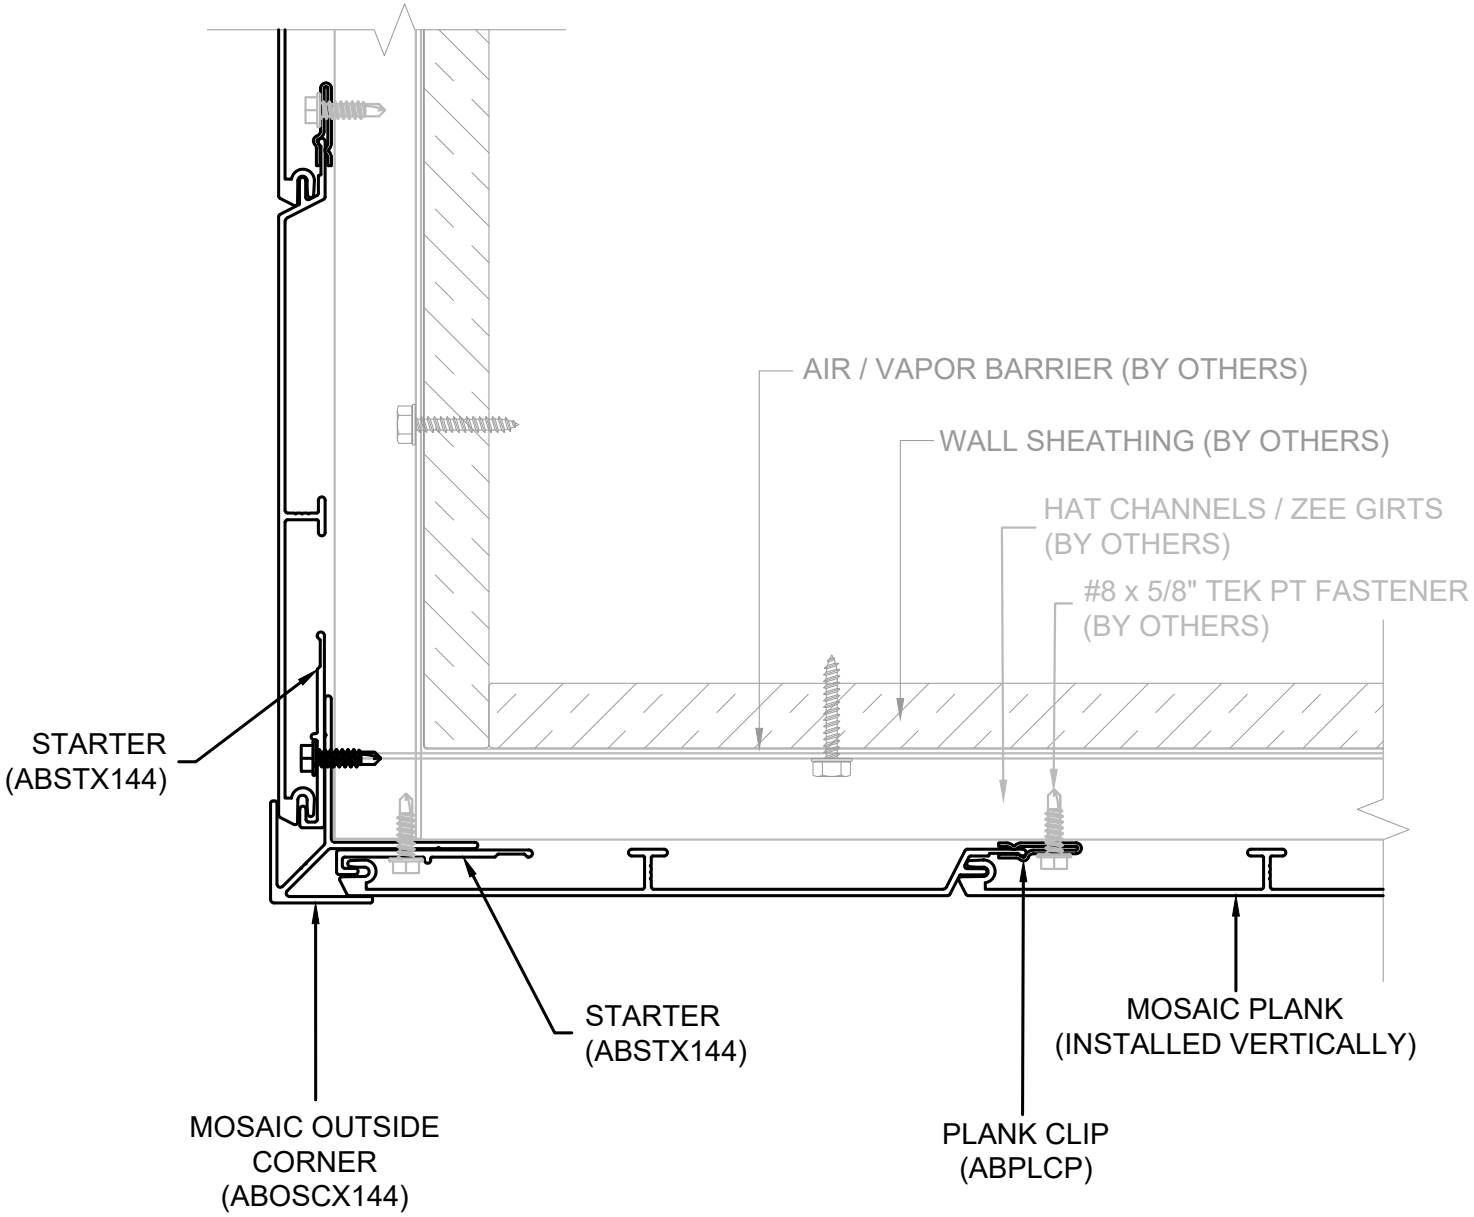

Lumabuilt
2529 W. Jackson St.
Phoenix, AZ 85298
PHONE: (602) 275-1676
FAX: (602) 275-1739

VERT. OUTSIDE CORNER(1-PART CORNER TRIM)

SCALE: N.T.S | 05/07/26 | SYSTEM = MOSAIC

ALL DETAILS SHOW MOSAIC ATTACHED TO HAT CHANNELS OVER SOLID SUBSTRATE
REFERENCE LOAD SPAN TABLES FOR ALL ATTACHMENT TYPES, ANCHOR TYPES, & ANCHOR SPACING

INSTALLATION OPTIONS ARE:
1) OPEN FRAMING - WOOD OR METAL STUDS
2) WOOD SHEATHING
3) HAT CHANNEL OVER SHEATHING WITHOUT OR WITH A *VAPOR BARRIER (*RECOMMENDED FOR WALLS)

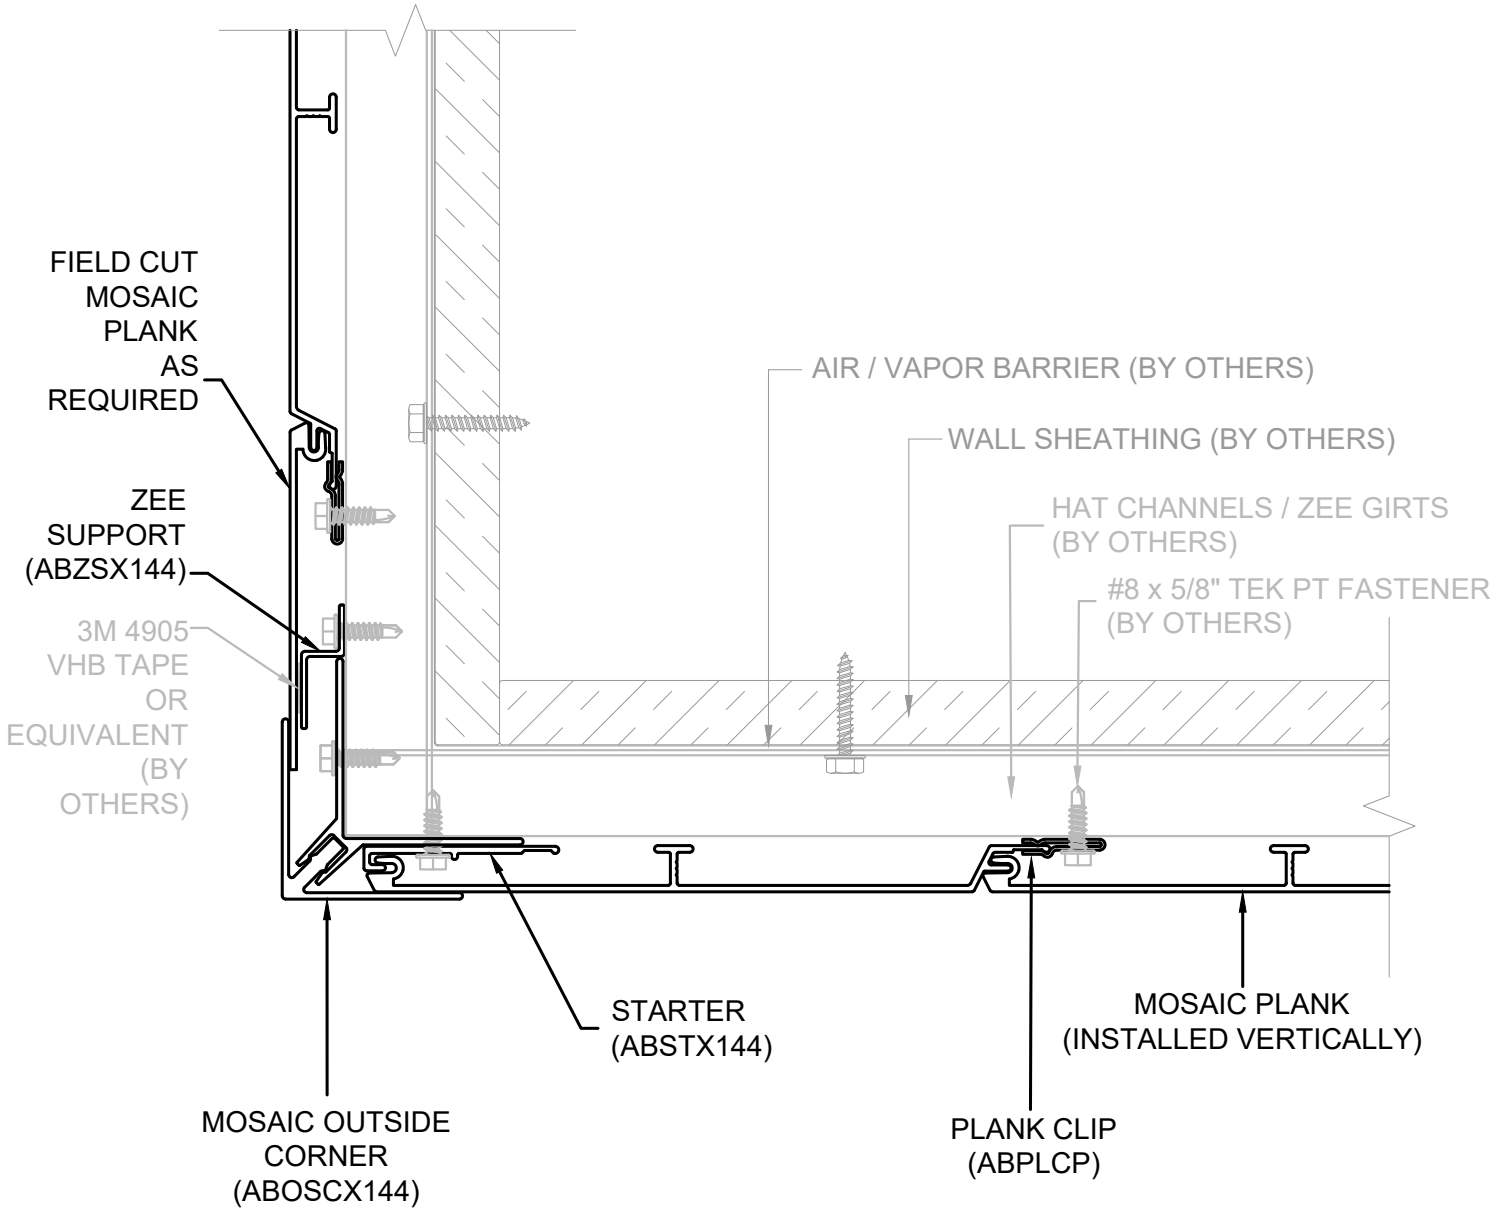

Lumabuilt
2529 W. Jackson St.
Phoenix, AZ 85298
PHONE: (602) 275-1676
FAX: (602) 275-1739

VERT. OUTSIDE CORNER (ASSY CORNER TRIM)

SCALE: N.T.S | 05/07/26 | SYSTEM = MOSAIC

ALL DETAILS SHOW MOSAIC ATTACHED TO HAT CHANNELS OVER SOLID SUBSTRATE
REFERENCE LOAD SPAN TABLES FOR ALL ATTACHMENT TYPES, ANCHOR TYPES, & ANCHOR SPACING

INSTALLATION OPTIONS ARE:
1) OPEN FRAMING - WOOD OR METAL STUDS
2) WOOD SHEATHING
3) HAT CHANNEL OVER SHEATHING WITHOUT OR WITH A *VAPOR BARRIER (*RECOMMENDED FOR WALLS)

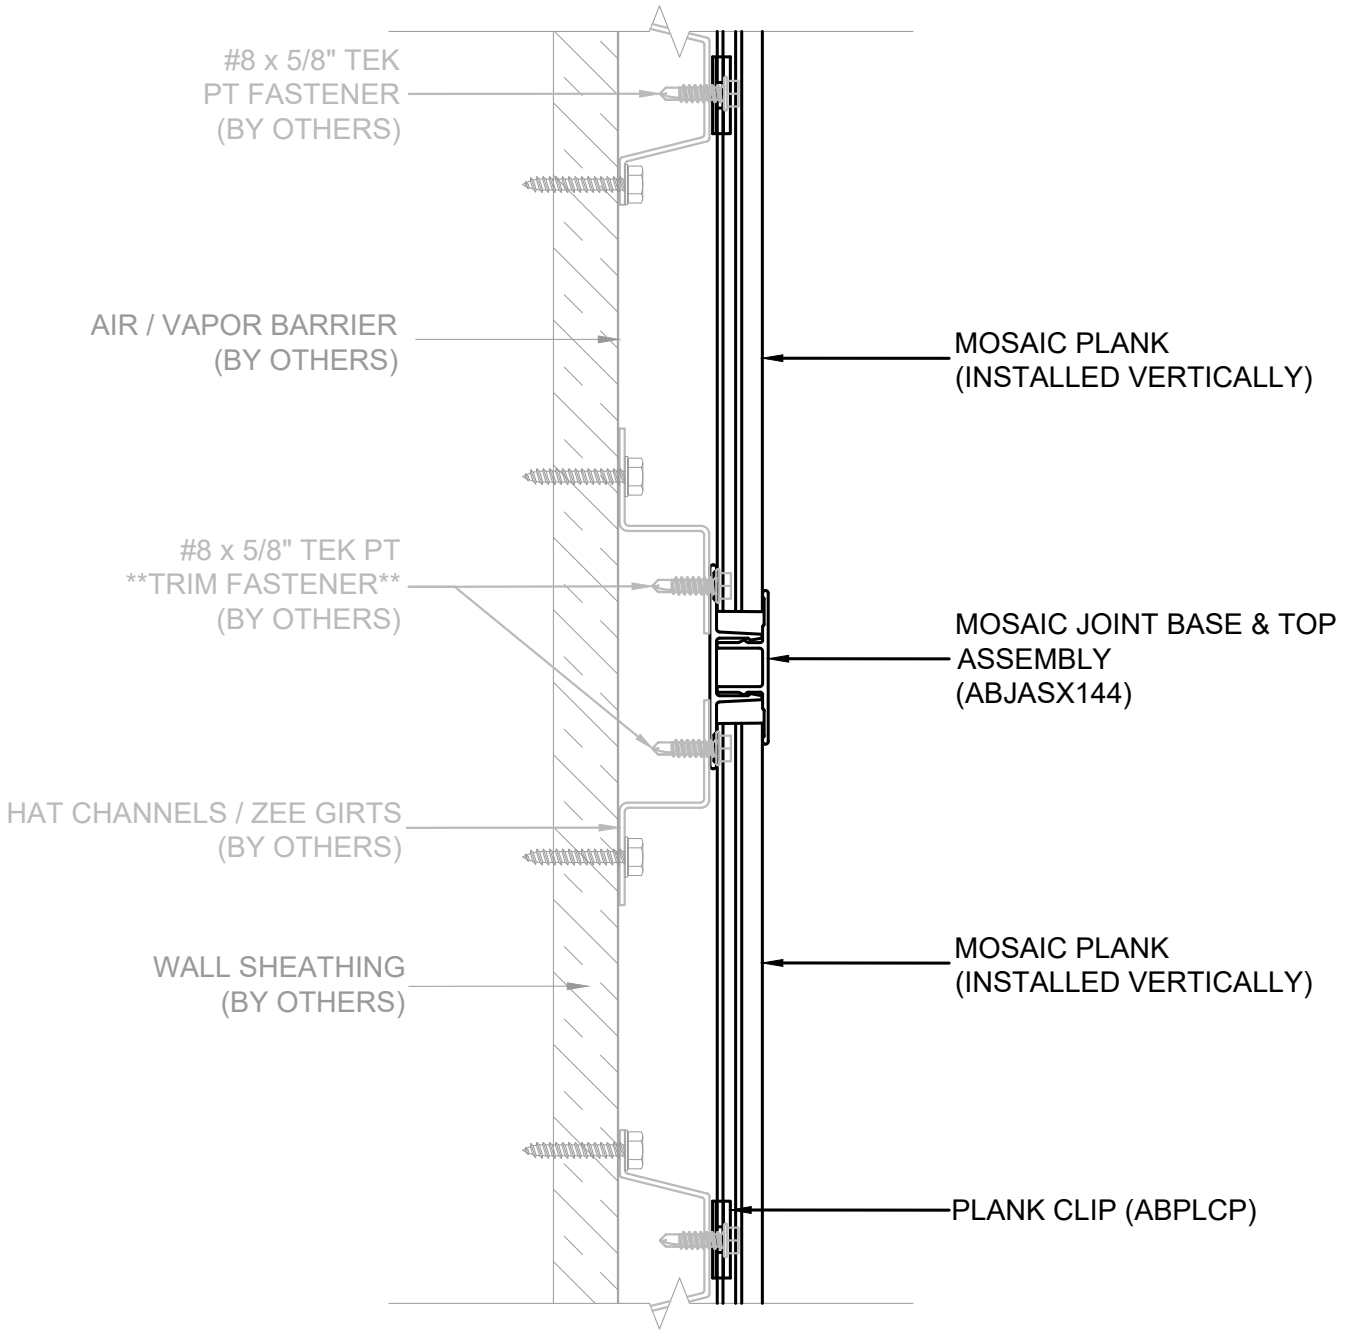

Lumabuilt
2529 W. Jackson St.
Phoenix, AZ 85298
PHONE: (602) 275-1676
FAX: (602) 275-1739

VERTICAL (JOINT TRIM)

SCALE: N.T.S | 05/07/26 | SYSTEM = MOSAIC

ALL DETAILS SHOW MOSAIC ATTACHED TO HAT CHANNELS OVER SOLID SUBSTRATE
REFERENCE LOAD SPAN TABLES FOR ALL ATTACHMENT TYPES, ANCHOR TYPES, & ANCHOR SPACING

INSTALLATION OPTIONS ARE:
1) OPEN FRAMING - WOOD OR METAL STUDS
2) WOOD SHEATHING
3) HAT CHANNEL OVER SHEATHING WITHOUT OR WITH A *VAPOR BARRIER (*RECOMMENDED FOR WALLS)

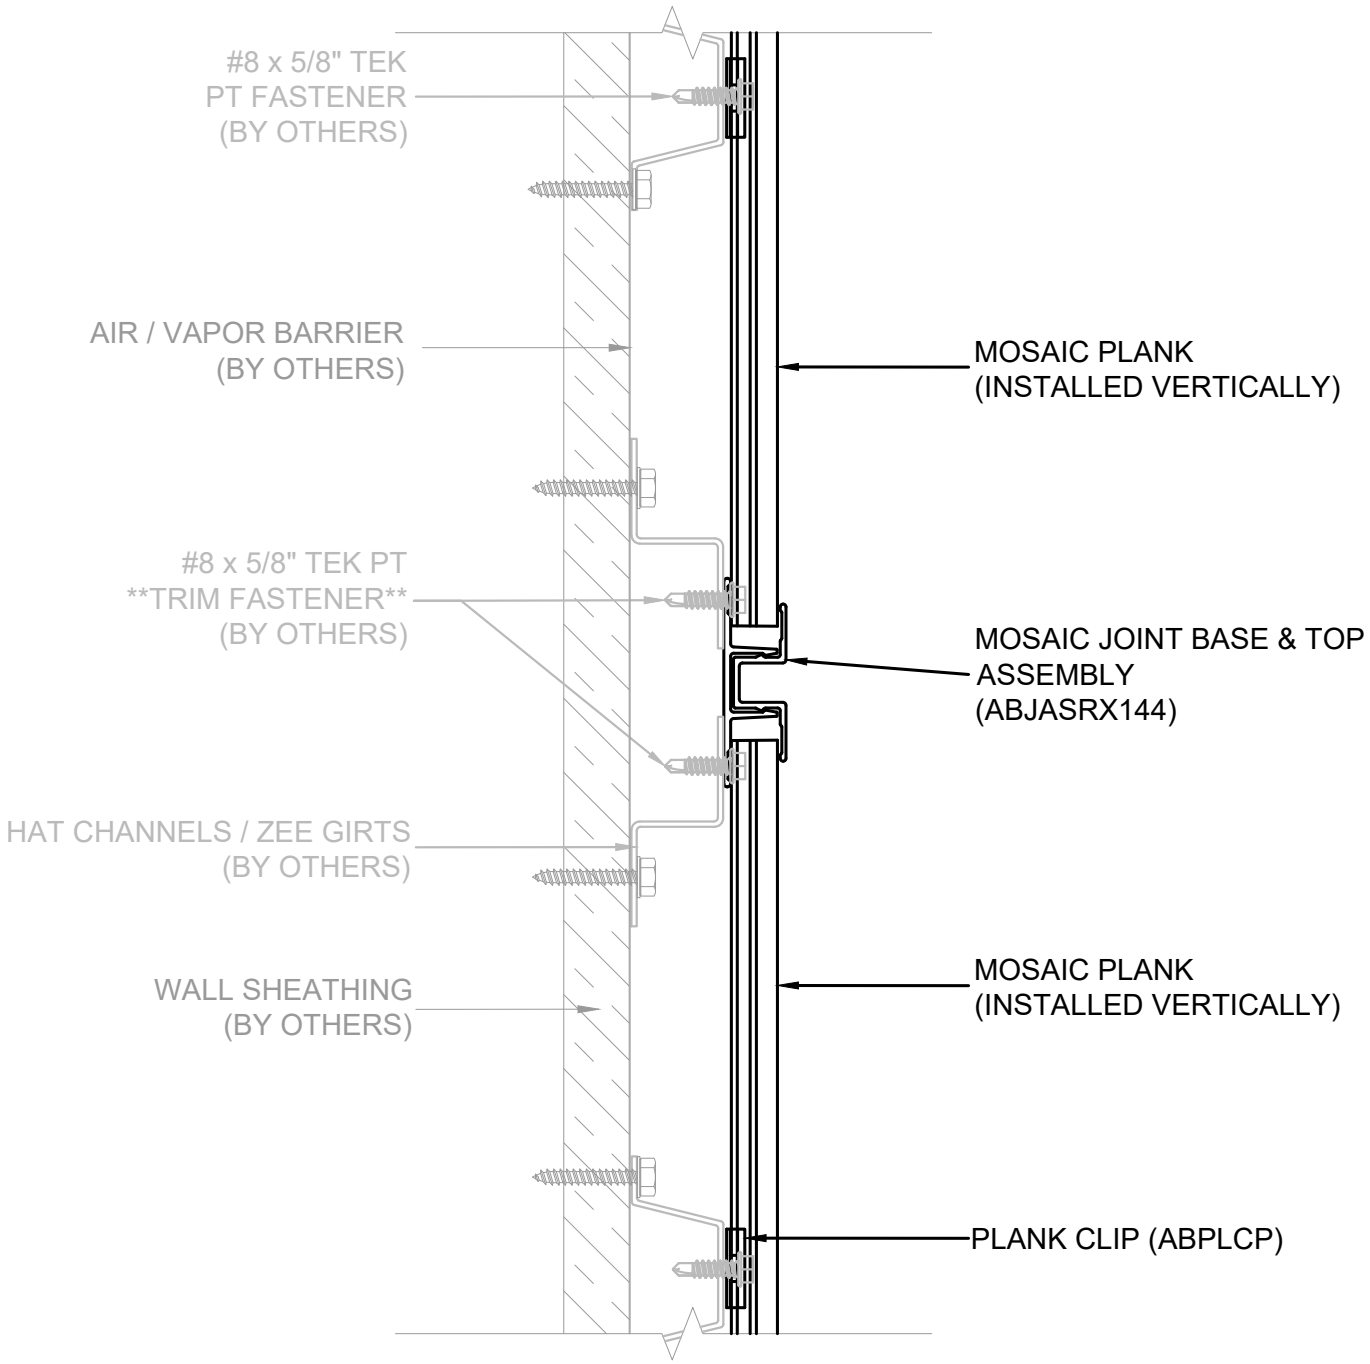

Lumabuilt
2529 W. Jackson St.
Phoenix, AZ 85298
PHONE: (602) 275-1676
FAX: (602) 275-1739

VERTICAL (JOINT TRIM W/ REVEAL)

SCALE: N.T.S | 05/07/26 | SYSTEM = MOSAIC

ALL DETAILS SHOW MOSAIC ATTACHED TO HAT CHANNELS OVER SOLID SUBSTRATE
REFERENCE LOAD SPAN TABLES FOR ALL ATTACHMENT TYPES, ANCHOR TYPES, & ANCHOR SPACING

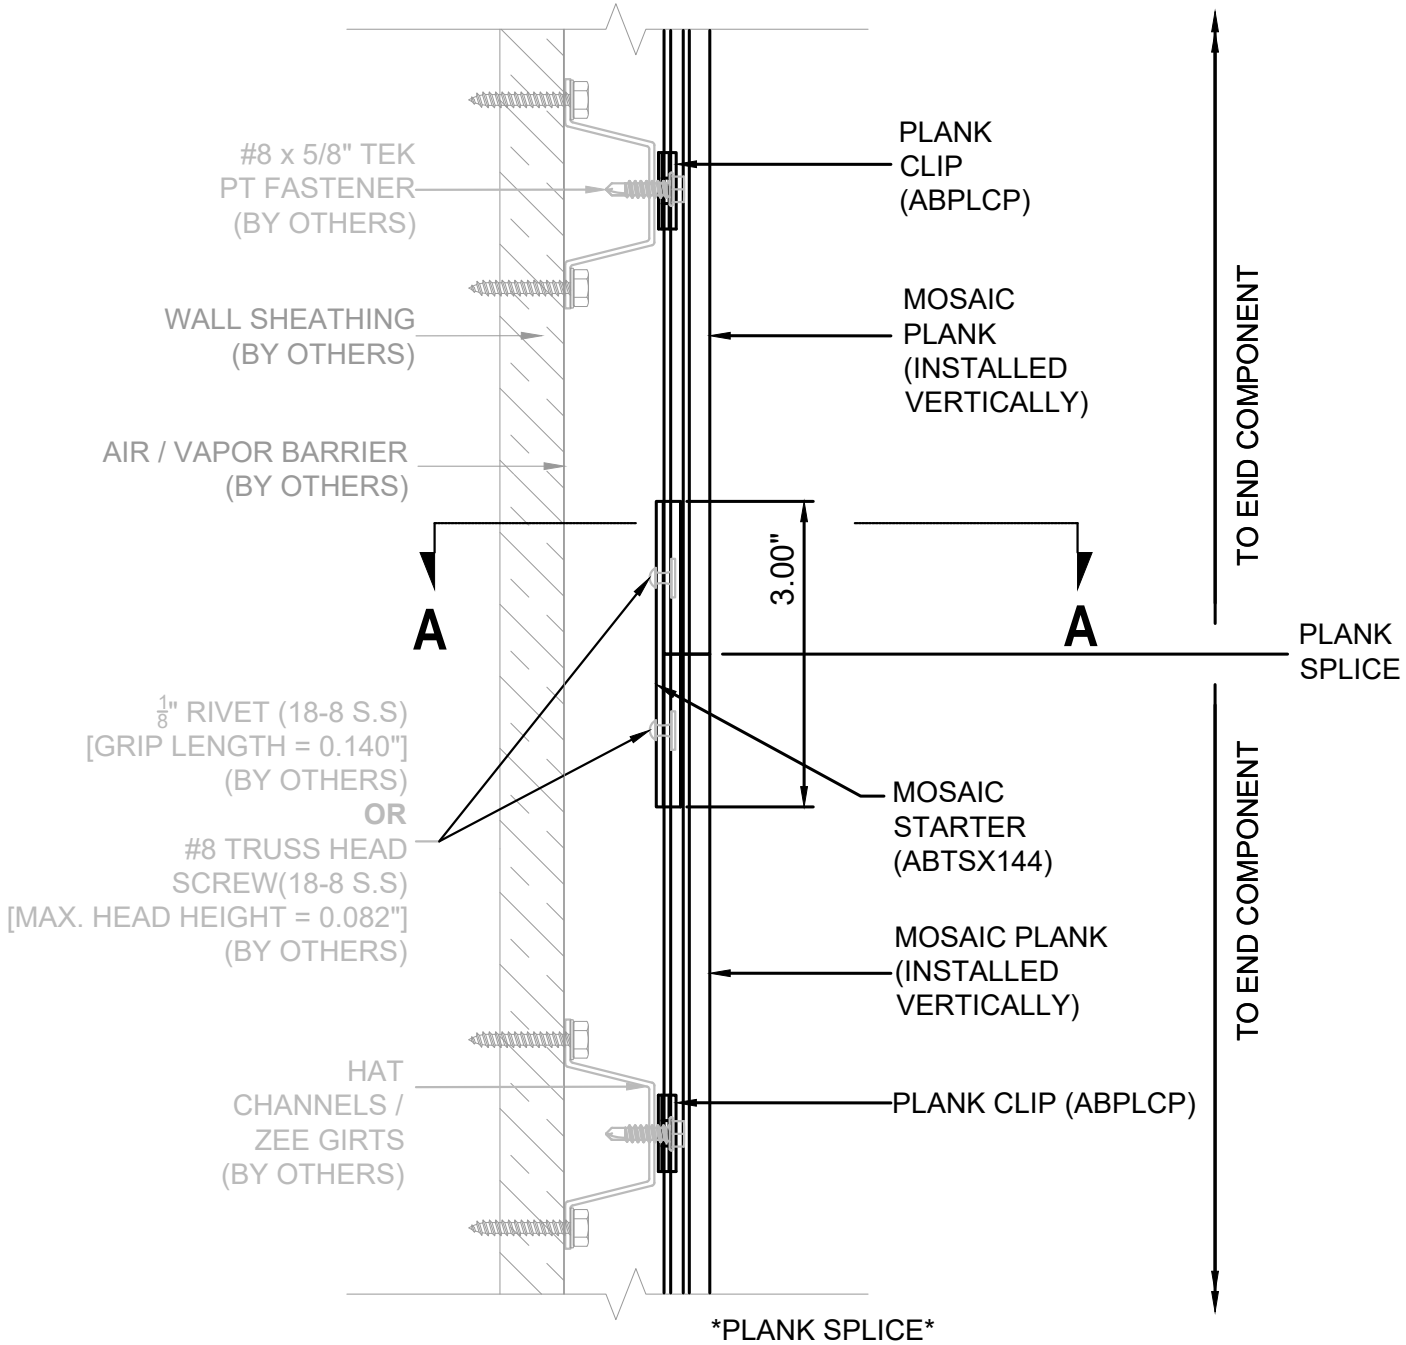

PLANK SPLICE

1. USE TOUCH-UP PEN ON BOTH PLANK ENDS.
2. CUT A 3" LONG PART OF MOSAIC STARTER PROFILE TO USE AS A PLANK SPLICE. ALTERNATIVELY A 0.065" THICK ALUMINUM STRIP (3" LENGTH MIN. MAY BE USED)
3. CLAMP TOGETHER THE BUTTED PLANKS AND STARTER IN POSITION AS SHOWN IN THE DETAIL.
4. USE A $\frac{1}{8}$" RIVET OR FASTENER WITH A MAX. HEAD HEIGHT OF 0.082" AND FASTEN THE PARTS TOGETHER AS SHOWN IN THE DETAIL.

***A CAP / CLOSURE COMPONENT MUST BE USED AT THE OPPOSITE END OF A SPLICE NO MORE THAN A MAXIMUM LENGTH OF 24'-0", FOR EACH SPLICED TOTAL LENGTH. A MINIMUM CLEARANCE OF $\frac{1}{4}$" NEEDS TO BE MAINTAINED BETWEEN THE END OF THE PLANK AND THE COMPONENT POCKET TO ALLOW FOR THERMAL EXPANSION AND CONTRACTION.

Lumabuilt
2529 W. Jackson St.
Phoenix, AZ 85298
PHONE: (602) 275-1676
FAX: (602) 275-1739

VERTICAL (SPLICED PLANKS)

SCALE: N.T.S | 05/07/26 | SYSTEM = MOSAIC

ALL DETAILS SHOW MOSAIC ATTACHED TO HAT CHANNELS OVER SOLID SUBSTRATE
REFERENCE LOAD SPAN TABLES FOR ALL ATTACHMENT TYPES, ANCHOR TYPES, & ANCHOR SPACING

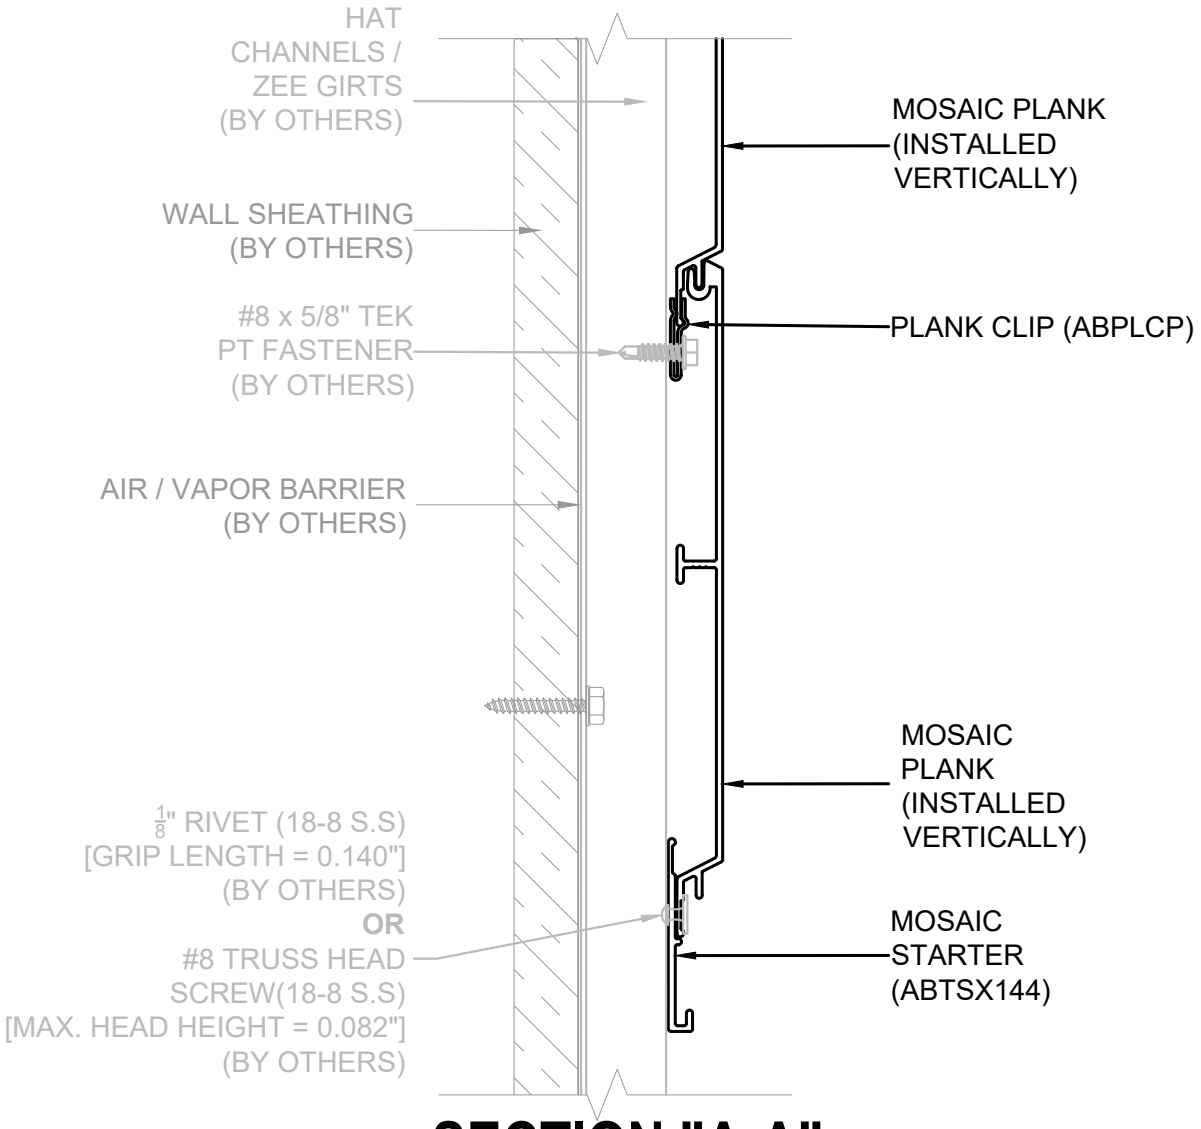

SECTION "A-A"

PLANK SPLICE

1. USE TOUCH-UP PEN ON BOTH PLANK ENDS.
2. CUT A 3" LONG PART OF MOSAIC STARTER PROFILE TO USE AS A PLANK SPLICE. ALTERNATIVELY A 0.065" THICK ALUMINUM STRIP (3" LENGTH MIN. MAY BE USED)
3. CLAMP TOGETHER THE BUTTED PLANKS AND STARTER IN POSITION AS SHOWN IN THE DETAIL.
4. USE A $\frac{1}{8}$" RIVET OR FASTENER WITH A MAX. HEAD HEIGHT OF 0.082" AND FASTEN THE PARTS TOGETHER AS SHOWN IN THE DETAIL.

***A CAP / CLOSURE COMPONENT MUST BE USED AT THE OPPOSITE END OF A SPLICE NO MORE THAN A MAXIMUM LENGTH OF 24'-0", FOR EACH SPLICED TOTAL LENGTH. A MINIMUM CLEARANCE OF $\frac{1}{4}$" NEEDS TO BE MAINTAINED BETWEEN THE END OF THE PLANK AND THE COMPONENT POCKET TO ALLOW FOR THERMAL EXPANSION AND CONTRACTION.

Lumabuilt
2529 W. Jackson St.
Phoenix, AZ 85298
PHONE: (602) 275-1676
FAX: (602) 275-1739

SECTION A-A (SPLICED PLANKS)

SCALE: N.T.S | 05/07/26 | SYSTEM = MOSAIC