MOSAIC PLANKS - VERTICAL WALL (SURFACE MOUNT INSTALL)

I - INDEX
E1- ELEVATION
T1 - TRIM COMPONENTS
P1 - PLANK SIZES
N200- VERTICAL EDGE (STARTER)
N201- VERTICAL EDGE (J-STARTER)
***N202- VERTICAL TERMINATION* (EDGE BASE & TOP ASSEMBLY)**
***N203- VERTICAL TERMINATION* (EDGE BASE & TOP ASSEMBLY)**
***N204- VERTICAL PARAPET* (EDGE BASE & TOP ASSEMBLY)**
***N205- VERTICAL CEILING* (EDGE BASE & TOP ASSEMBLY)**
***N206- VERTICAL GRADE* (EDGE BASE & TOP ASSEMBLY)**
***N207- VERTICAL GRADE* (EDGE BASE & TOP ASSEMBLY)**
N208- VERTICAL HEADER (*EDGE *BASE & TOP ASSEMBLY)
***N209- VERTICAL HEADER* (EDGE BASE & TOP ASSEMBLY)**
***N210- VERTICAL SILL* (EDGE BASE & TOP ASSEMBLY)**
***N211- VERTICAL JAMB TERMINATION* (EDGE BASE & TOP ASSEMBLY)**
***N212- VERTICAL JAMB* (STARTER)**
***N213- VERTICAL JAMB* (J-STARTER)**
***N214- VERTICAL JAMB* (EDGE BASE & TOP ASSEMBLY)**
***N215- VERTICAL INSIDE CORNER* (1-PART CORNER TRIM)**
***N216- VERTICAL INSIDE CORNER* (ASSEMBLY CORNER TRIM)**
***N217- VERTICAL OUTSIDE CORNER* (1-PART CORNER TRIM)**
***N218- VERTICAL OUTSIDE CORNER* (ASSEMBLY CORNER TRIM)**
***N219- VERTICAL* (JOINT TRIM)**
***N220- VERTICAL* (JOINT TRIM W/ REVEAL)**

Lumabuilt
2529 W. Jackson St.
Phoenix, AZ 85298
PHONE: (602) 275-1676
FAX: (602) 275-1739

MOSAIC DETAIL INDEX

SCALE: N.T.S | 05/07/26 | SYSTEM = MOSAIC

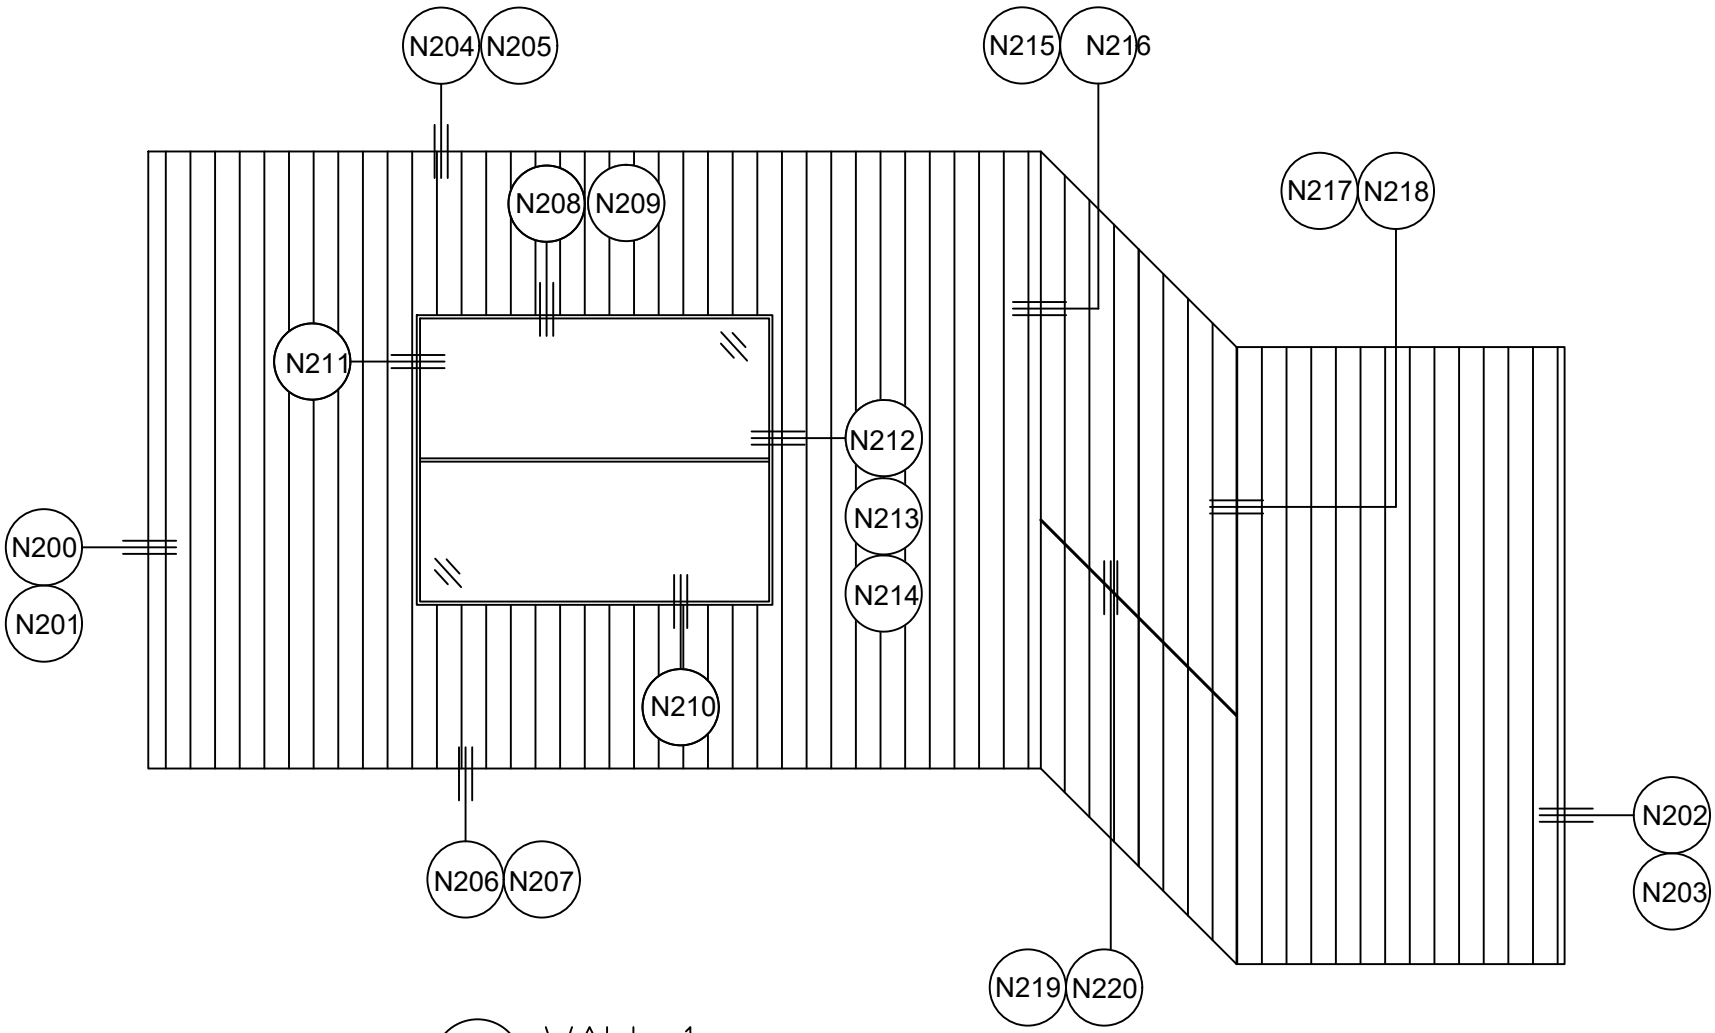

1 / E1 WALL 1

SCALE: = N.T.S

REF ARCH.: N/A

2529 W. Jackson St.
Phoenix, AZ 85298
PHONE: (602) 275-1676
FAX: (602) 275-1739

Lumabuilt

ELEVATION

SCALE: N.T.S | 05/07/26 | SYSTEM: MOSAIC PLANKS

E1

MOSAIC PLANK TRIM COMPONENTS

(PART NAME:PART NUMBER)

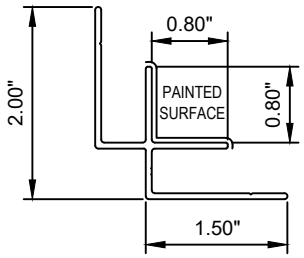

INSIDE CORNER: ABISCX144

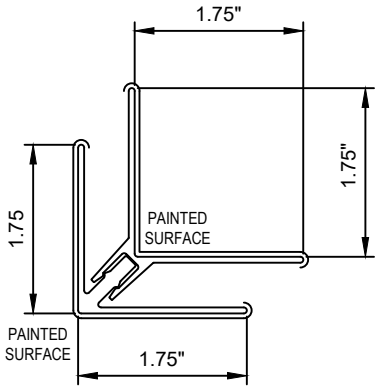

CORNER ASSEMBLY: ABCASX144

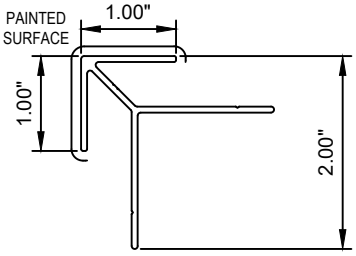

OUTSIDE CORNER: ABOSCX144

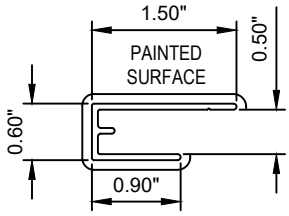

J STARTER: ABJSX144

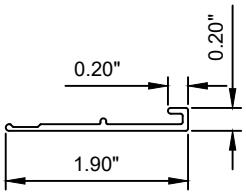

STARTER: ABSTX144

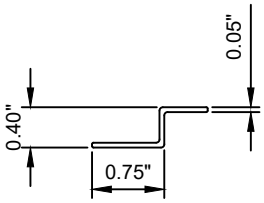

ZEE SUPPORT: ABZSX144

EDGE BASE: ABEBX144

EDGE BASE & TOP ASSEMBLY
(ABEASX144)

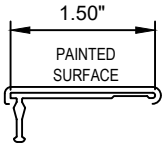

EDGE TOP: ABETX144

JOINT BASE: ABJBX144

JOINT BASE & TOP REVEAL ASSEMBLY
(ABJASRX144)

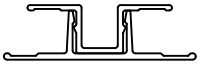

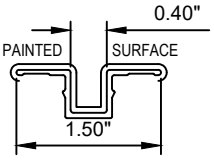

JOINT TOP REVEAL: ABJTRX144

JOINT BASE & TOP ASSEMBLY
(ABJASX144)

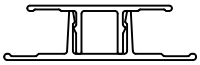

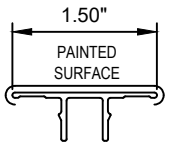

JOINT TOP - ABJTX144

Lumabuilt
2529 W. Jackson St.
Phoenix, AZ 85298
PHONE: (602) 275-1676
FAX: (602) 275-1739

TRIM COMPONENTS

T1

SCALE: N.T.S | 05/07/26 | SYSTEM = MOSAIC

MOSAIC PLANK SIZES

(PART NAME:PART NUMBER)

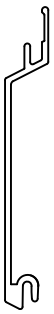

2.5" V-GROOVE PLANK: ABPL2X288

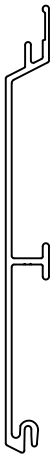

4" V-GROOVE PLANK: ABPL4X288

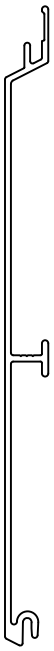

6" V-GROOVE PLANK: ABPL6X288

PANEL CLIP: ABCLIPSS

8" V-GROOVE PLANK: ABPL8X288

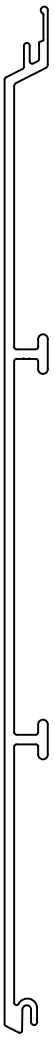

10" V-GROOVE PLANK: ABPL10X288

6" FLUSH PLANK: ABPLF6X288

Lumabuilt
2529 W. Jackson St.
Phoenix, AZ 85298
PHONE: (602) 275-1676
FAX: (602) 275-1739

PLANK SIZES

SCALE: N.T.S | 05/07/26 | SYSTEM = MOSAIC

REFERENCE LOAD SPAN TABLES FOR ALL ATTACHMENT TYPES, ANCHOR TYPES, & ANCHOR SPACING

INSTALLATION OPTIONS ARE:
1) OPEN FRAMING - WOOD OR METAL STUDS
2) WOOD SHEATHING
3) HAT CHANNEL OVER SHEATHING WITHOUT OR WITH A *VAPOR BARRIER (*RECOMMENDED FOR WALLS)

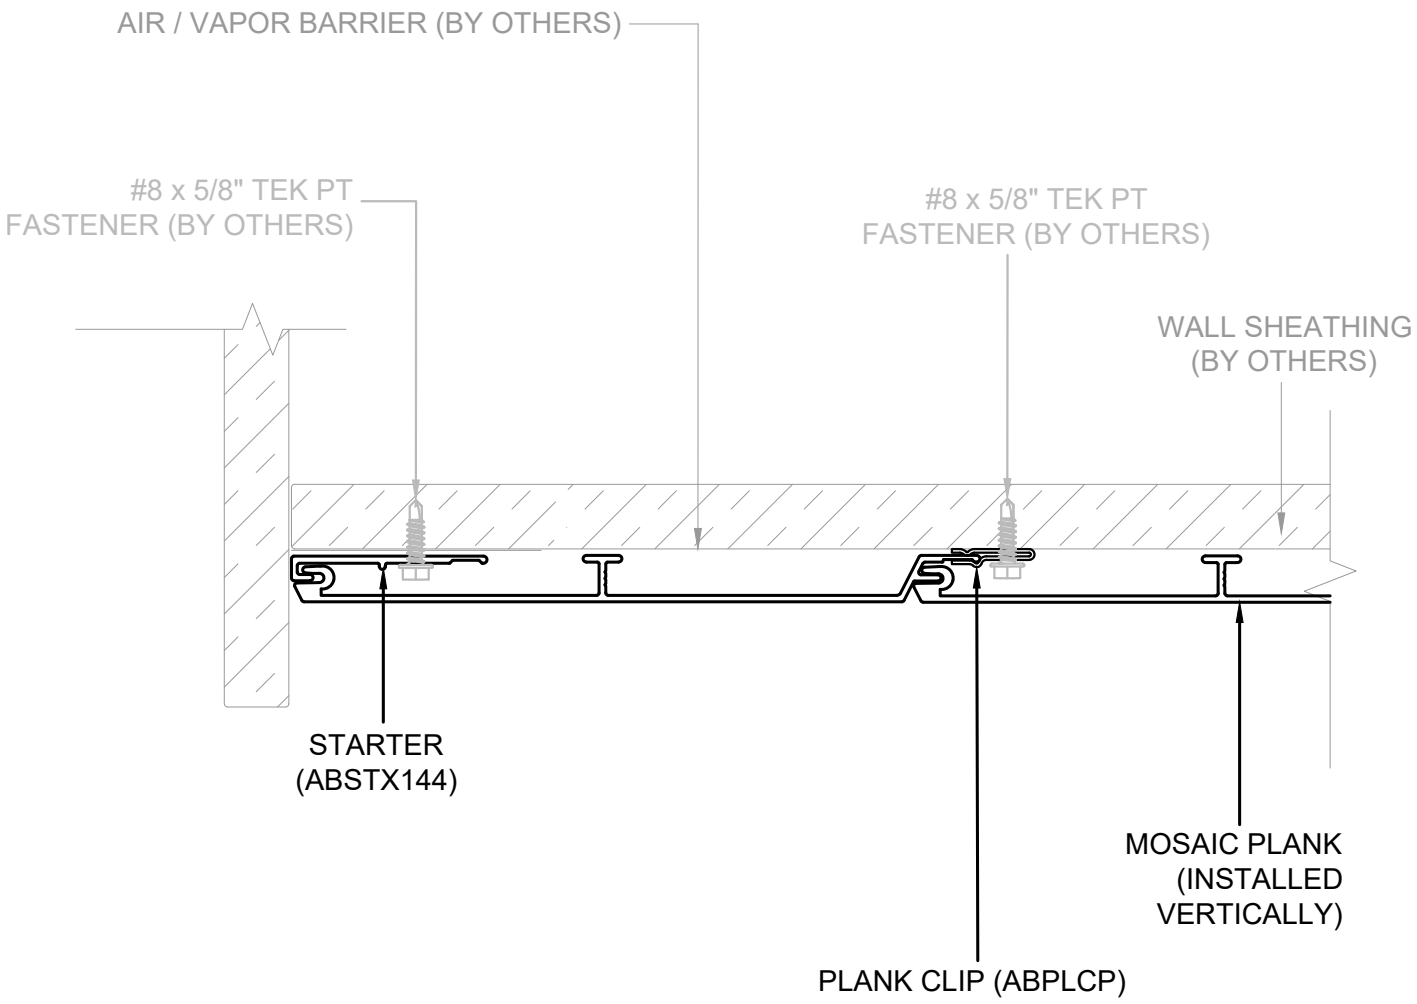

Lumabuilt
2529 W. Jackson St.
Phoenix, AZ 85298
PHONE: (602) 275-1676
FAX: (602) 275-1739

VERTICAL EDGE (STARTER)

N200

SCALE: N.T.S | 05/07/26 | SYSTEM = MOSAIC

REFERENCE LOAD SPAN TABLES FOR ALL ATTACHMENT TYPES, ANCHOR TYPES, & ANCHOR SPACING

INSTALLATION OPTIONS ARE:
1) OPEN FRAMING - WOOD OR METAL STUDS
2) WOOD SHEATHING
3) HAT CHANNEL OVER SHEATHING WITHOUT OR WITH A *VAPOR BARRIER (*RECOMMENDED FOR WALLS)

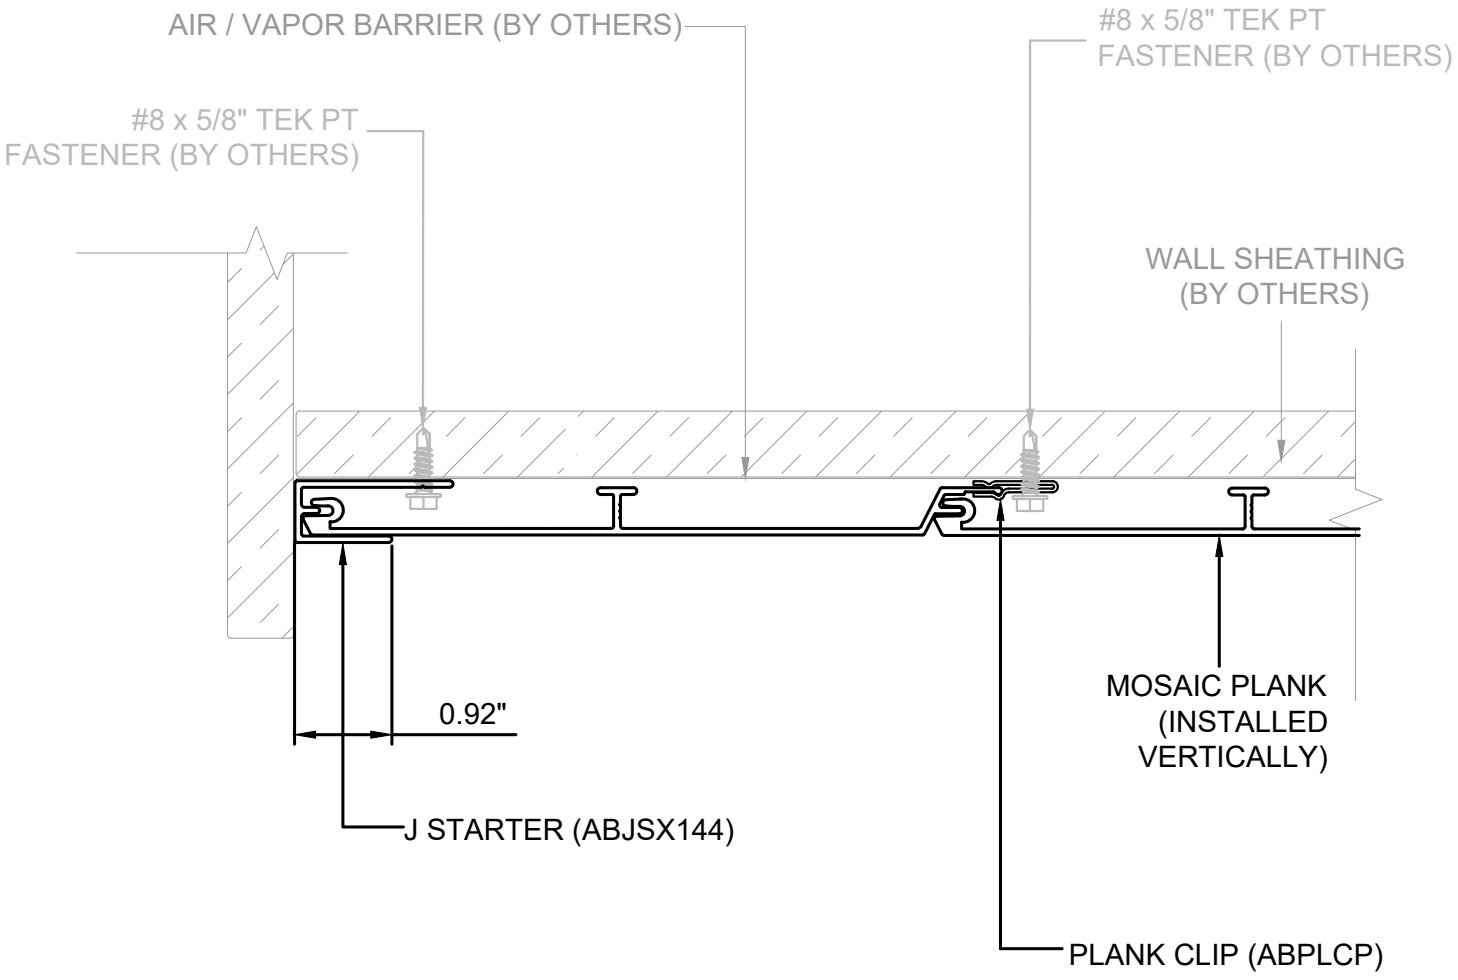

Lumabuilt
2529 W. Jackson St.
Phoenix, AZ 85298
PHONE: (602) 275-1676
FAX: (602) 275-1739

VERTICAL EDGE (J-STARTER)

N201

SCALE: N.T.S | 05/07/26 | SYSTEM = MOSAIC

REFERENCE LOAD SPAN TABLES FOR ALL ATTACHMENT TYPES, ANCHOR TYPES, & ANCHOR SPACING

INSTALLATION OPTIONS ARE:
1) OPEN FRAMING - WOOD OR METAL STUDS
2) WOOD SHEATHING
3) HAT CHANNEL OVER SHEATHING WITHOUT OR WITH A *VAPOR BARRIER (*RECOMMENDED FOR WALLS)

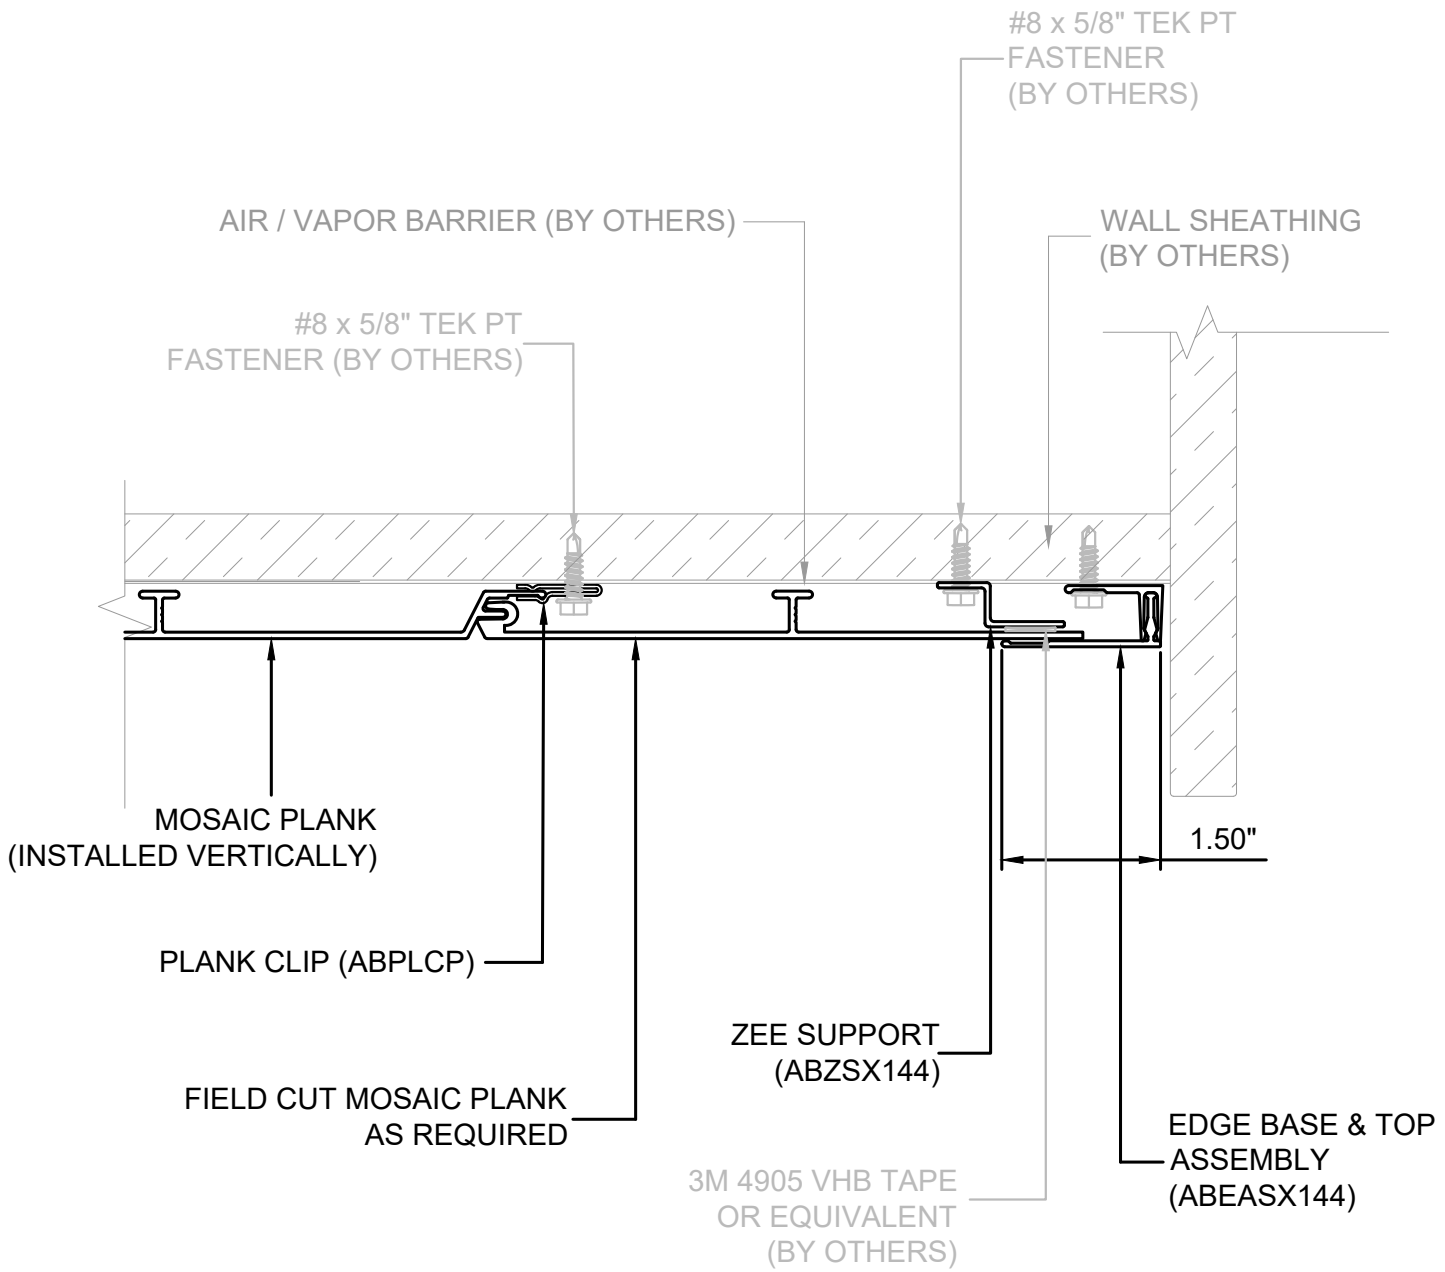

Lumabuilt
2529 W. Jackson St.
Phoenix, AZ 85298
PHONE: (602) 275-1676
FAX: (602) 275-1739

VERT. TERM. (EDGE BASE & TOP ASSY)

N202

SCALE: N.T.S | 05/07/26 | SYSTEM = MOSAIC

REFERENCE LOAD SPAN TABLES FOR ALL ATTACHMENT TYPES, ANCHOR TYPES, & ANCHOR SPACING

INSTALLATION OPTIONS ARE:
1) OPEN FRAMING - WOOD OR METAL STUDS
2) WOOD SHEATHING
3) HAT CHANNEL OVER SHEATHING WITHOUT OR WITH A *VAPOR BARRIER (*RECOMMENDED FOR WALLS)

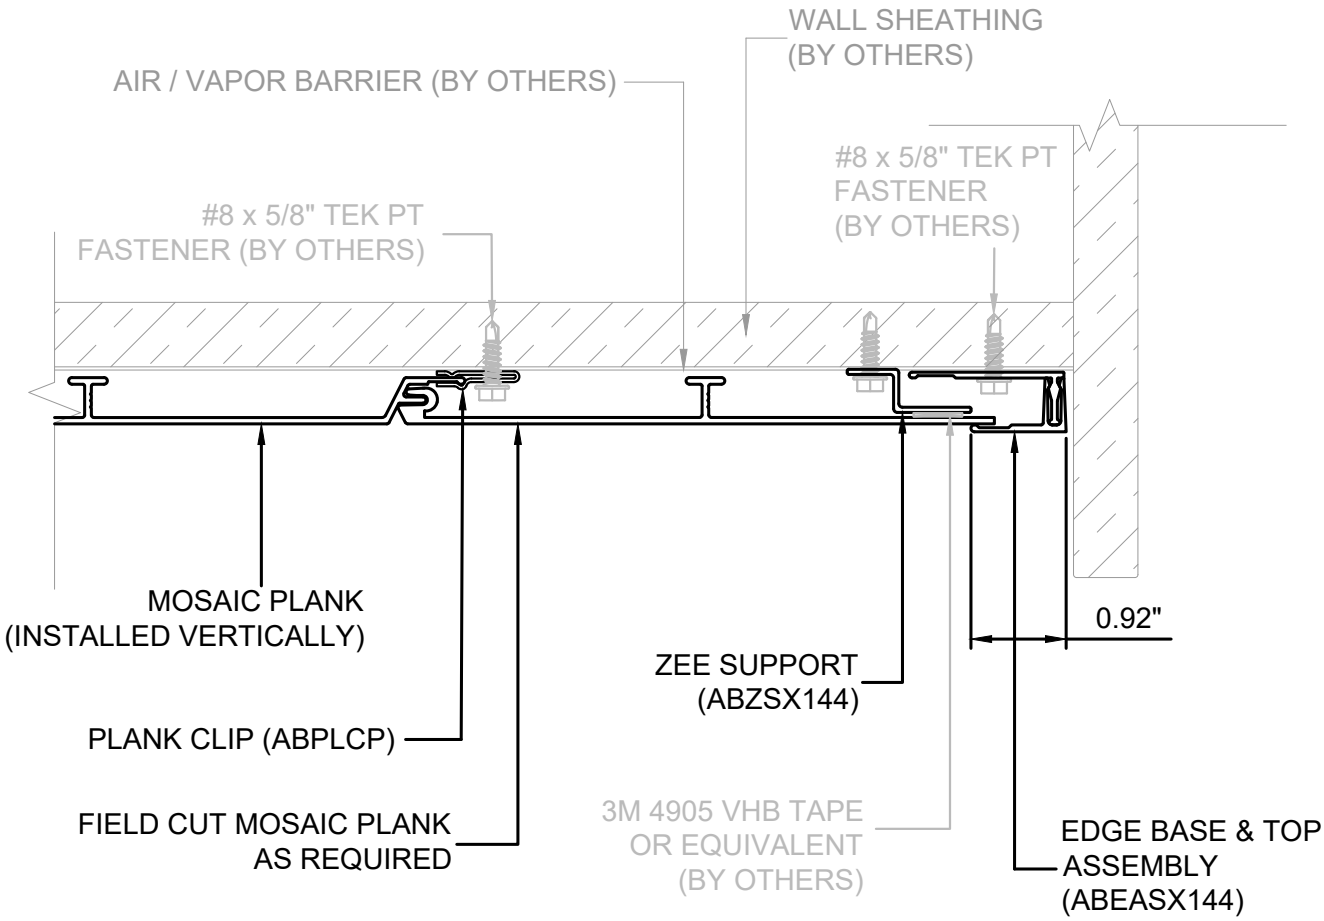

Lumabuilt
2529 W. Jackson St.
Phoenix, AZ 85298
PHONE: (602) 275-1676
FAX: (602) 275-1739

VERT. TERM. (EDGE BASE & TOP ASSY)

N203

SCALE: N.T.S | 05/07/26 | SYSTEM = MOSAIC

REFERENCE LOAD SPAN TABLES FOR ALL ATTACHMENT TYPES, ANCHOR TYPES, & ANCHOR SPACING

INSTALLATION OPTIONS ARE:
1) OPEN FRAMING - WOOD OR METAL STUDS
2) WOOD SHEATHING
3) HAT CHANNEL OVER SHEATHING WITHOUT OR WITH A *VAPOR BARRIER (*RECOMMENDED FOR WALLS)

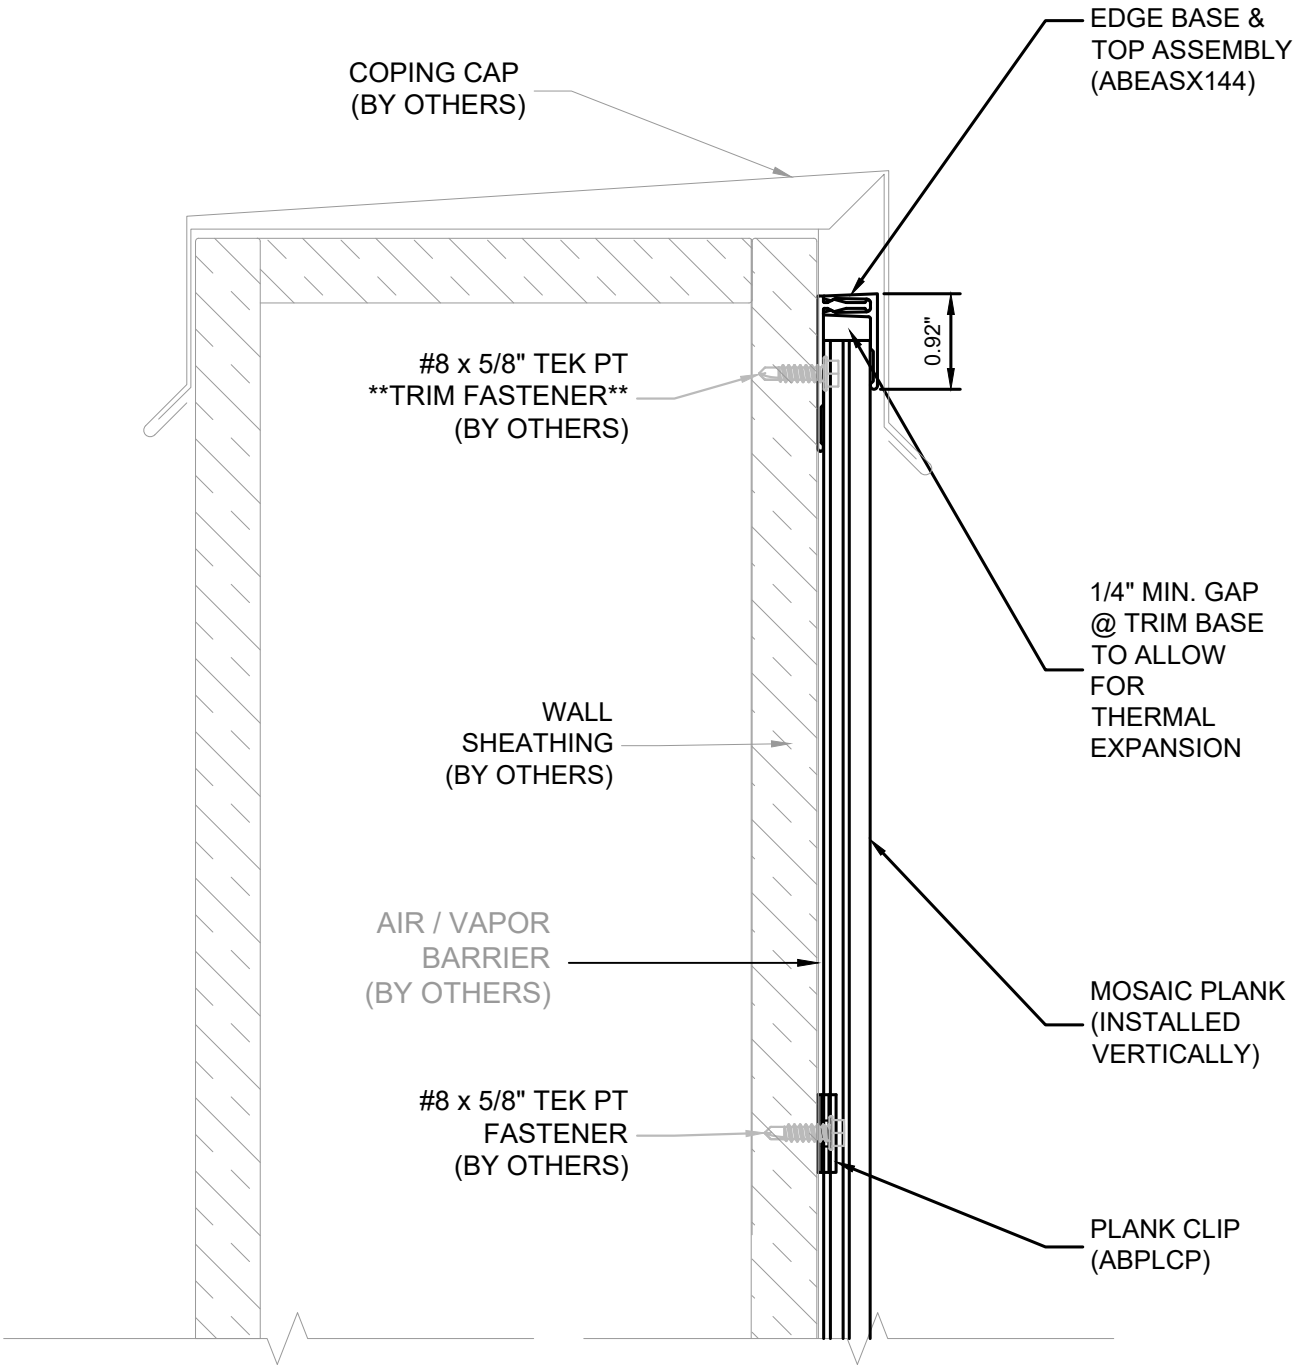

Lumabuilt
2529 W. Jackson St.
Phoenix, AZ 85298
PHONE: (602) 275-1676
FAX: (602) 275-1739

VERTICAL PARAPET (EDGE BASE & TOP ASSY)

N204

SCALE: N.T.S | 05/07/26 | SYSTEM = MOSAIC

REFERENCE LOAD SPAN TABLES FOR ALL ATTACHMENT TYPES, ANCHOR TYPES, & ANCHOR SPACING

INSTALLATION OPTIONS ARE:
1) OPEN FRAMING - WOOD OR METAL STUDS
2) WOOD SHEATHING
3) HAT CHANNEL OVER SHEATHING WITHOUT OR WITH A *VAPOR BARRIER (*RECOMMENDED FOR WALLS)

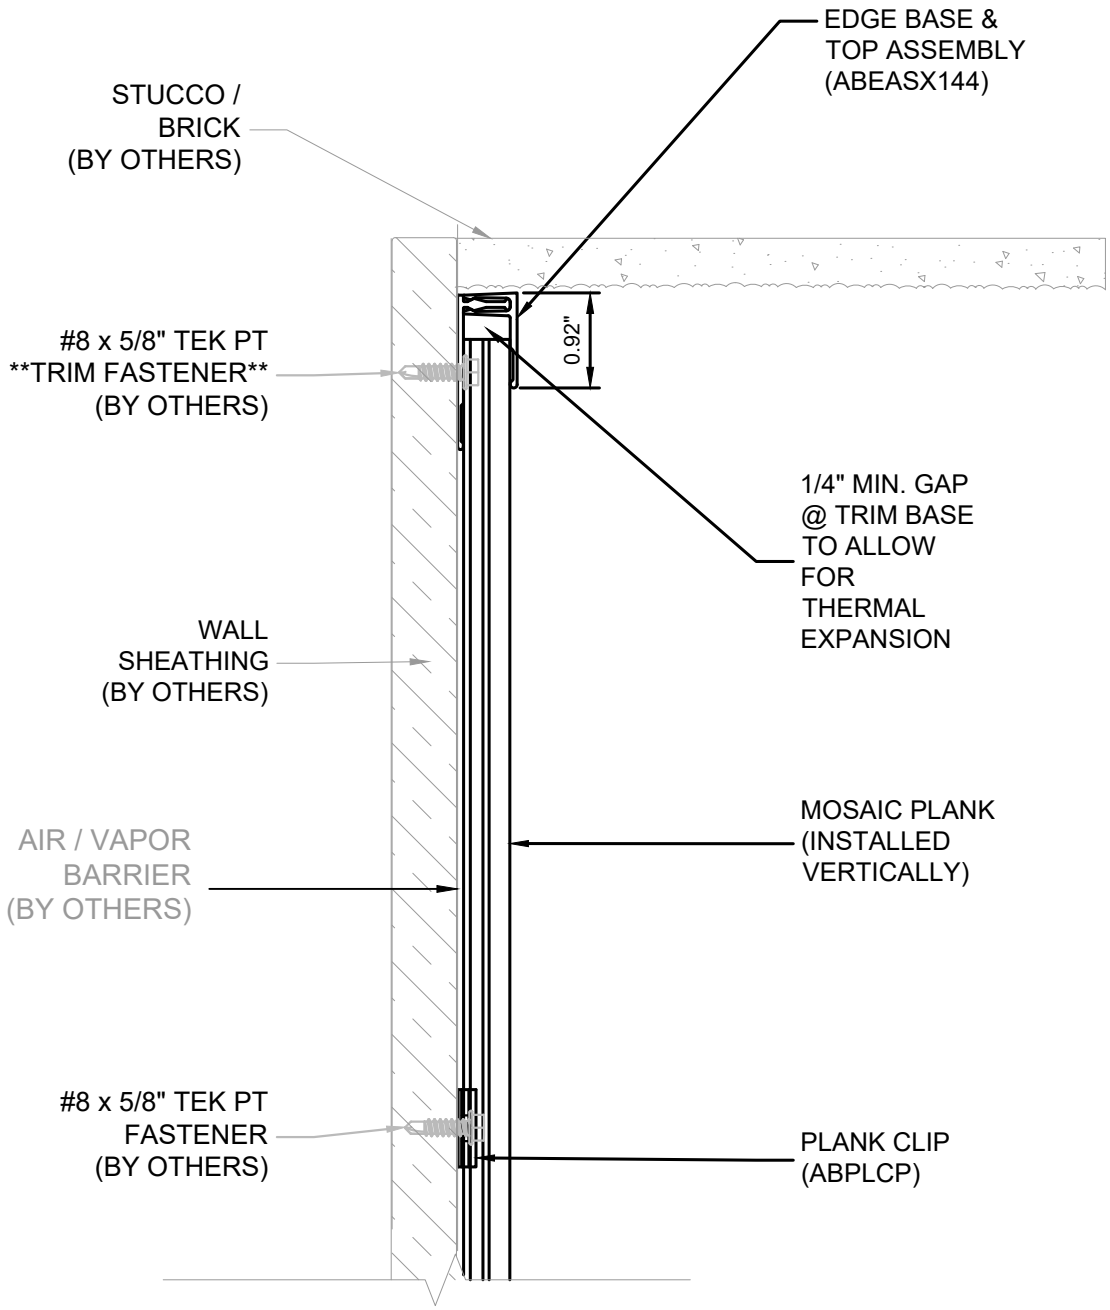

Lumabuilt
2529 W. Jackson St.
Phoenix, AZ 85298
PHONE: (602) 275-1676
FAX: (602) 275-1739

VERTICAL CEILING (EDGE BASE & TOP ASSY)

N205

SCALE: N.T.S | 05/07/26 | SYSTEM = MOSAIC

REFERENCE LOAD SPAN TABLES FOR ALL ATTACHMENT TYPES, ANCHOR TYPES, & ANCHOR SPACING

INSTALLATION OPTIONS ARE:
1) OPEN FRAMING - WOOD OR METAL STUDS
2) WOOD SHEATHING
3) HAT CHANNEL OVER SHEATHING WITHOUT OR WITH A *VAPOR BARRIER (*RECOMMENDED FOR WALLS)

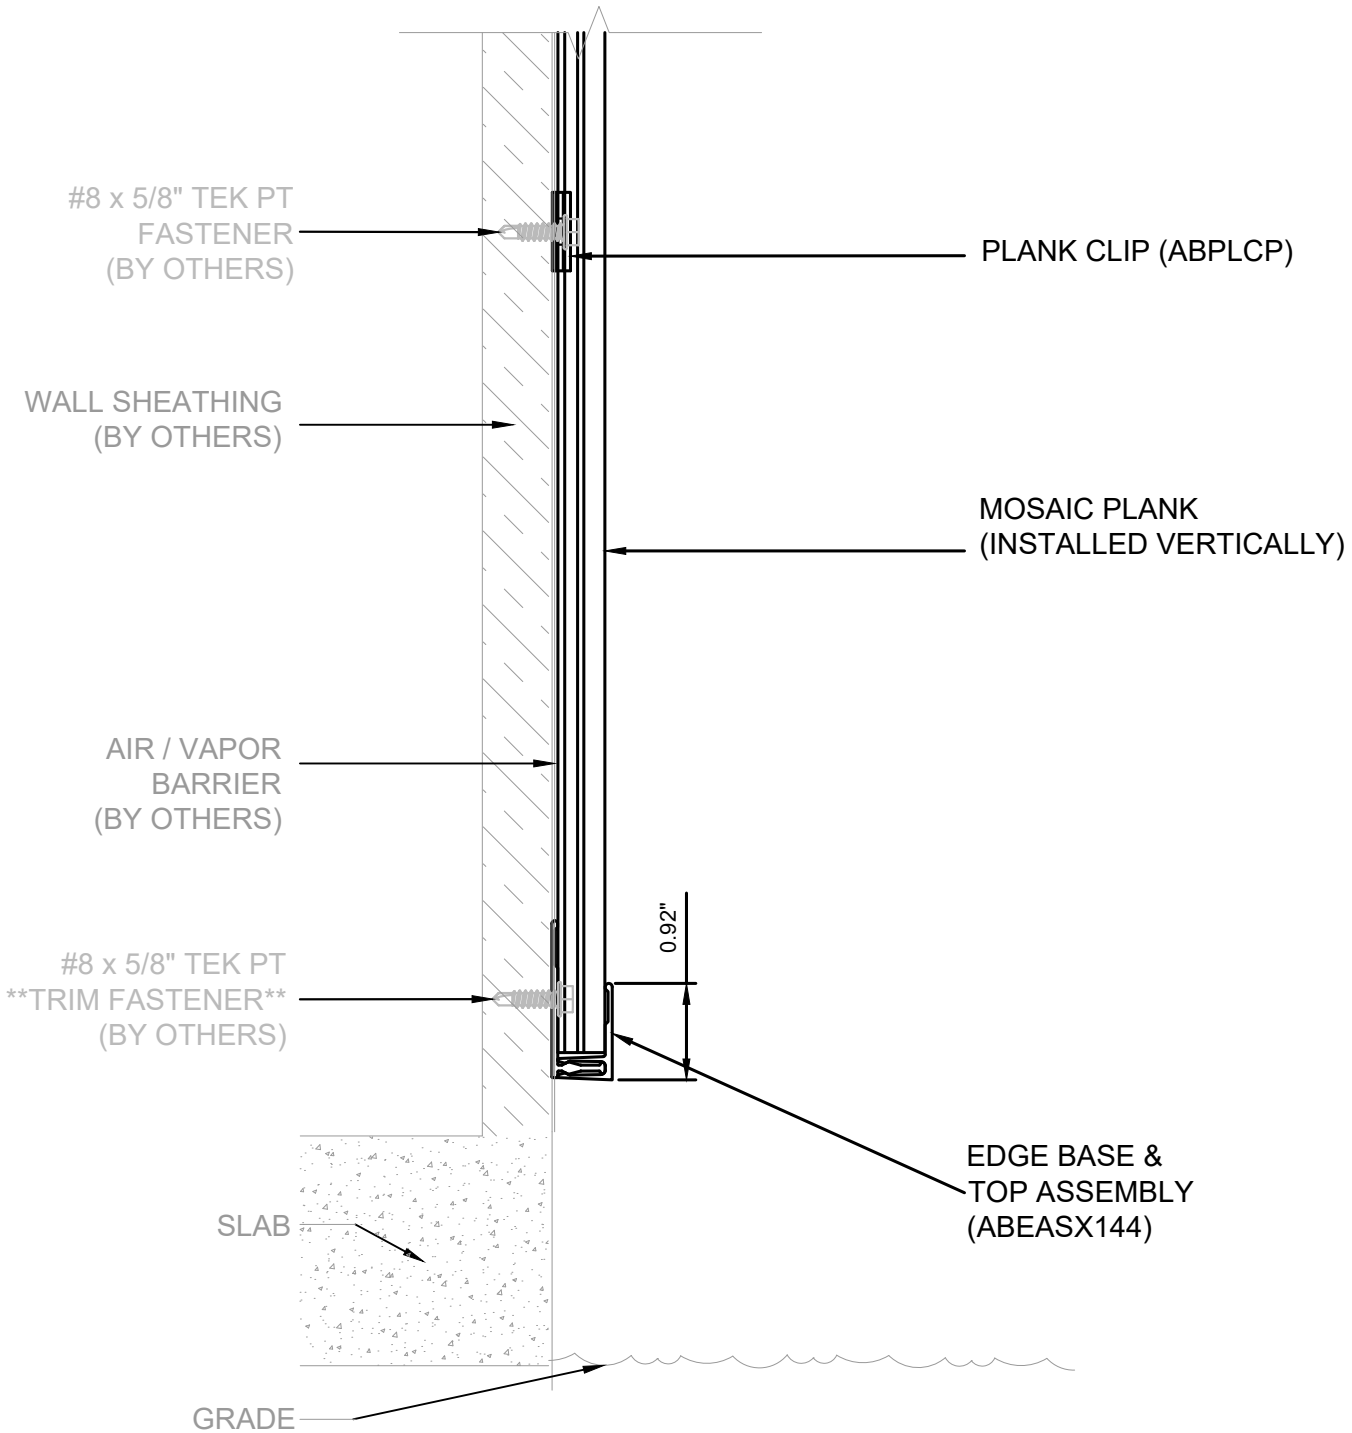

Lumabuilt
2529 W. Jackson St.
Phoenix, AZ 85298
PHONE: (602) 275-1676
FAX: (602) 275-1739

VERTICAL GRADE (EDGE BASE & TOP ASSY)

N206

SCALE: N.T.S | 05/07/26 | SYSTEM = MOSAIC

REFERENCE LOAD SPAN TABLES FOR ALL ATTACHMENT TYPES, ANCHOR TYPES, & ANCHOR SPACING

INSTALLATION OPTIONS ARE:
1) OPEN FRAMING - WOOD OR METAL STUDS
2) WOOD SHEATHING
3) HAT CHANNEL OVER SHEATHING WITHOUT OR WITH A *VAPOR BARRIER (*RECOMMENDED FOR WALLS)

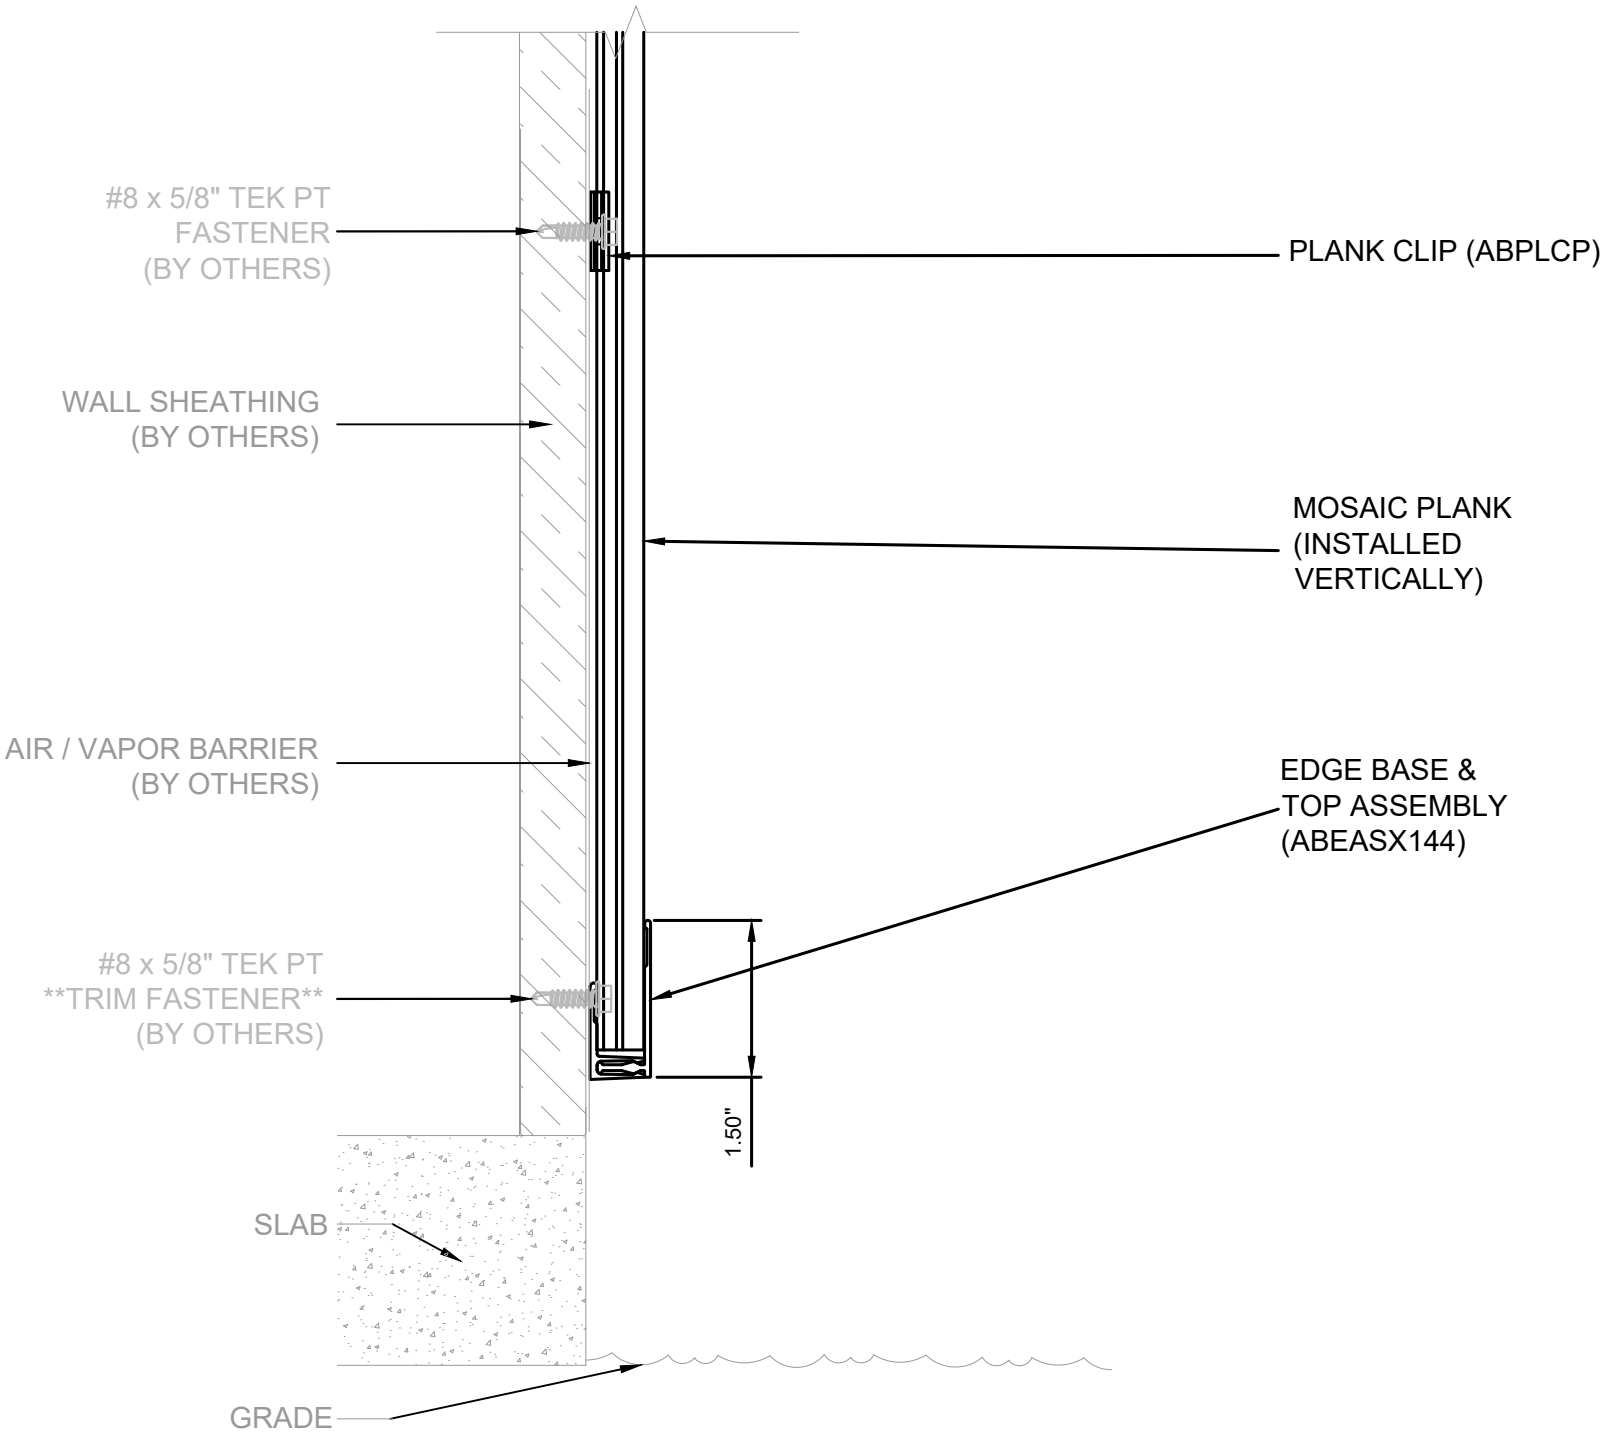

Lumabuilt
2529 W. Jackson St.
Phoenix, AZ 85298
PHONE: (602) 275-1676
FAX: (602) 275-1739

VERTICAL GRADE (EDGE BASE & TOP ASSY)

N207

SCALE: N.T.S | 05/07/26 | SYSTEM = MOSAIC

REFERENCE LOAD SPAN TABLES FOR ALL ATTACHMENT TYPES, ANCHOR TYPES, & ANCHOR SPACING

INSTALLATION OPTIONS ARE:
1) OPEN FRAMING - WOOD OR METAL STUDS
2) WOOD SHEATHING
3) HAT CHANNEL OVER SHEATHING WITHOUT OR WITH A *VAPOR BARRIER (*RECOMMENDED FOR WALLS)

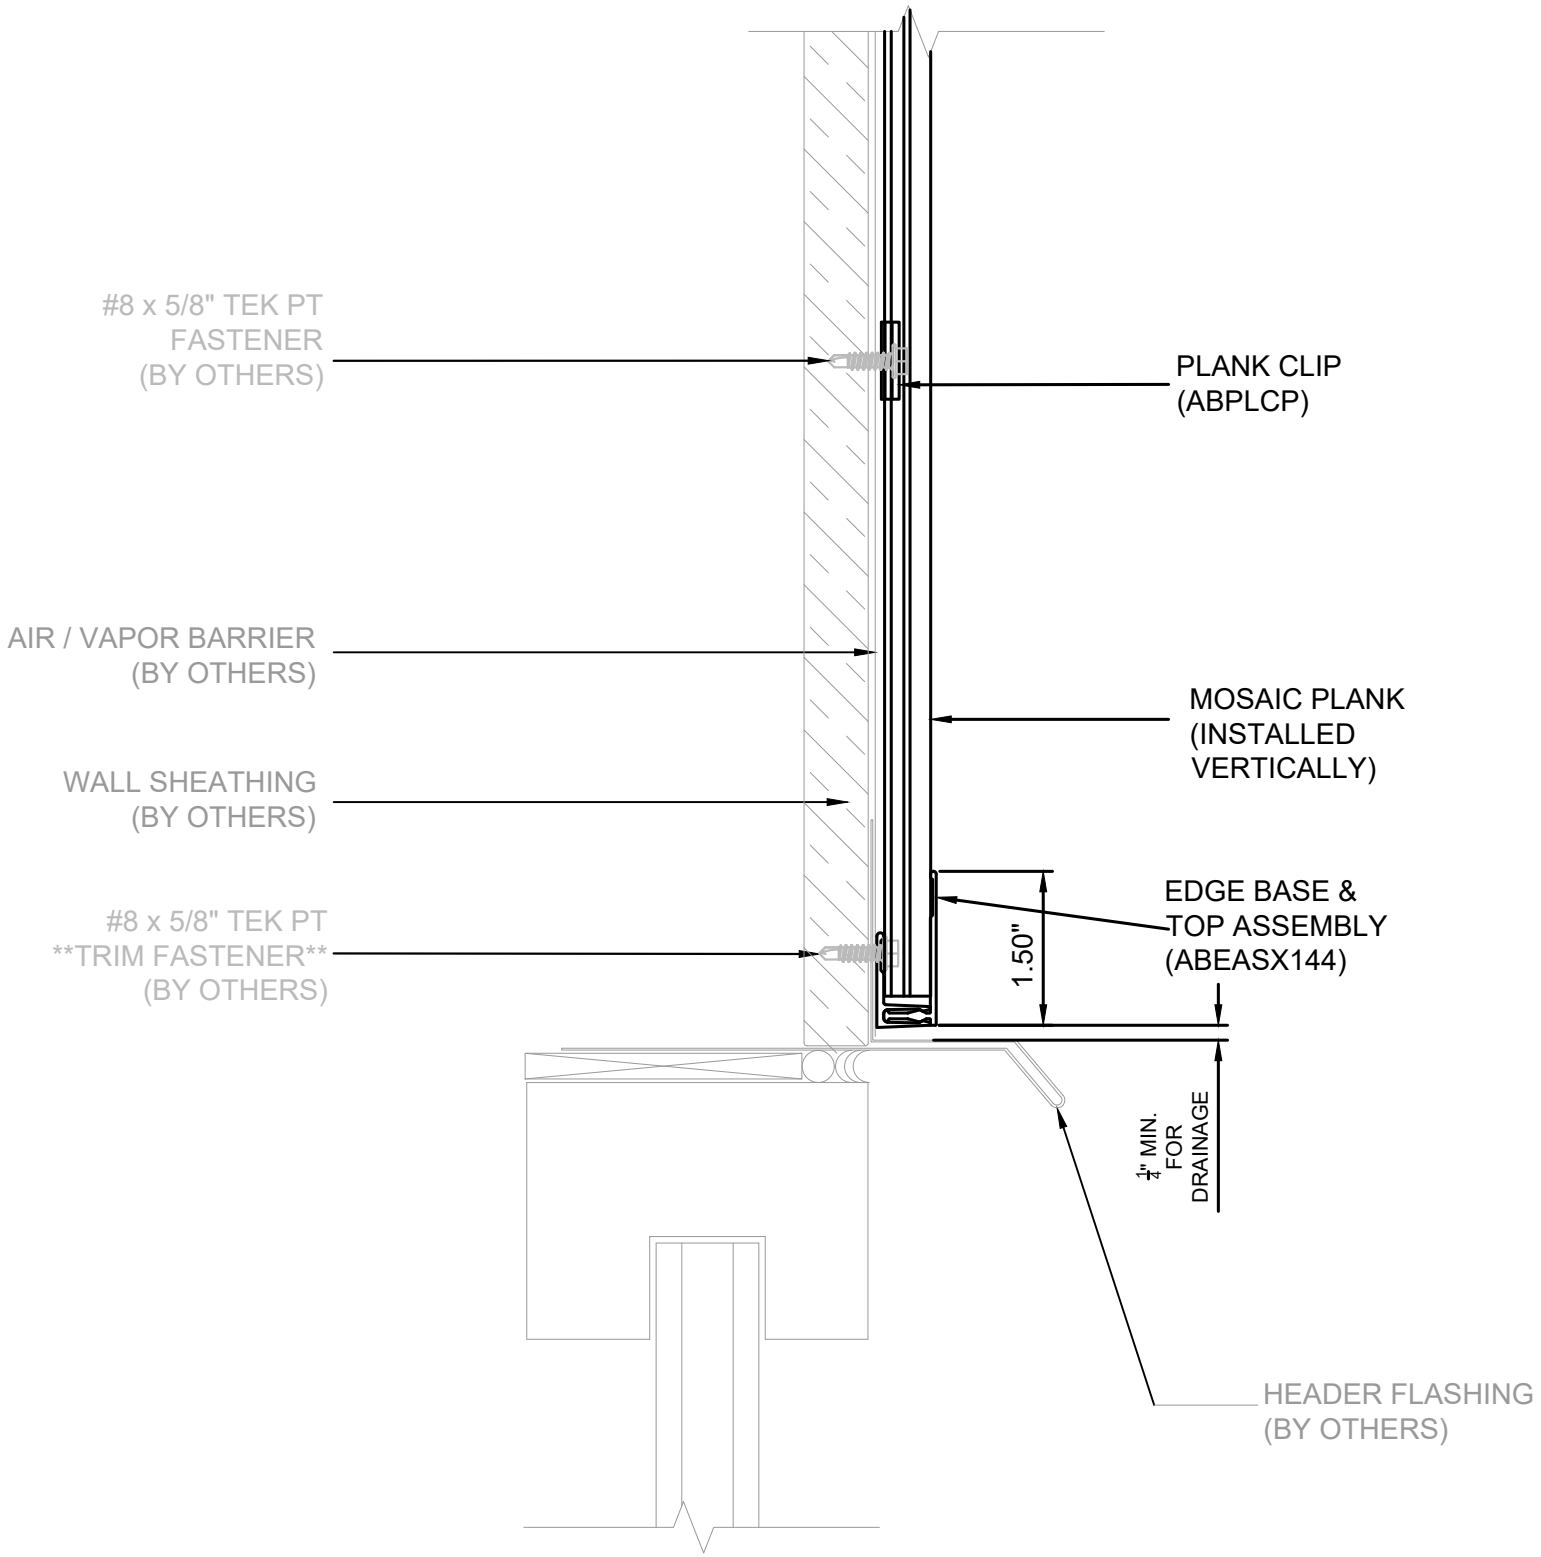

Lumabuilt
2529 W. Jackson St.
Phoenix, AZ 85298
PHONE: (602) 275-1676
FAX: (602) 275-1739

VERTICAL HEADER (EDGE BASE & TOP ASSY)

N208

SCALE: N.T.S | 05/07/26 | SYSTEM = MOSAIC

REFERENCE LOAD SPAN TABLES FOR ALL ATTACHMENT TYPES, ANCHOR TYPES, & ANCHOR SPACING

INSTALLATION OPTIONS ARE:
1) OPEN FRAMING - WOOD OR METAL STUDS
2) WOOD SHEATHING
3) HAT CHANNEL OVER SHEATHING WITHOUT OR WITH A *VAPOR BARRIER (*RECOMMENDED FOR WALLS)

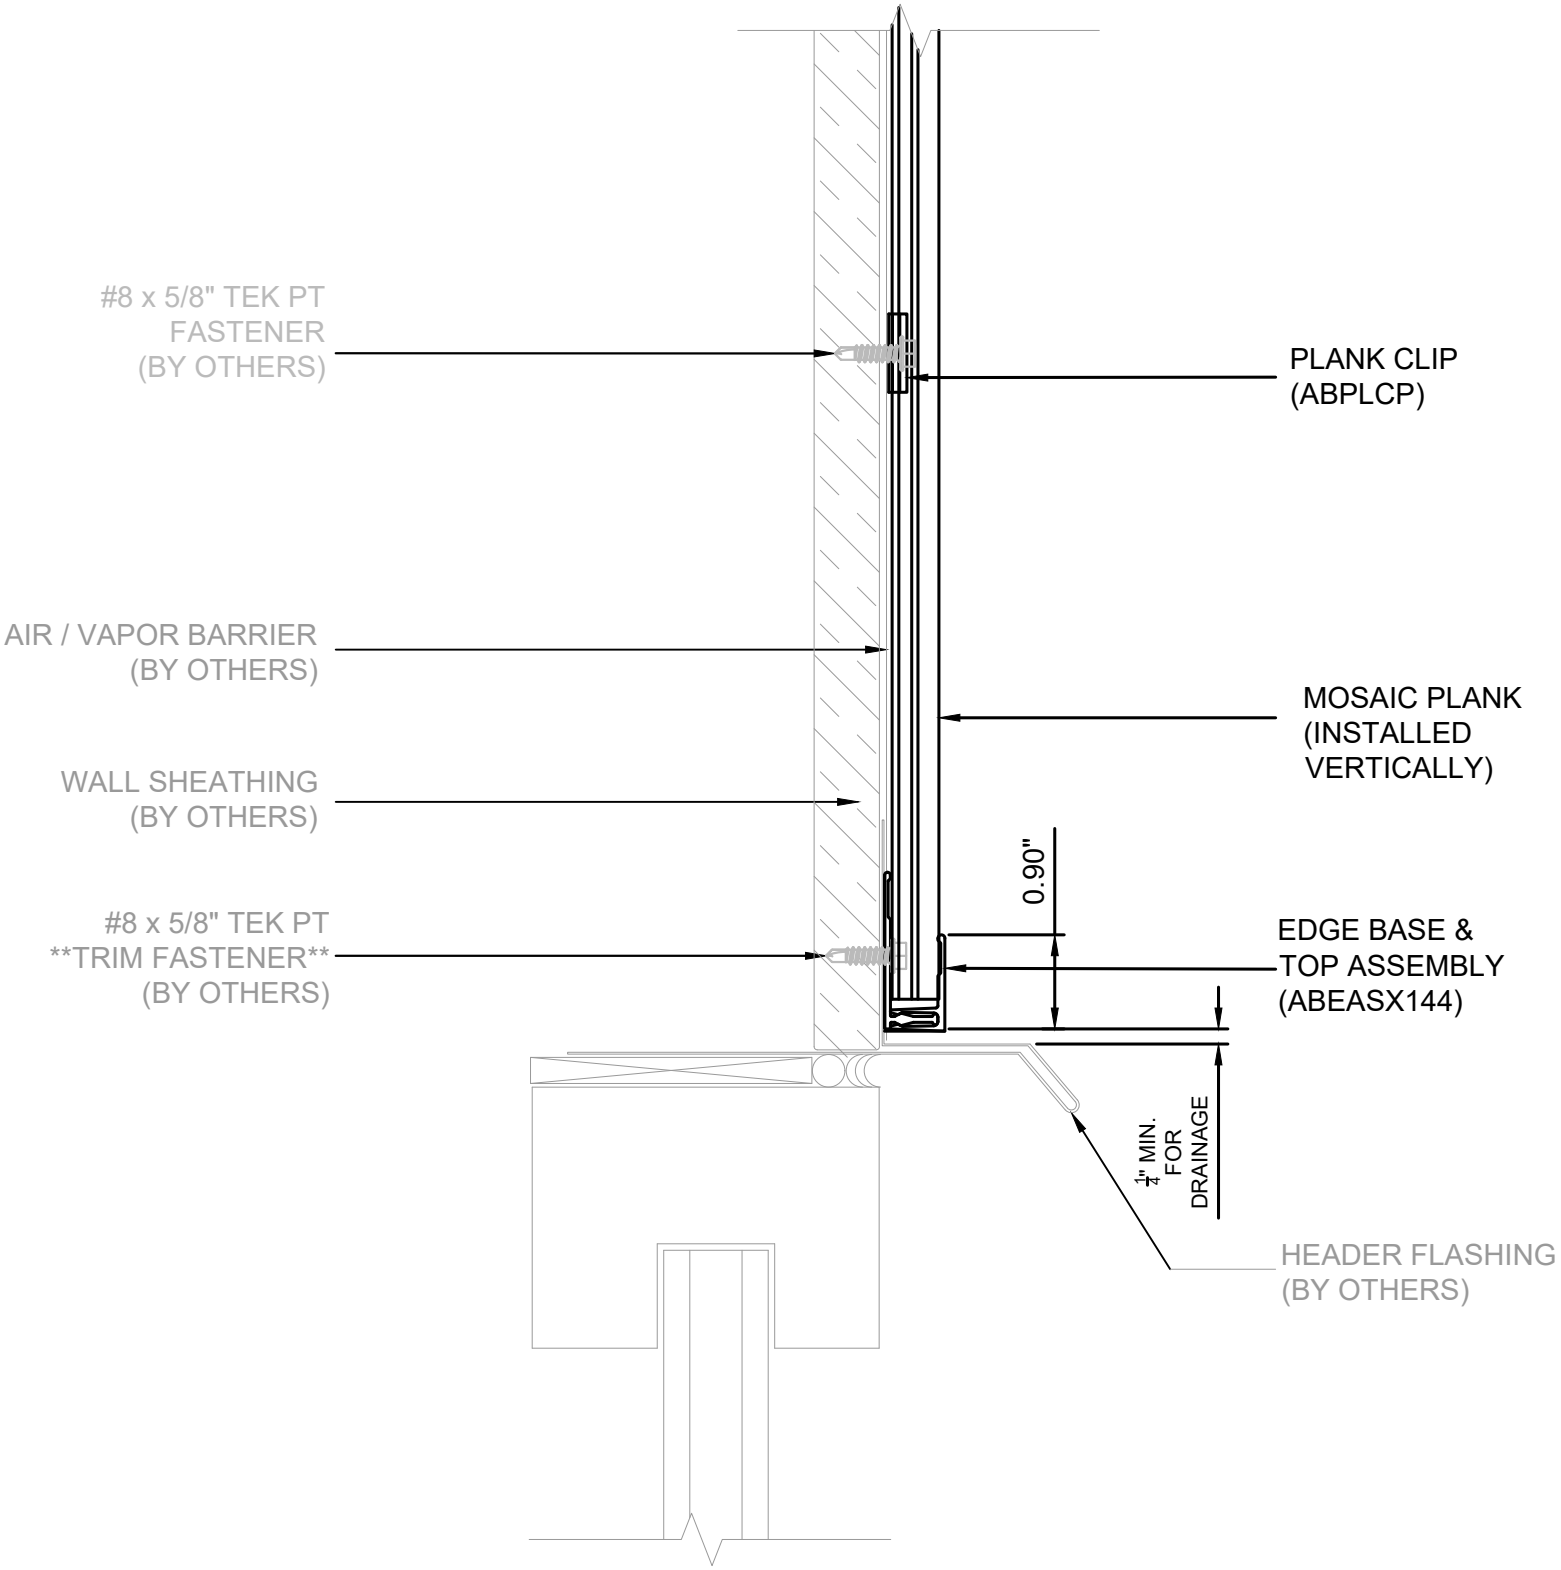

Lumabuilt
2529 W. Jackson St.
Phoenix, AZ 85298
PHONE: (602) 275-1676
FAX: (602) 275-1739

VERTICAL HEADER (EDGE BASE & TOP ASSY)

N209

SCALE: N.T.S | 05/07/26 | SYSTEM = MOSAIC

REFERENCE LOAD SPAN TABLES FOR ALL ATTACHMENT TYPES, ANCHOR TYPES, & ANCHOR SPACING

INSTALLATION OPTIONS ARE:
1) OPEN FRAMING - WOOD OR METAL STUDS
2) WOOD SHEATHING
3) HAT CHANNEL OVER SHEATHING WITHOUT OR WITH A *VAPOR BARRIER (*RECOMMENDED FOR WALLS)

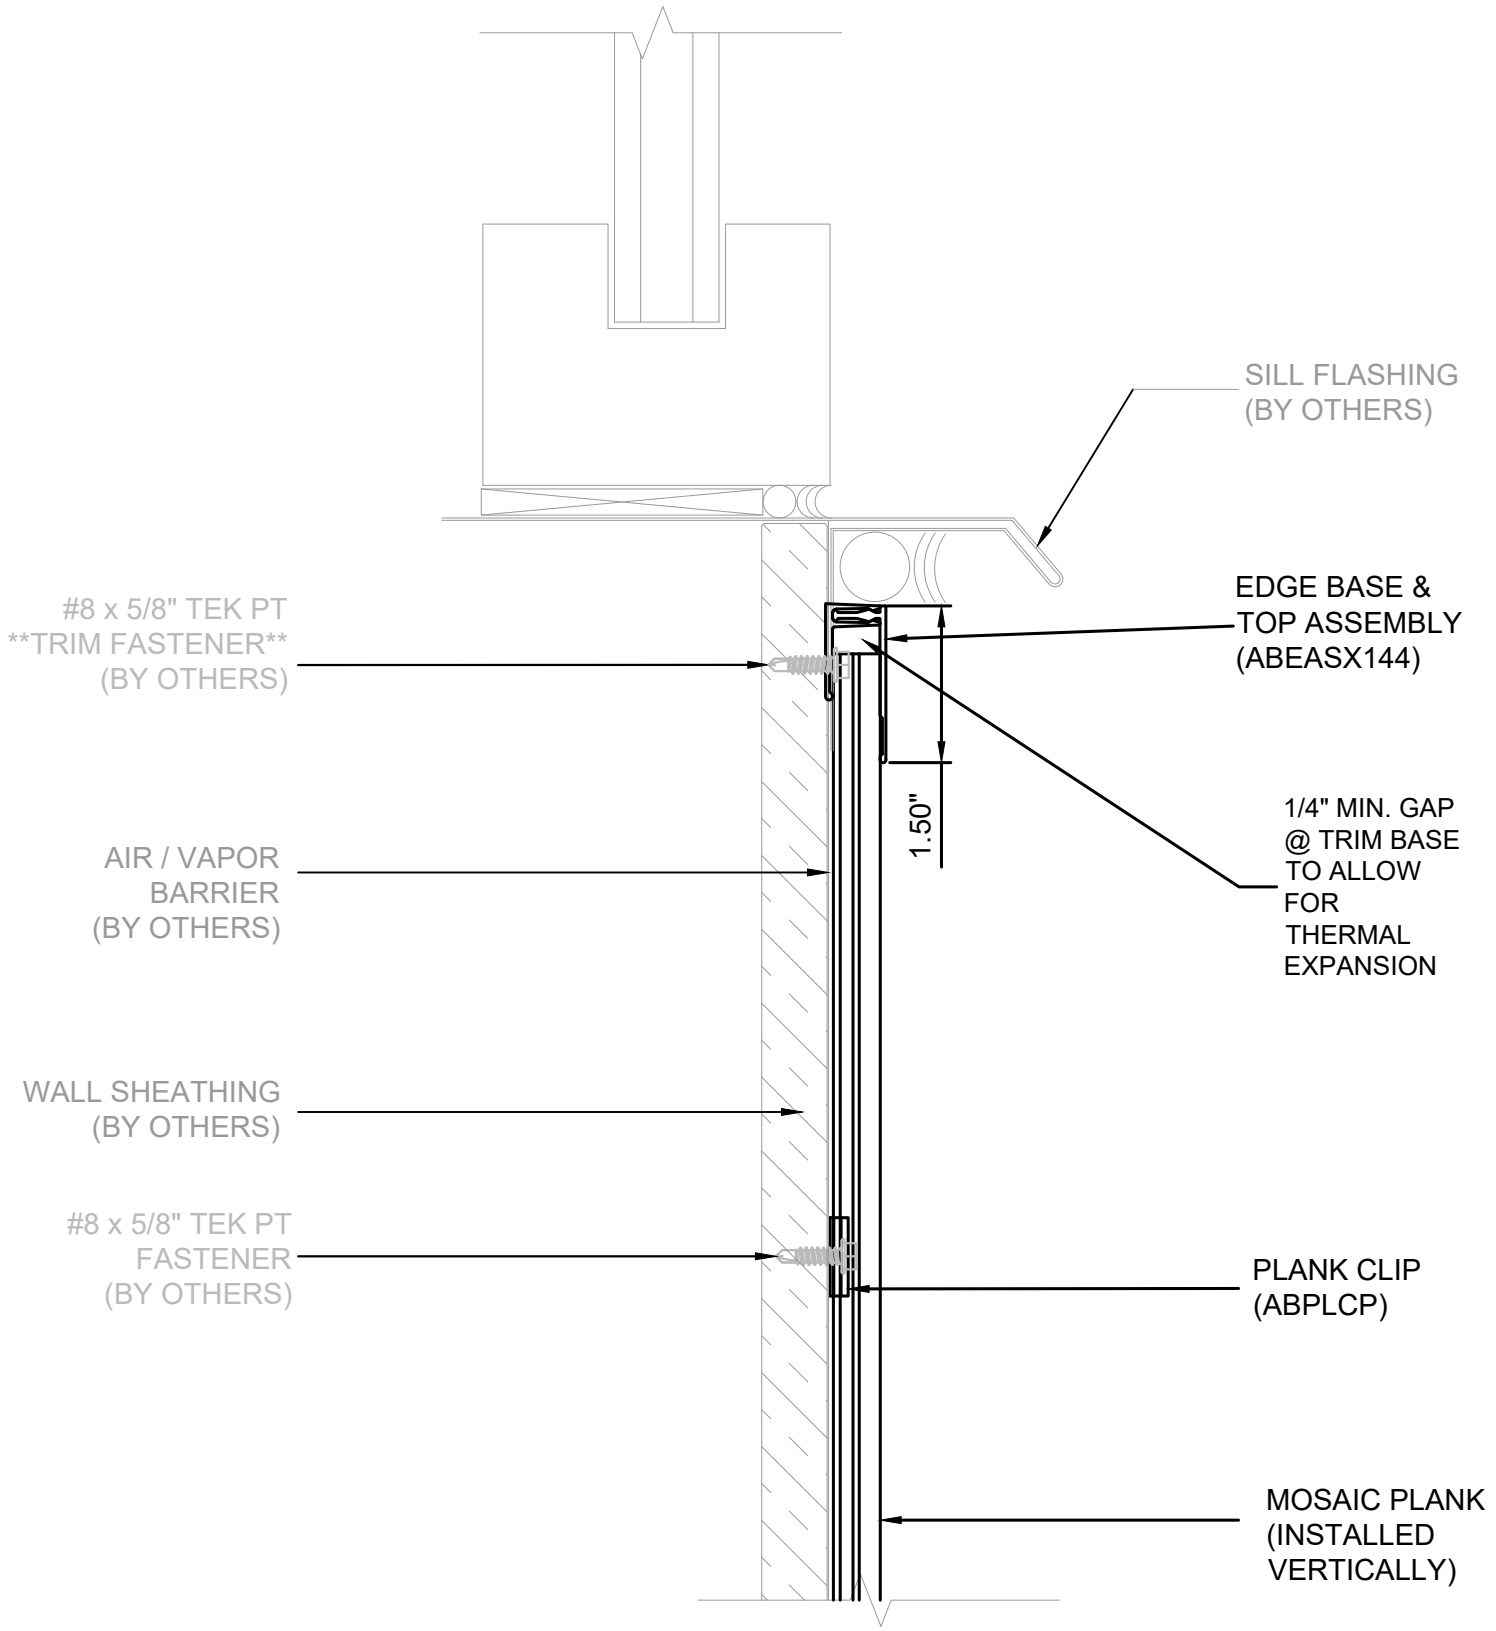

Lumabuilt
2529 W. Jackson St.
Phoenix, AZ 85298
PHONE: (602) 275-1676
FAX: (602) 275-1739

VERTICAL SILL (EDGE BASE &TOP ASSY)

N210

SCALE: N.T.S | 05/07/26 | SYSTEM = MOSAIC

REFERENCE LOAD SPAN TABLES FOR ALL ATTACHMENT TYPES, ANCHOR TYPES, & ANCHOR SPACING

INSTALLATION OPTIONS ARE:
1) OPEN FRAMING - WOOD OR METAL STUDS
2) WOOD SHEATHING
3) HAT CHANNEL OVER SHEATHING WITHOUT OR WITH A *VAPOR BARRIER (*RECOMMENDED FOR WALLS)

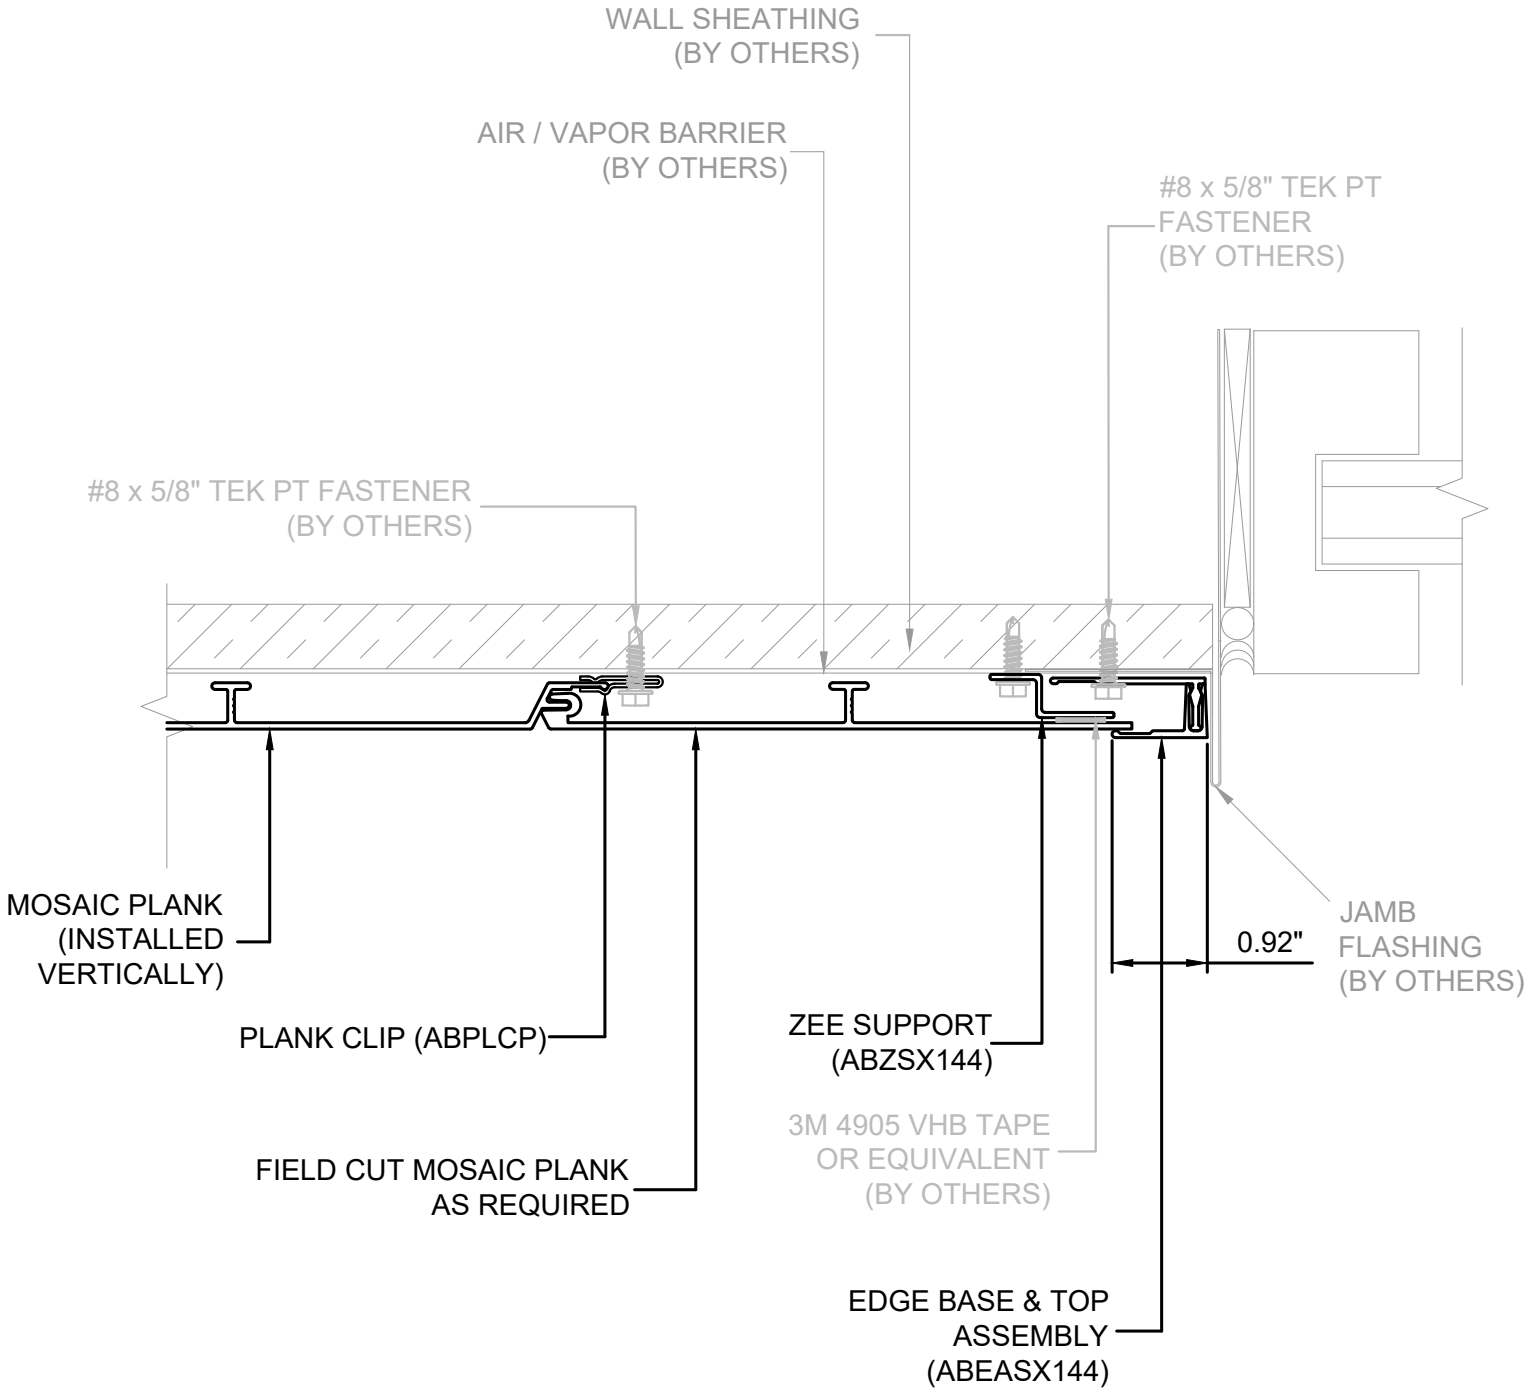

Lumabuilt
2529 W. Jackson St.
Phoenix, AZ 85298
PHONE: (602) 275-1676
FAX: (602) 275-1739

VERT. JAMB TERM. (EDGE BASE & TOP ASSY)

N211

SCALE: N.T.S | 05/07/26 | SYSTEM = MOSAIC

REFERENCE LOAD SPAN TABLES FOR ALL ATTACHMENT TYPES, ANCHOR TYPES, & ANCHOR SPACING

INSTALLATION OPTIONS ARE:
1) OPEN FRAMING - WOOD OR METAL STUDS
2) WOOD SHEATHING
3) HAT CHANNEL OVER SHEATHING WITHOUT OR WITH A *VAPOR BARRIER (*RECOMMENDED FOR WALLS)

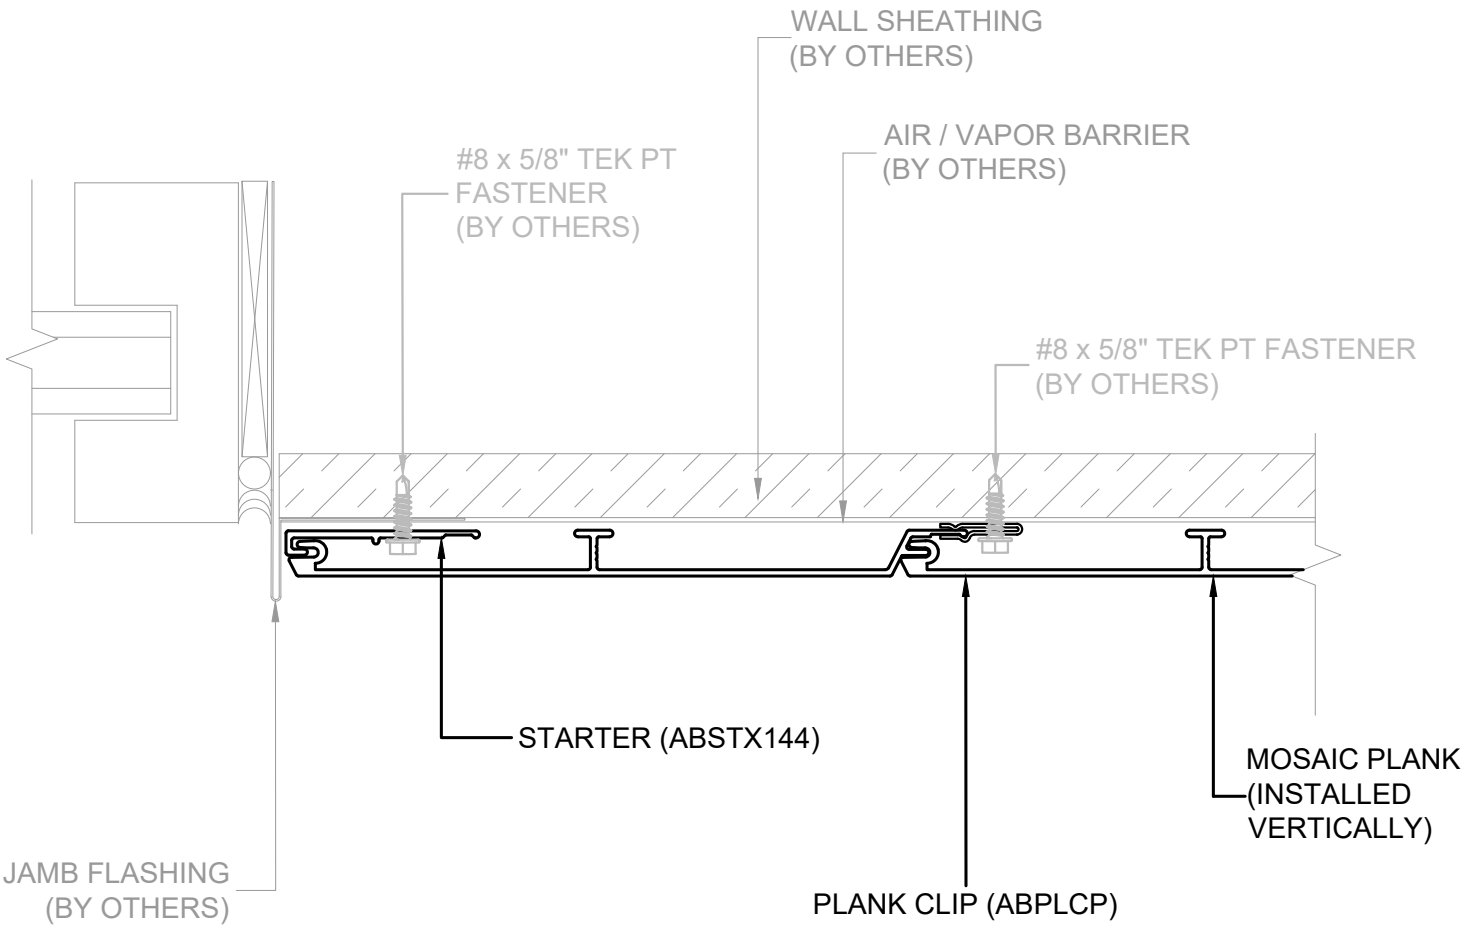

Lumabuilt
2529 W. Jackson St.
Phoenix, AZ 85298
PHONE: (602) 275-1676
FAX: (602) 275-1739

VERTICAL JAMB (STARTER)

N212

SCALE: N.T.S | 05/07/26 | SYSTEM = MOSAIC

REFERENCE LOAD SPAN TABLES FOR ALL ATTACHMENT TYPES, ANCHOR TYPES, & ANCHOR SPACING

INSTALLATION OPTIONS ARE:
1) OPEN FRAMING - WOOD OR METAL STUDS
2) WOOD SHEATHING
3) HAT CHANNEL OVER SHEATHING WITHOUT OR WITH A *VAPOR BARRIER (*RECOMMENDED FOR WALLS)

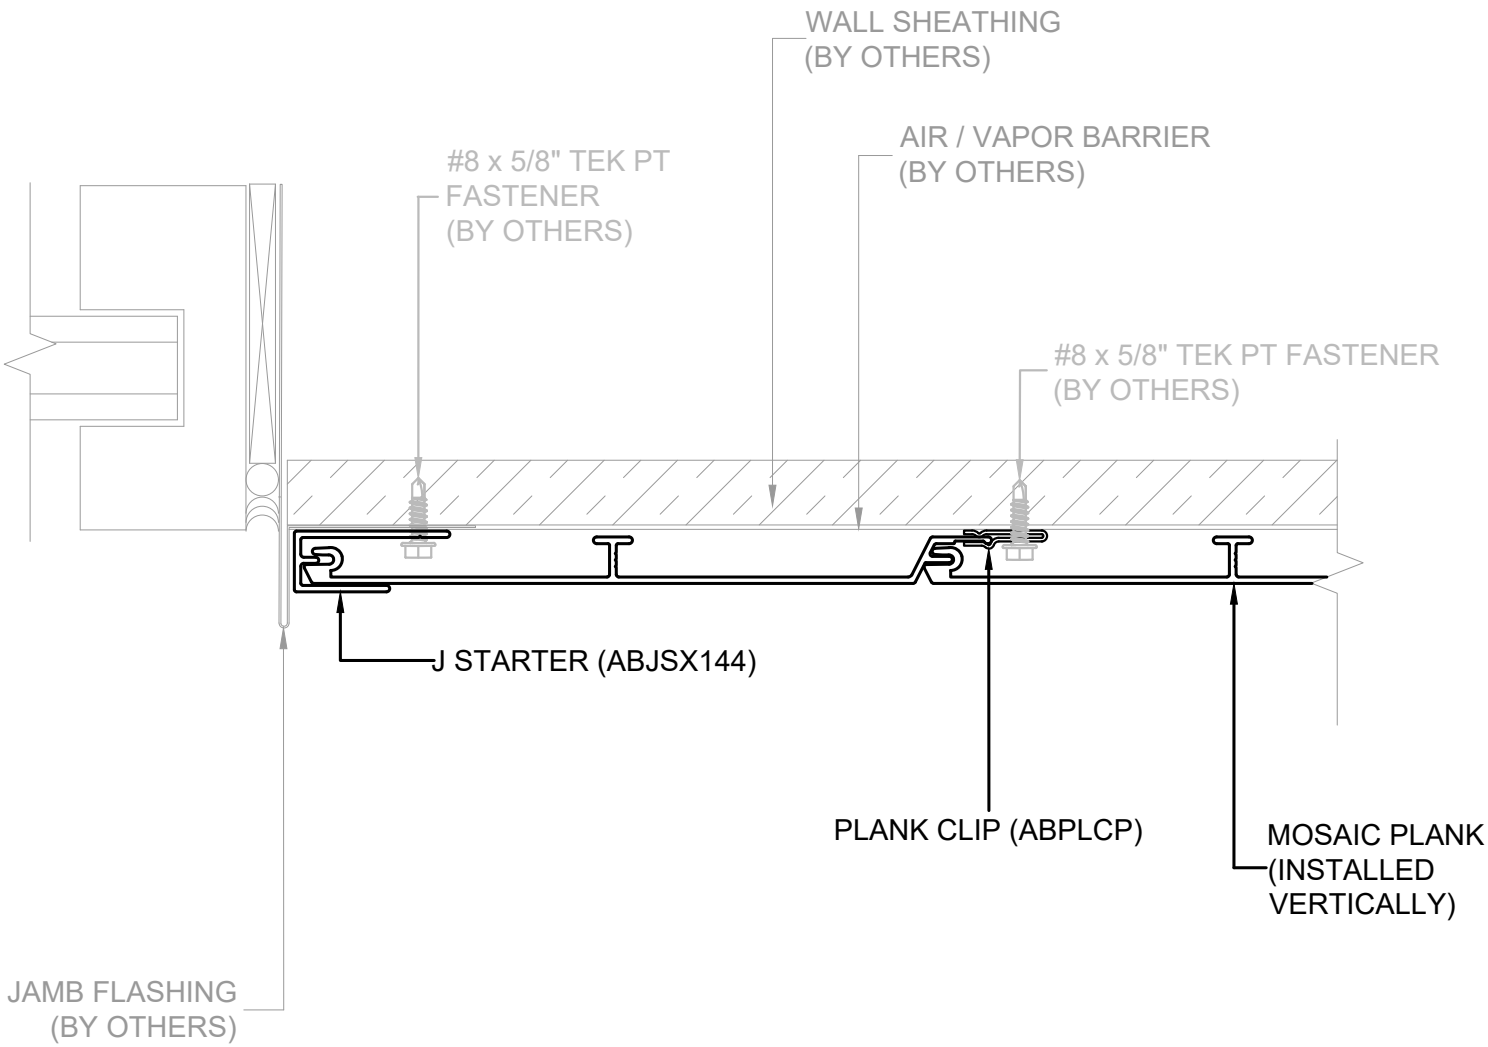

Lumabuilt
2529 W. Jackson St.
Phoenix, AZ 85298
PHONE: (602) 275-1676
FAX: (602) 275-1739

VERTICAL JAMB (J-STARTER)

N213

SCALE: N.T.S | 05/07/26 | SYSTEM = MOSAIC

REFERENCE LOAD SPAN TABLES FOR ALL ATTACHMENT TYPES, ANCHOR TYPES, & ANCHOR SPACING

INSTALLATION OPTIONS ARE:
1) OPEN FRAMING - WOOD OR METAL STUDS
2) WOOD SHEATHING
3) HAT CHANNEL OVER SHEATHING WITHOUT OR WITH A *VAPOR BARRIER (*RECOMMENDED FOR WALLS)

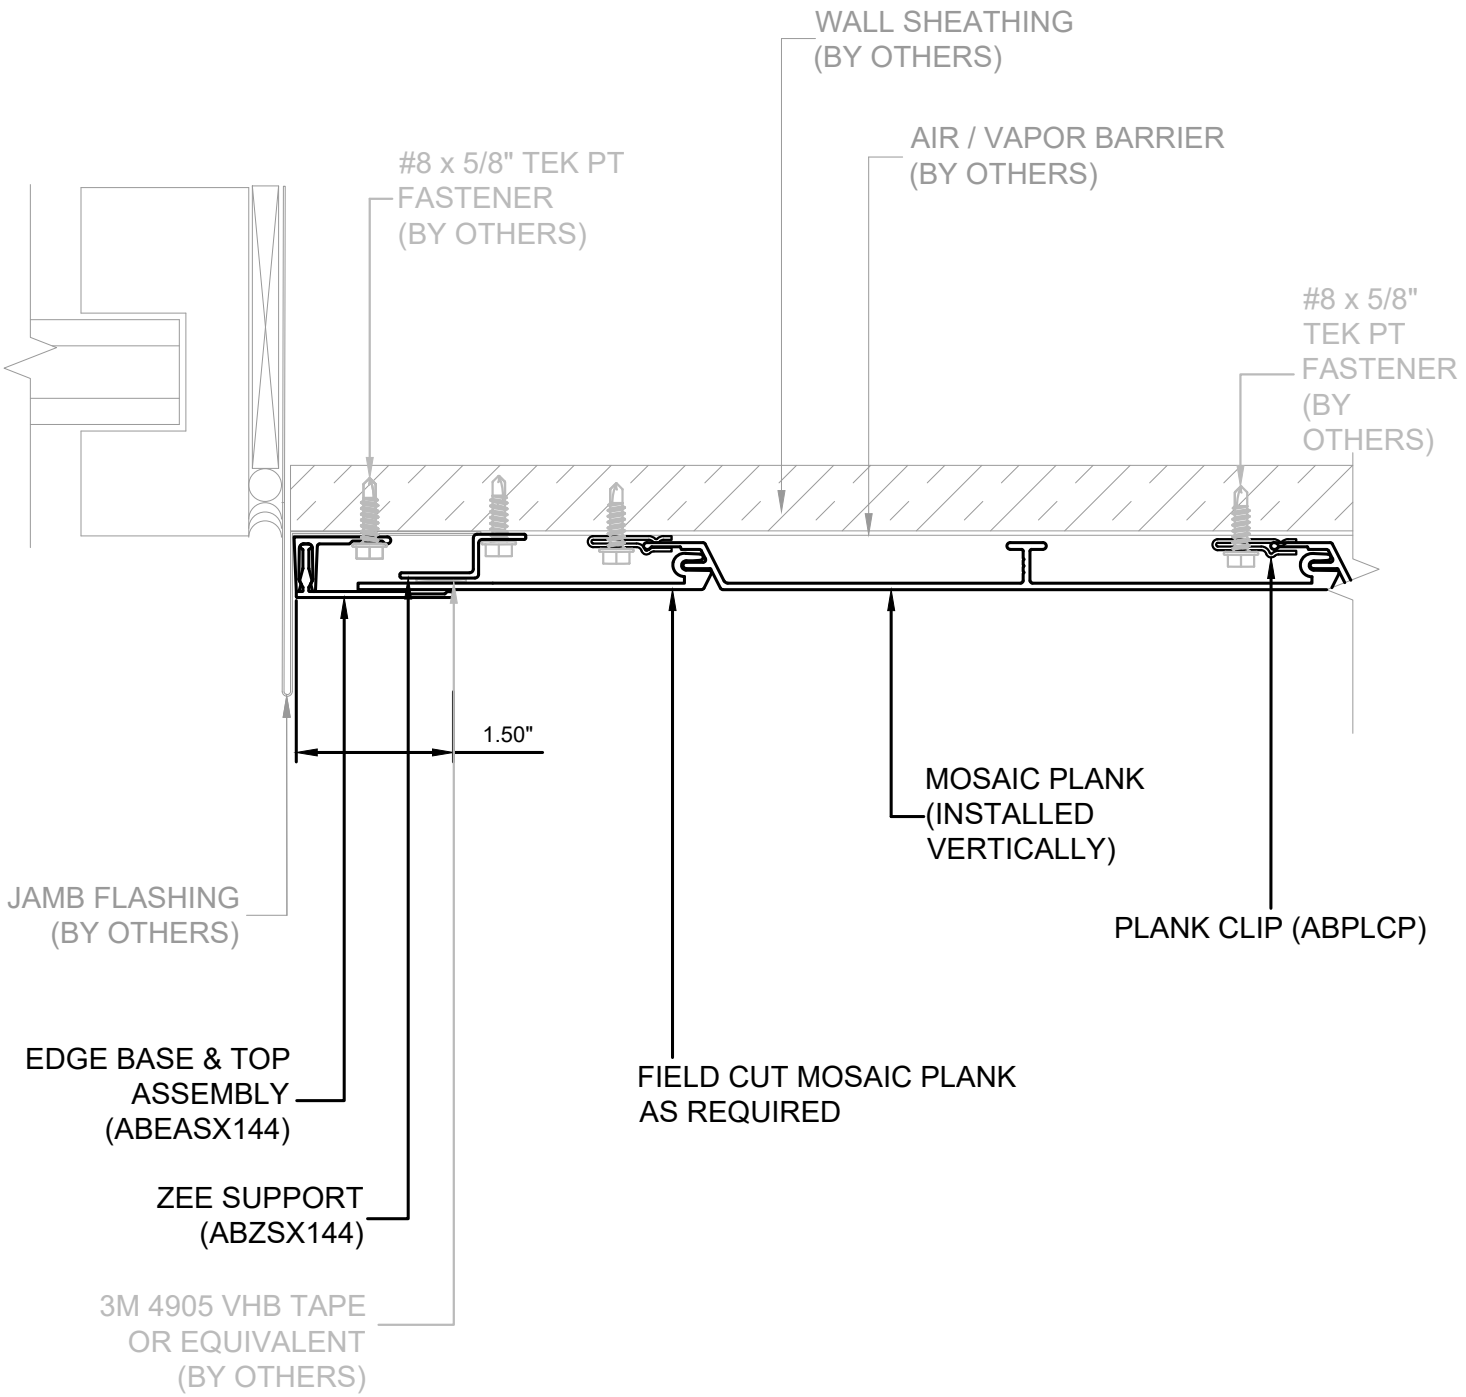

Lumabuilt
2529 W. Jackson St.
Phoenix, AZ 85298
PHONE: (602) 275-1676
FAX: (602) 275-1739

VERTICAL JAMB (EDGE BASE & TOP ASSY)

N214

SCALE: N.T.S | 05/07/26 | SYSTEM = MOSAIC

REFERENCE LOAD SPAN TABLES FOR ALL ATTACHMENT TYPES, ANCHOR TYPES, & ANCHOR SPACING

INSTALLATION OPTIONS ARE:
1) OPEN FRAMING - WOOD OR METAL STUDS
2) WOOD SHEATHING
3) HAT CHANNEL OVER SHEATHING WITHOUT OR WITH A *VAPOR BARRIER (*RECOMMENDED FOR WALLS)

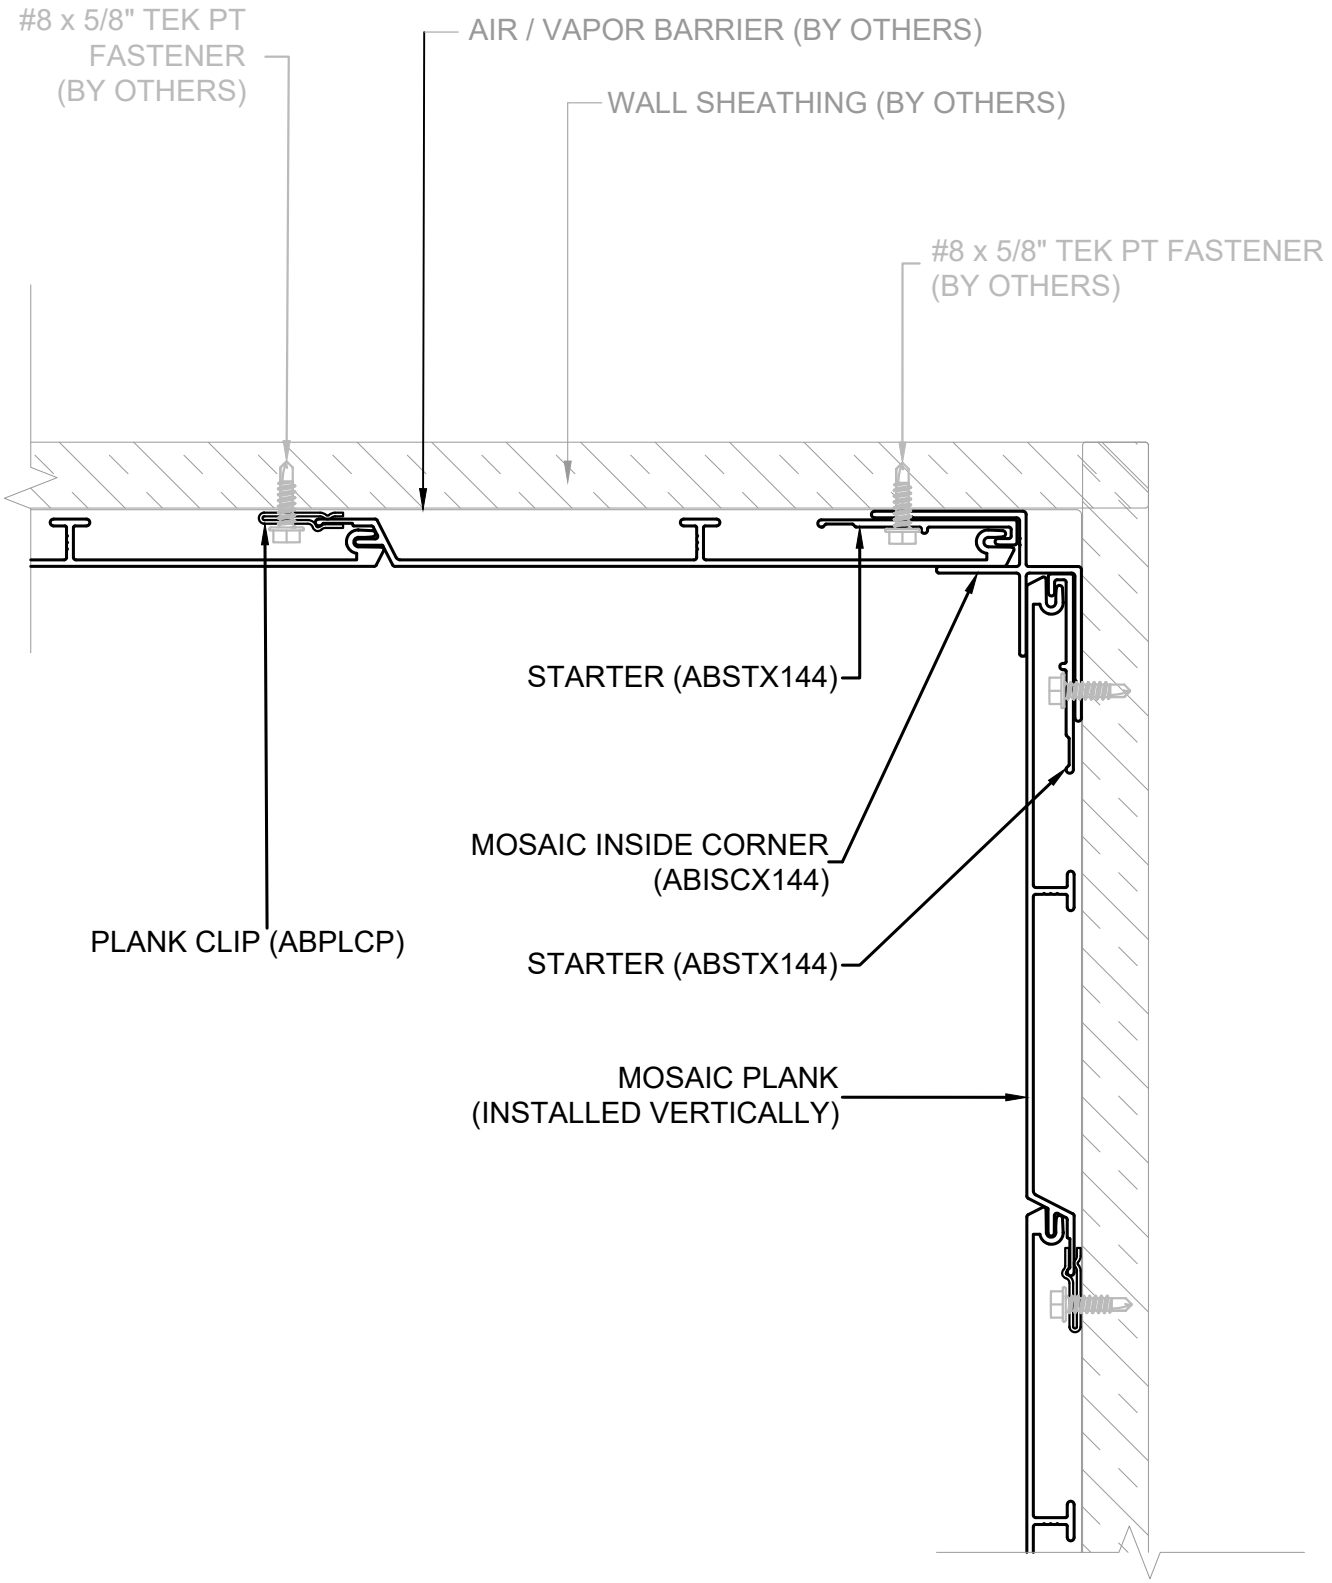

Lumabuilt
2529 W. Jackson St.
Phoenix, AZ 85298
PHONE: (602) 275-1676
FAX: (602) 275-1739

VERT. INSIDE CORNER (1-PT CORNER TRIM)

N215

SCALE: N.T.S | 05/07/26 | SYSTEM = MOSAIC

REFERENCE LOAD SPAN TABLES FOR ALL ATTACHMENT TYPES, ANCHOR TYPES, & ANCHOR SPACING

INSTALLATION OPTIONS ARE:
1) OPEN FRAMING - WOOD OR METAL STUDS
2) WOOD SHEATHING
3) HAT CHANNEL OVER SHEATHING WITHOUT OR WITH A *VAPOR BARRIER (*RECOMMENDED FOR WALLS)

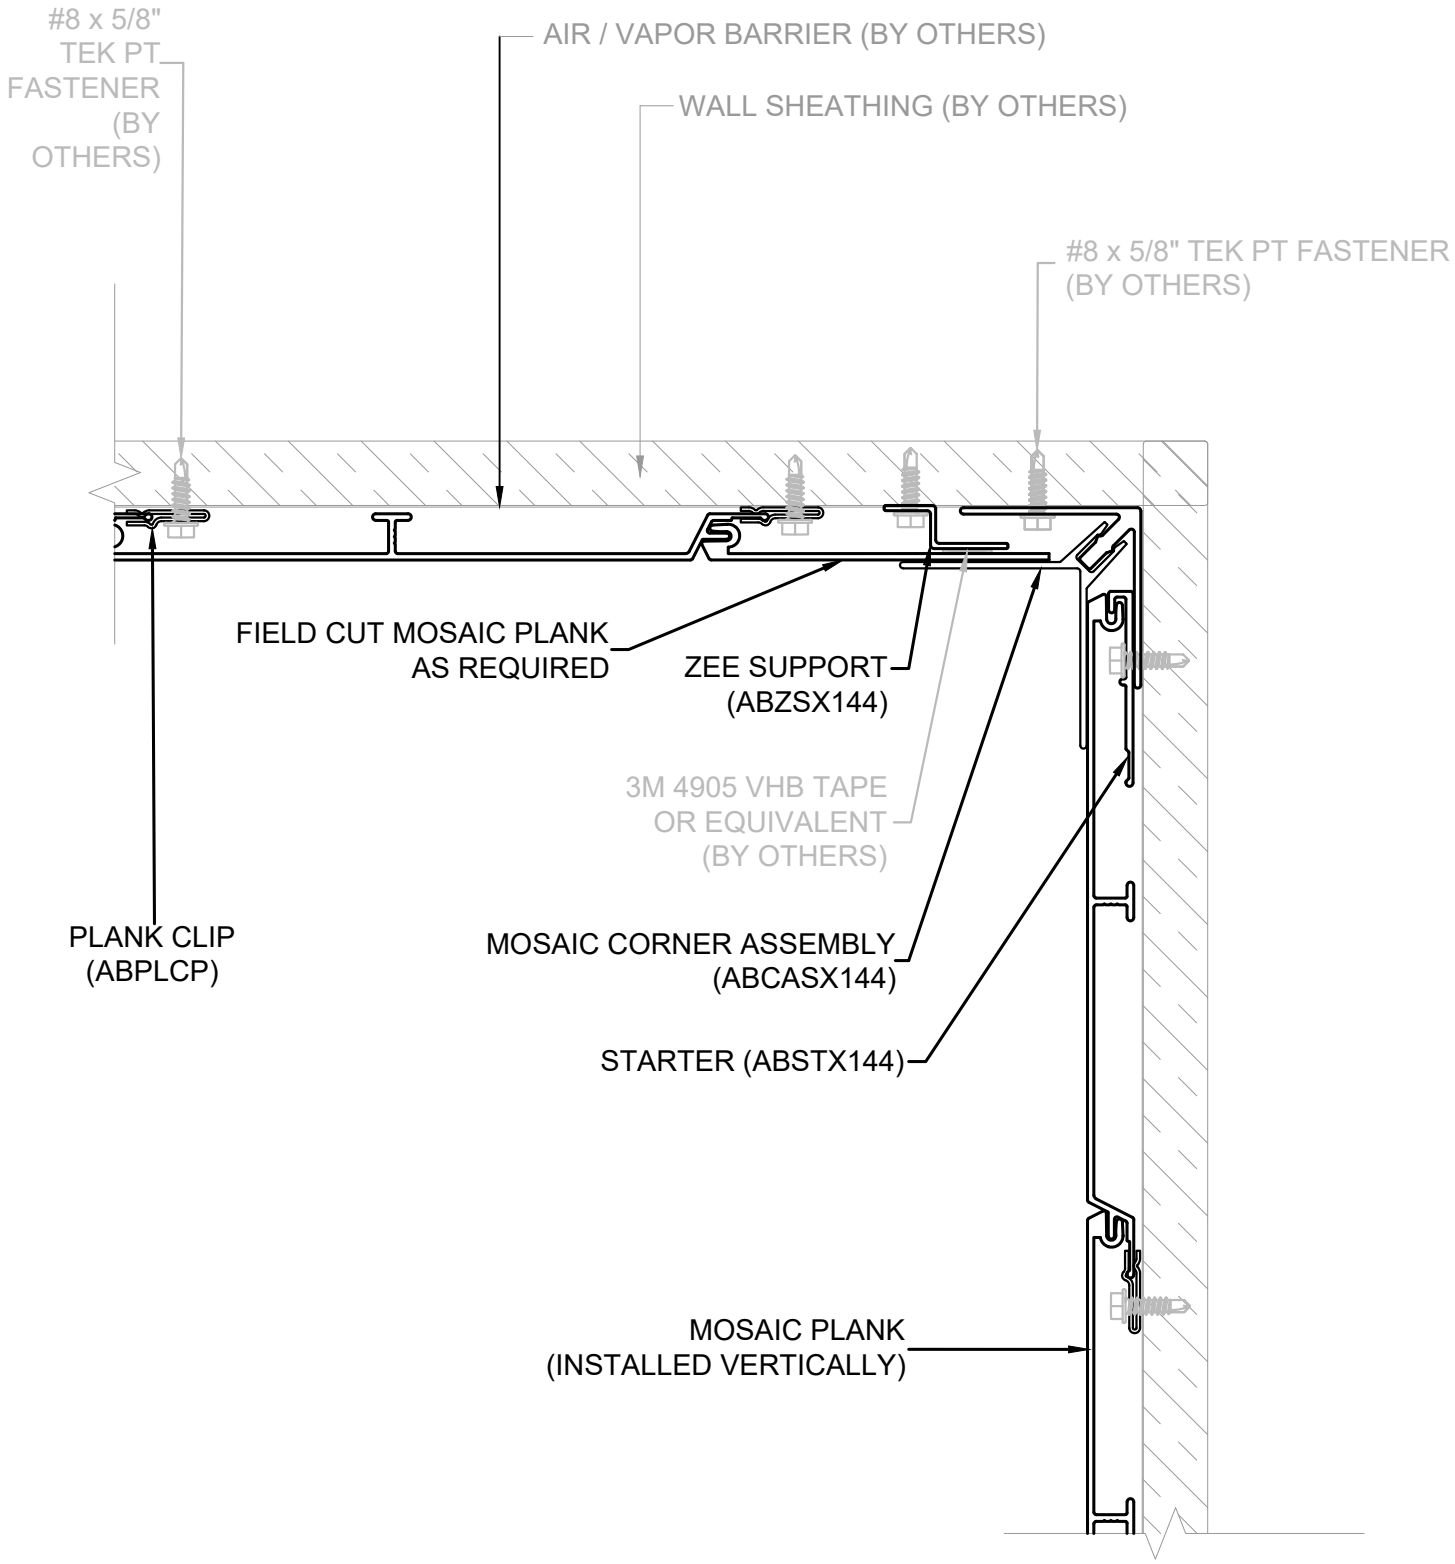

Lumabuilt
2529 W. Jackson St.
Phoenix, AZ 85298
PHONE: (602) 275-1676
FAX: (602) 275-1739

VERT. INSIDE CORNER (ASSY CORNER TRIM)

N216

SCALE: N.T.S | 05/07/26 | SYSTEM = MOSAIC

REFERENCE LOAD SPAN TABLES FOR ALL ATTACHMENT TYPES, ANCHOR TYPES, & ANCHOR SPACING

INSTALLATION OPTIONS ARE:
1) OPEN FRAMING - WOOD OR METAL STUDS
2) WOOD SHEATHING
3) HAT CHANNEL OVER SHEATHING WITHOUT OR WITH A *VAPOR BARRIER (*RECOMMENDED FOR WALLS)

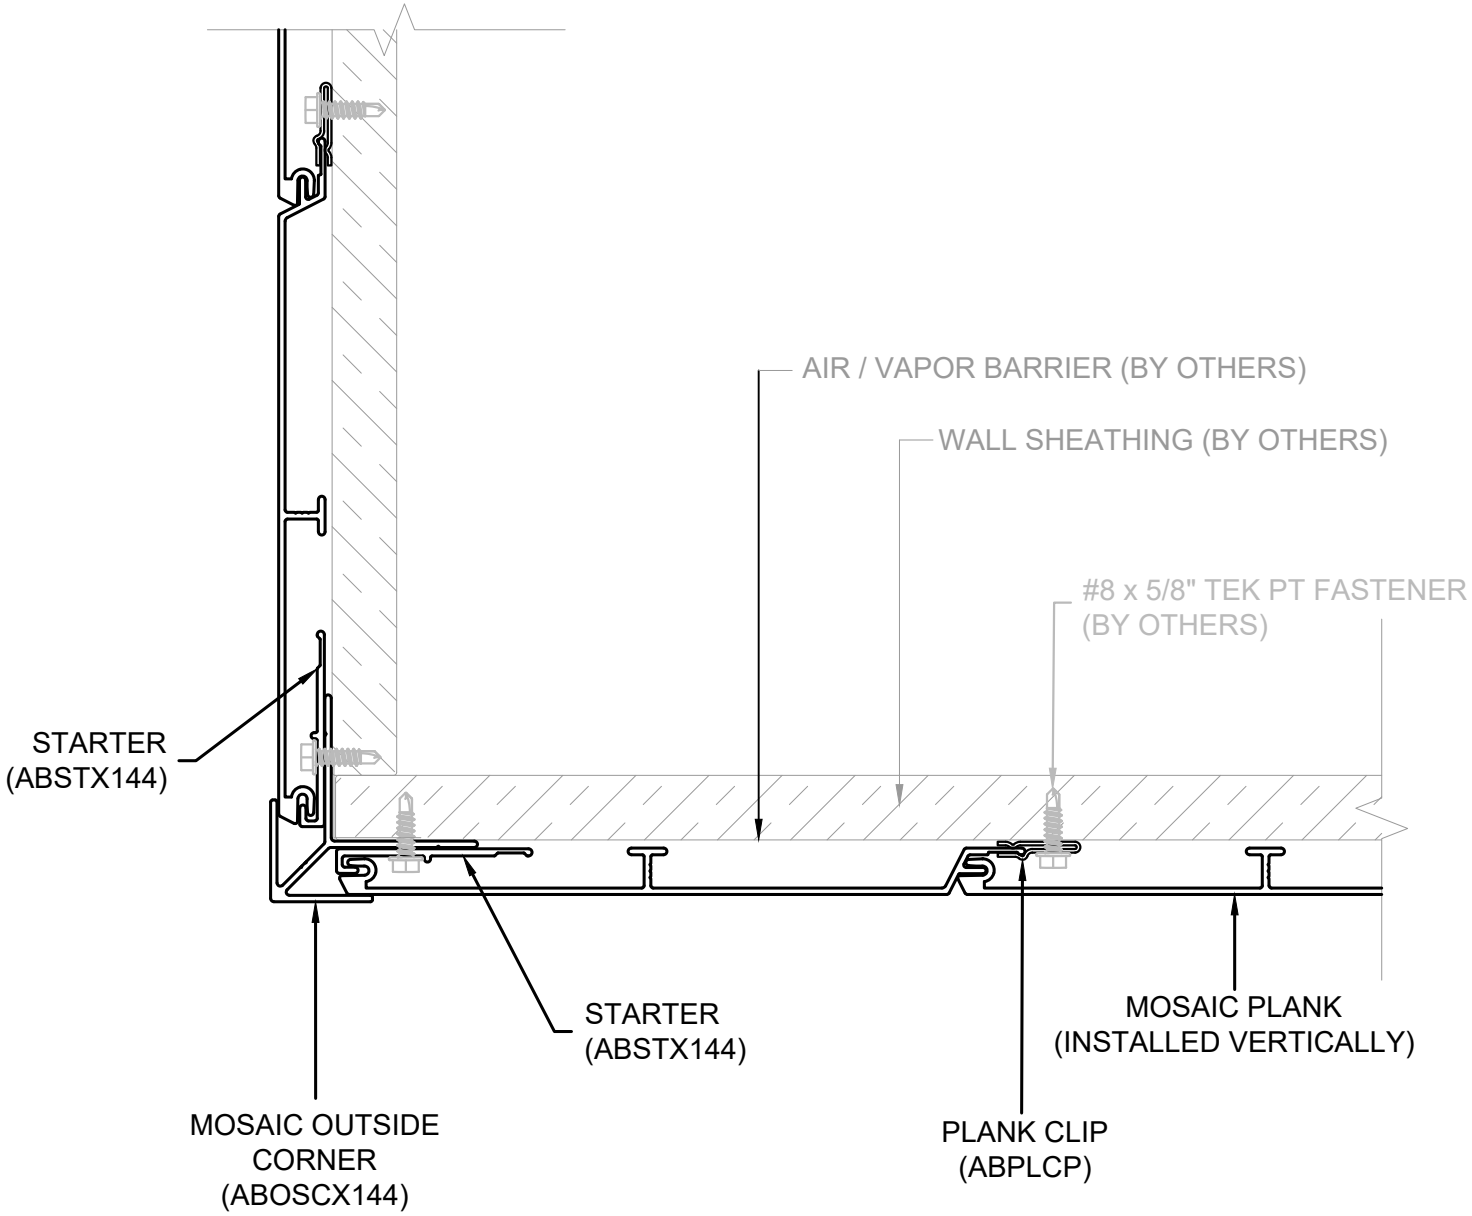

Lumabuilt
2529 W. Jackson St.
Phoenix, AZ 85298
PHONE: (602) 275-1676
FAX: (602) 275-1739

VERT. OUTSIDE CORNER (1-PT CORNER TRIM)

N217

SCALE: N.T.S | 05/07/26 | SYSTEM = MOSAIC

REFERENCE LOAD SPAN TABLES FOR ALL ATTACHMENT TYPES, ANCHOR TYPES, & ANCHOR SPACING

INSTALLATION OPTIONS ARE:
1) OPEN FRAMING - WOOD OR METAL STUDS
2) WOOD SHEATHING
3) HAT CHANNEL OVER SHEATHING WITHOUT OR WITH A *VAPOR BARRIER (*RECOMMENDED FOR WALLS)

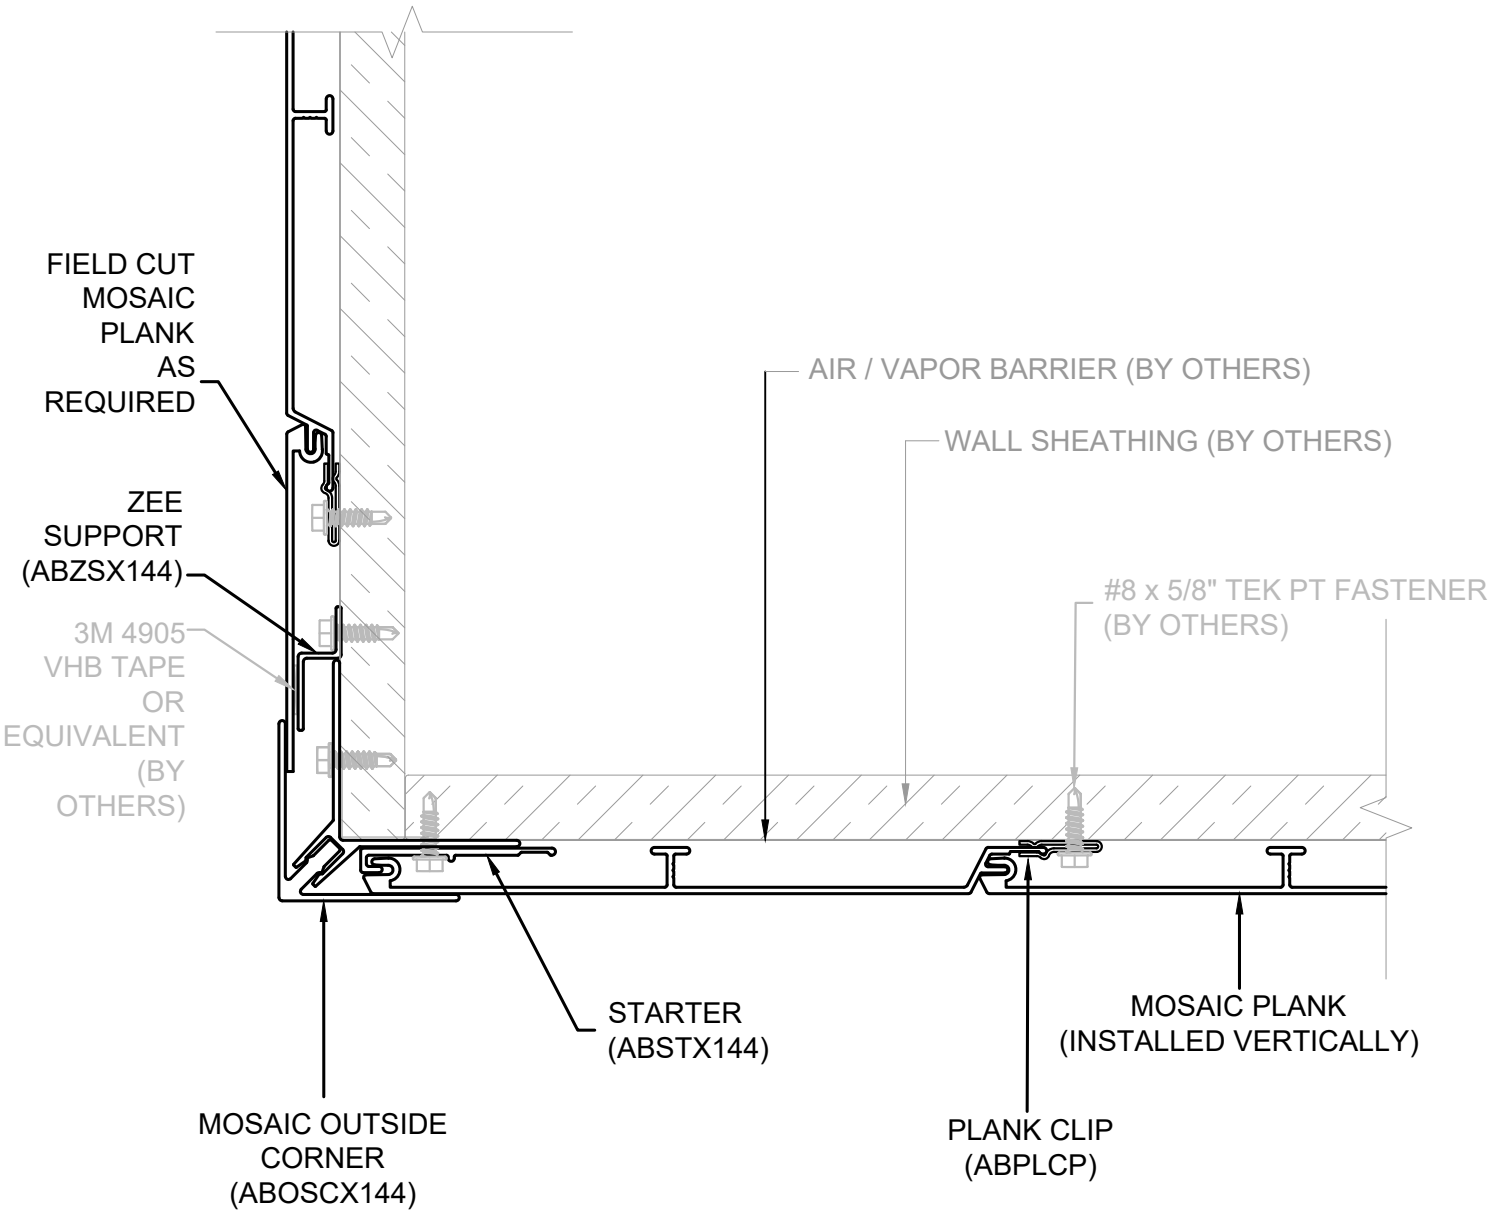

Lumabuilt
2529 W. Jackson St.
Phoenix, AZ 85298
PHONE: (602) 275-1676
FAX: (602) 275-1739

VERT. OUTSIDE COR. (ASSY CORNER TRIM)

N218

SCALE: N.T.S | 05/07/26 | SYSTEM = MOSAIC

REFERENCE LOAD SPAN TABLES FOR ALL ATTACHMENT TYPES, ANCHOR TYPES, & ANCHOR SPACING

INSTALLATION OPTIONS ARE:
1) OPEN FRAMING - WOOD OR METAL STUDS
2) WOOD SHEATHING
3) HAT CHANNEL OVER SHEATHING WITHOUT OR WITH A *VAPOR BARRIER (*RECOMMENDED FOR WALLS)

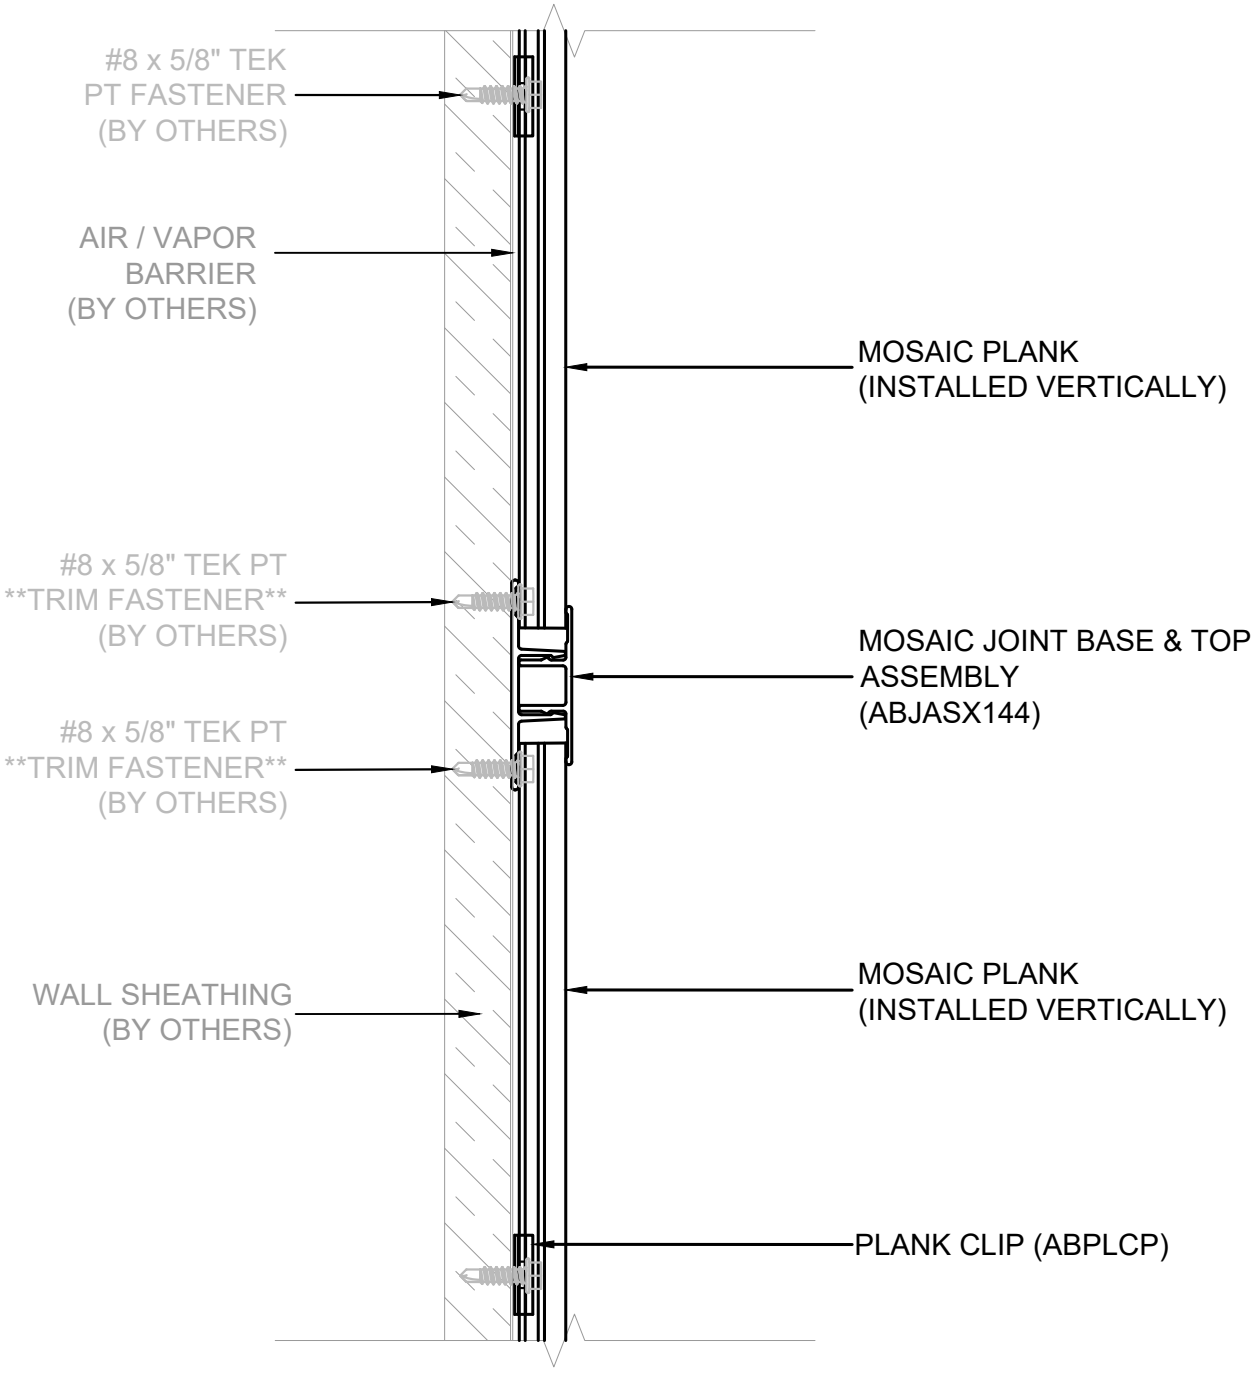

Lumabuilt
2529 W. Jackson St.
Phoenix, AZ 85298
PHONE: (602) 275-1676
FAX: (602) 275-1739

VERTICAL (JOINT TRIM)

N219

SCALE: N.T.S | 05/07/26 | SYSTEM = MOSAIC

REFERENCE LOAD SPAN TABLES FOR ALL ATTACHMENT TYPES, ANCHOR TYPES, & ANCHOR SPACING

INSTALLATION OPTIONS ARE:
1) OPEN FRAMING - WOOD OR METAL STUDS
2) WOOD SHEATHING
3) HAT CHANNEL OVER SHEATHING WITHOUT OR WITH A *VAPOR BARRIER (*RECOMMENDED FOR WALLS)

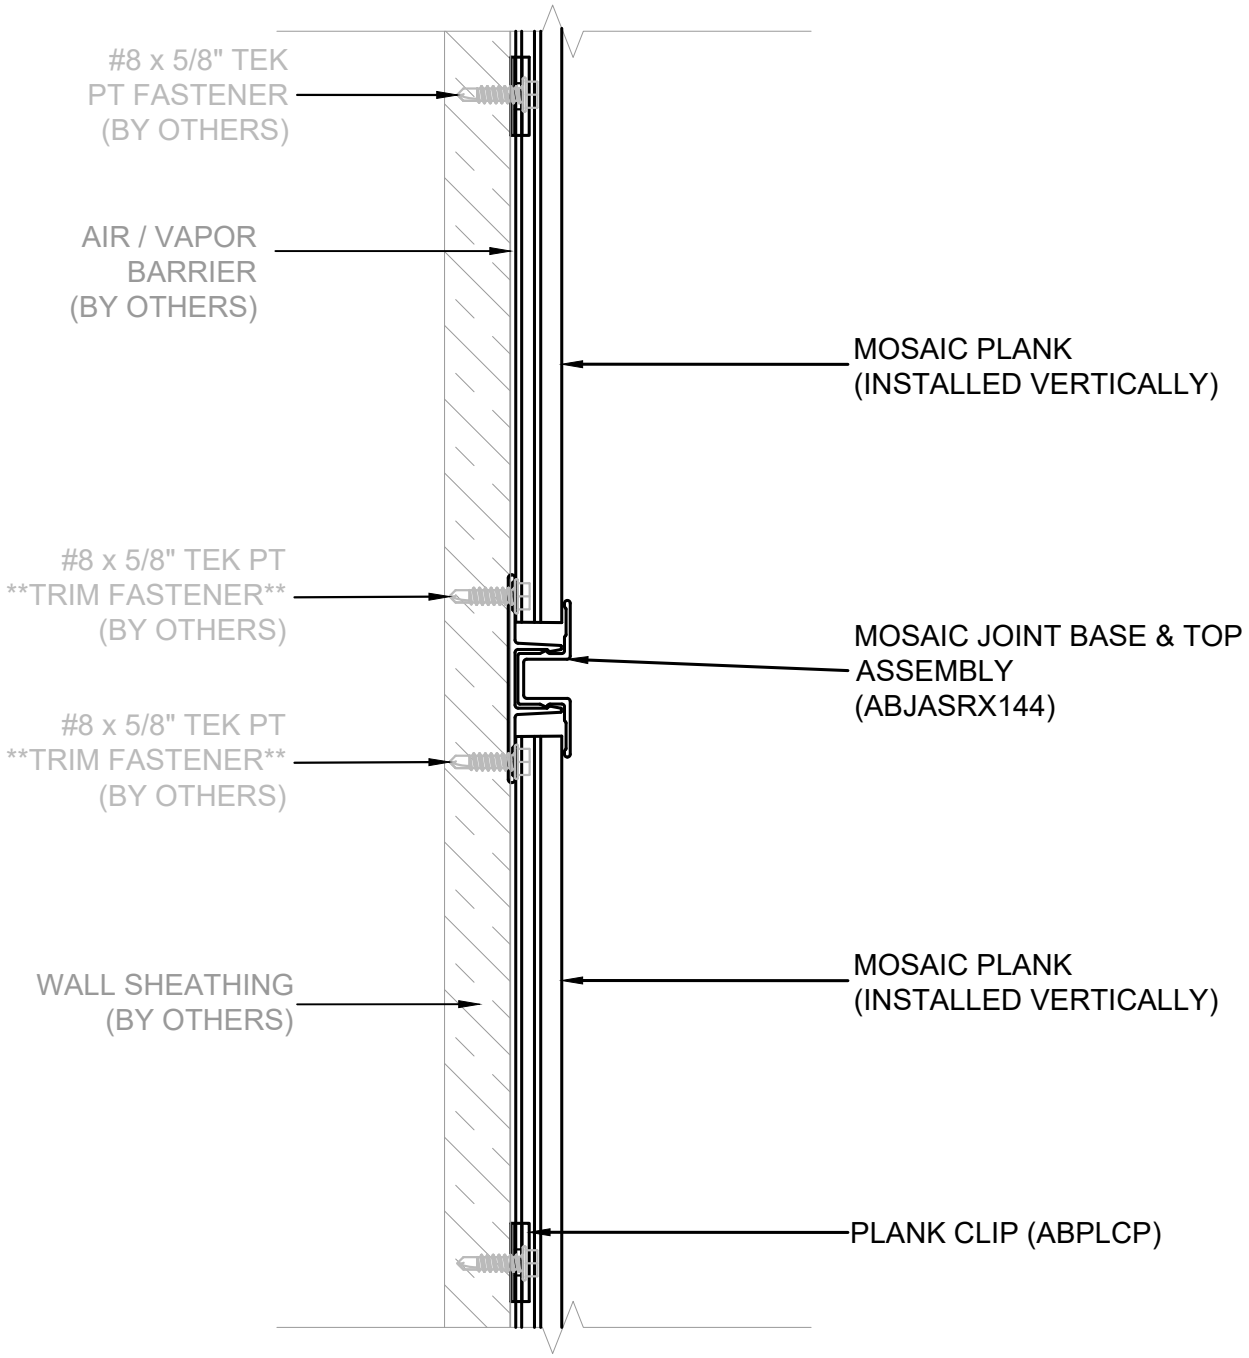

Lumabuilt
2529 W. Jackson St.
Phoenix, AZ 85298
PHONE: (602) 275-1676
FAX: (602) 275-1739

VERTICAL (JOINT TRIM W/ REVEAL)

N220

SCALE: N.T.S | 05/07/26 | SYSTEM = MOSAIC